




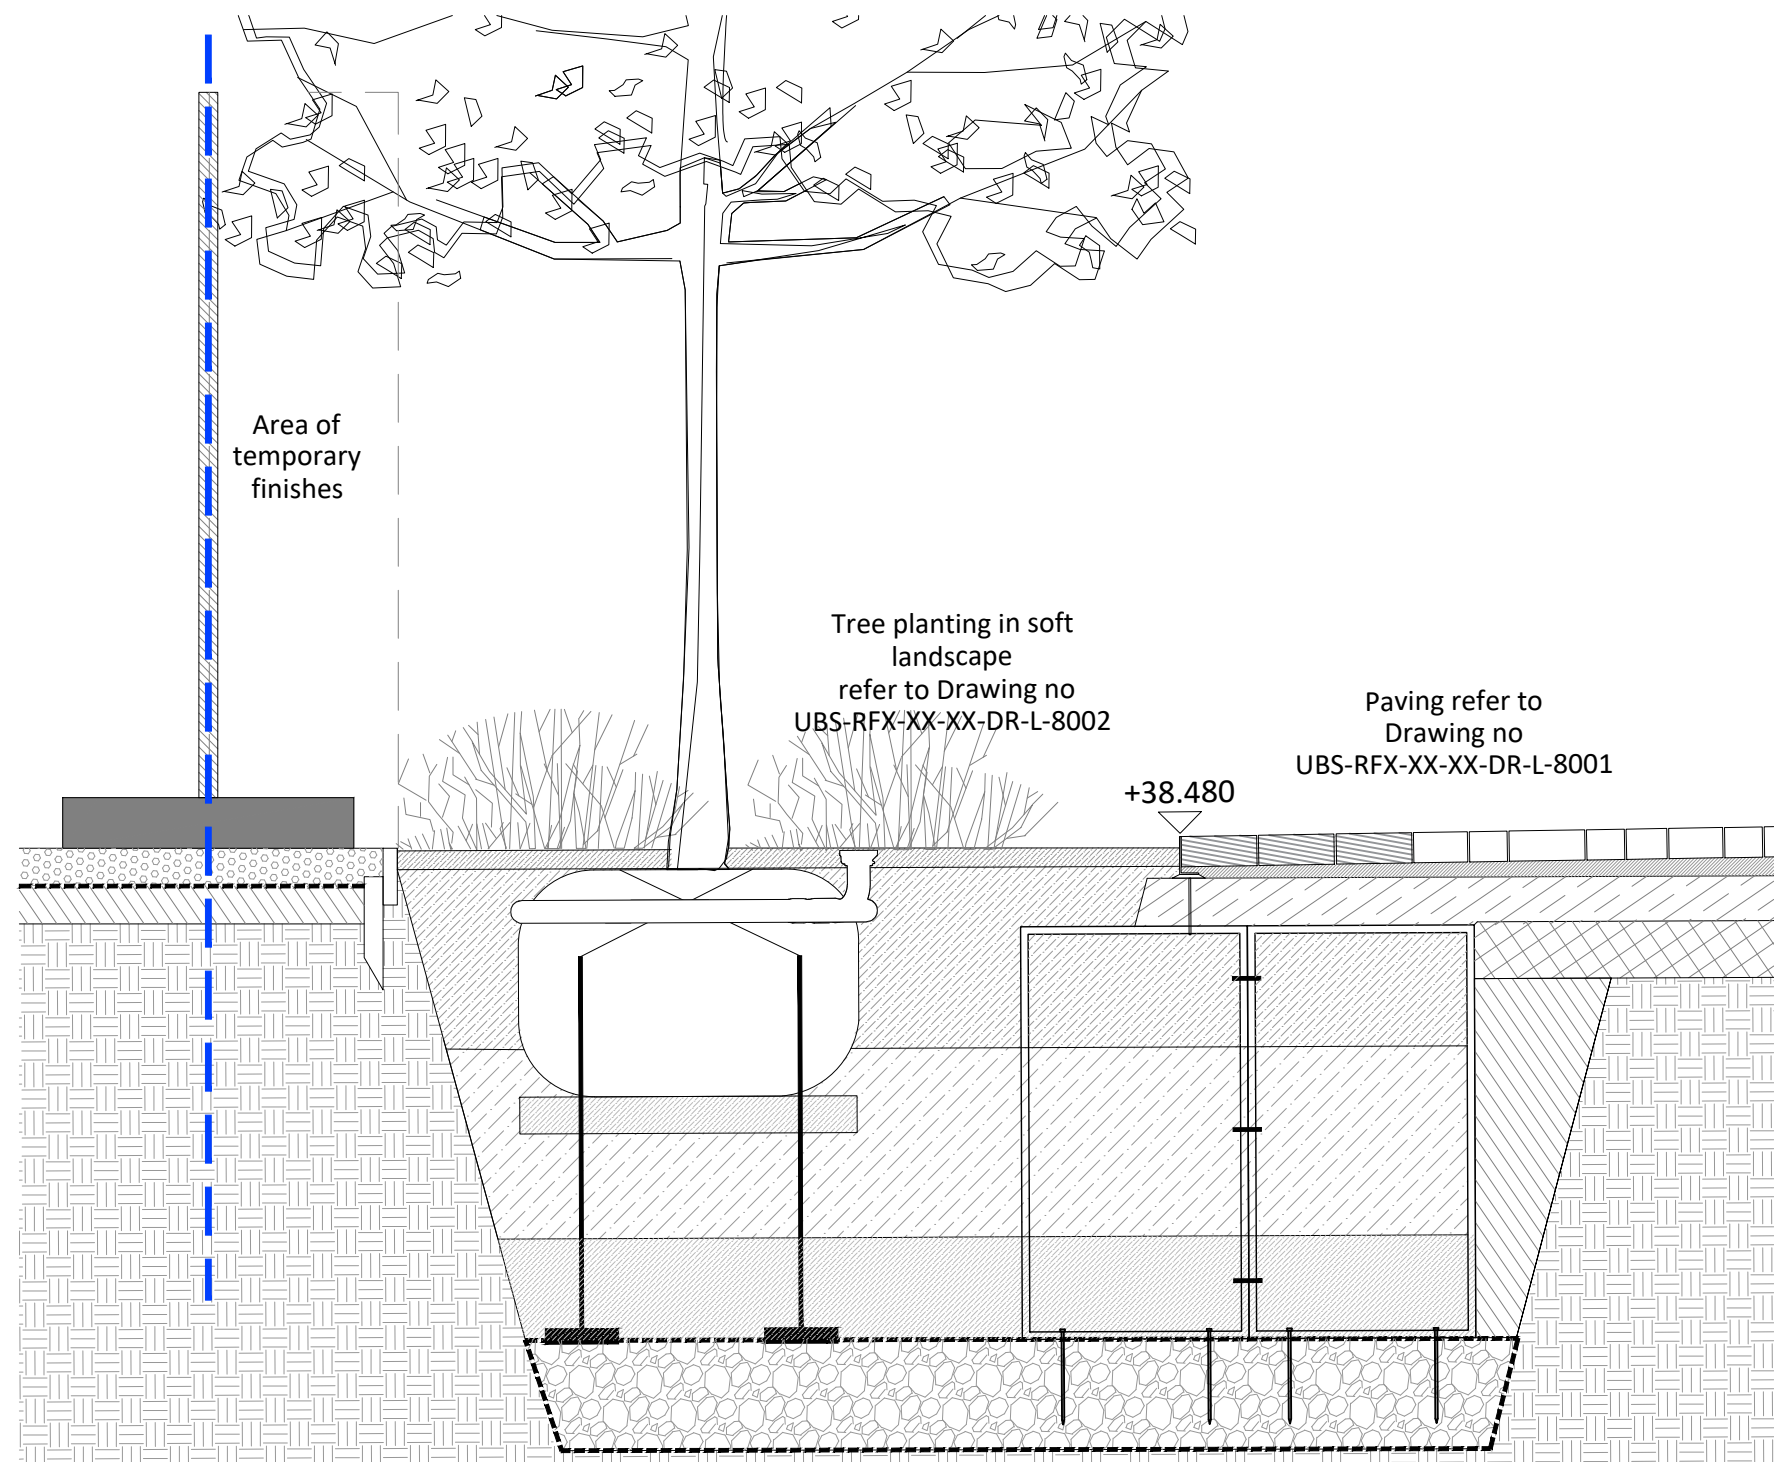


8005 01 Section AA : Site boundary interface with tree planting in soft landscape 1:20

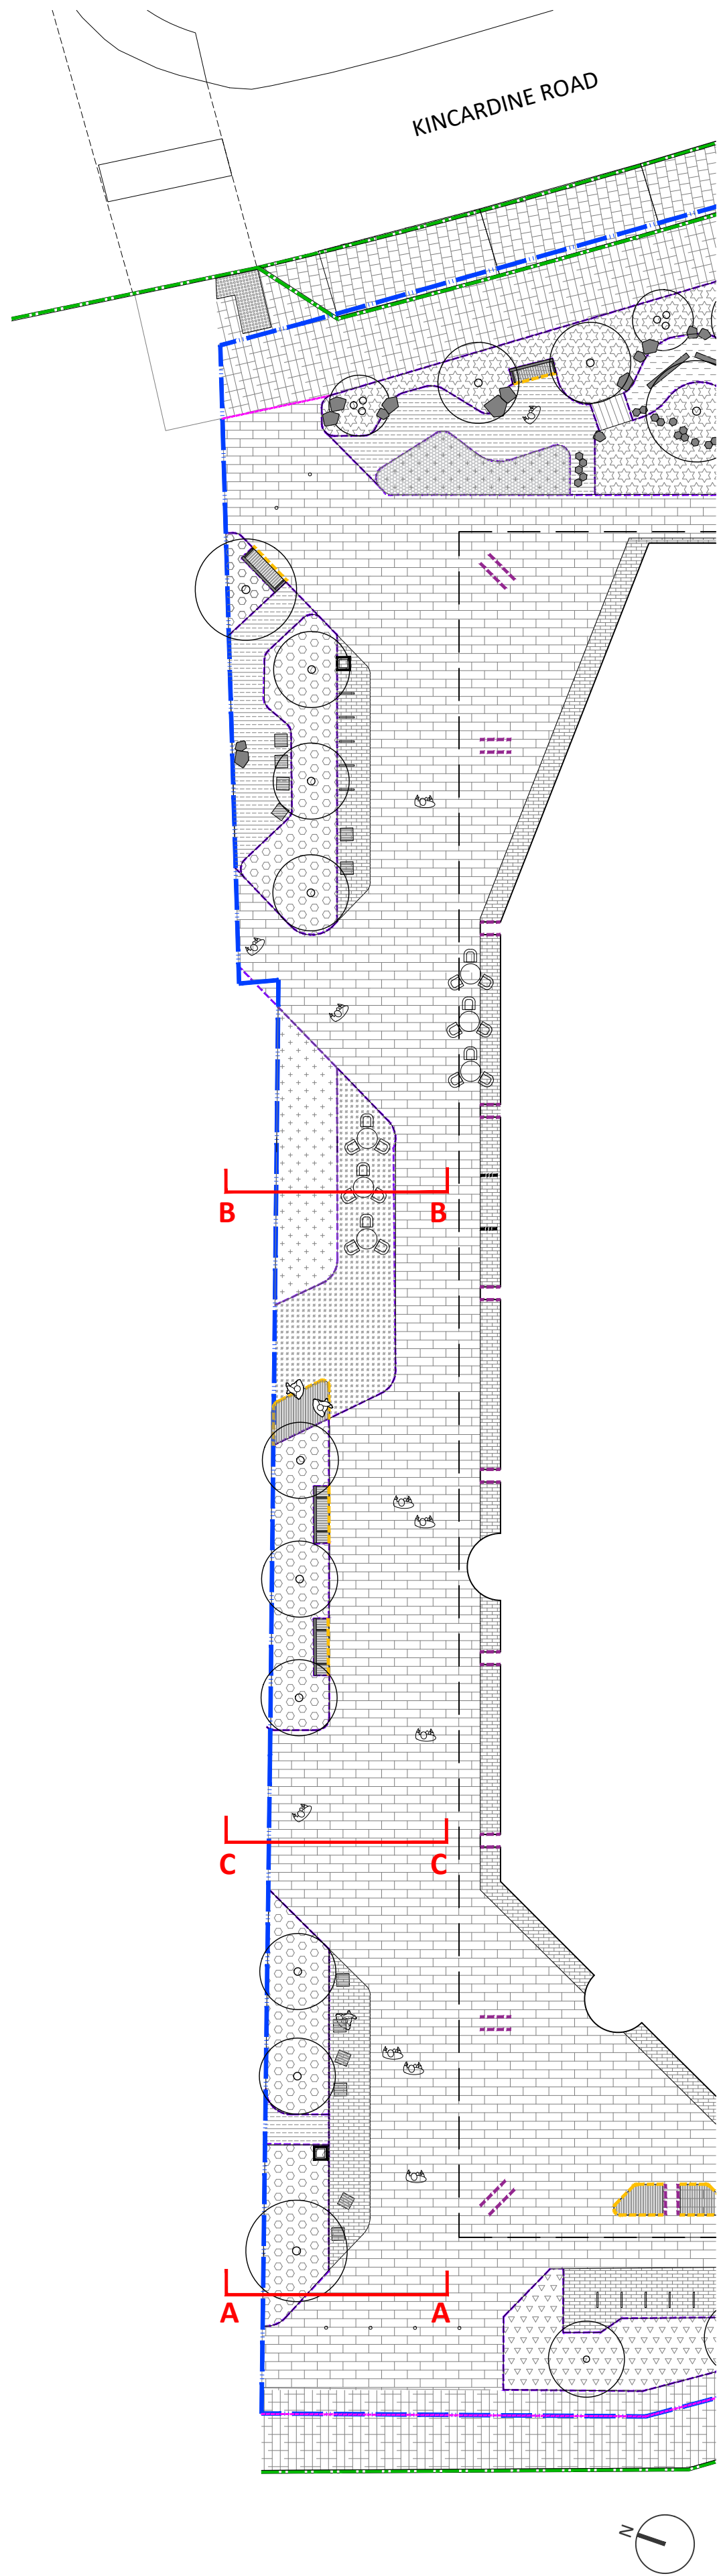


8005 03 Section CC : Site boundary interface with paving 1:20

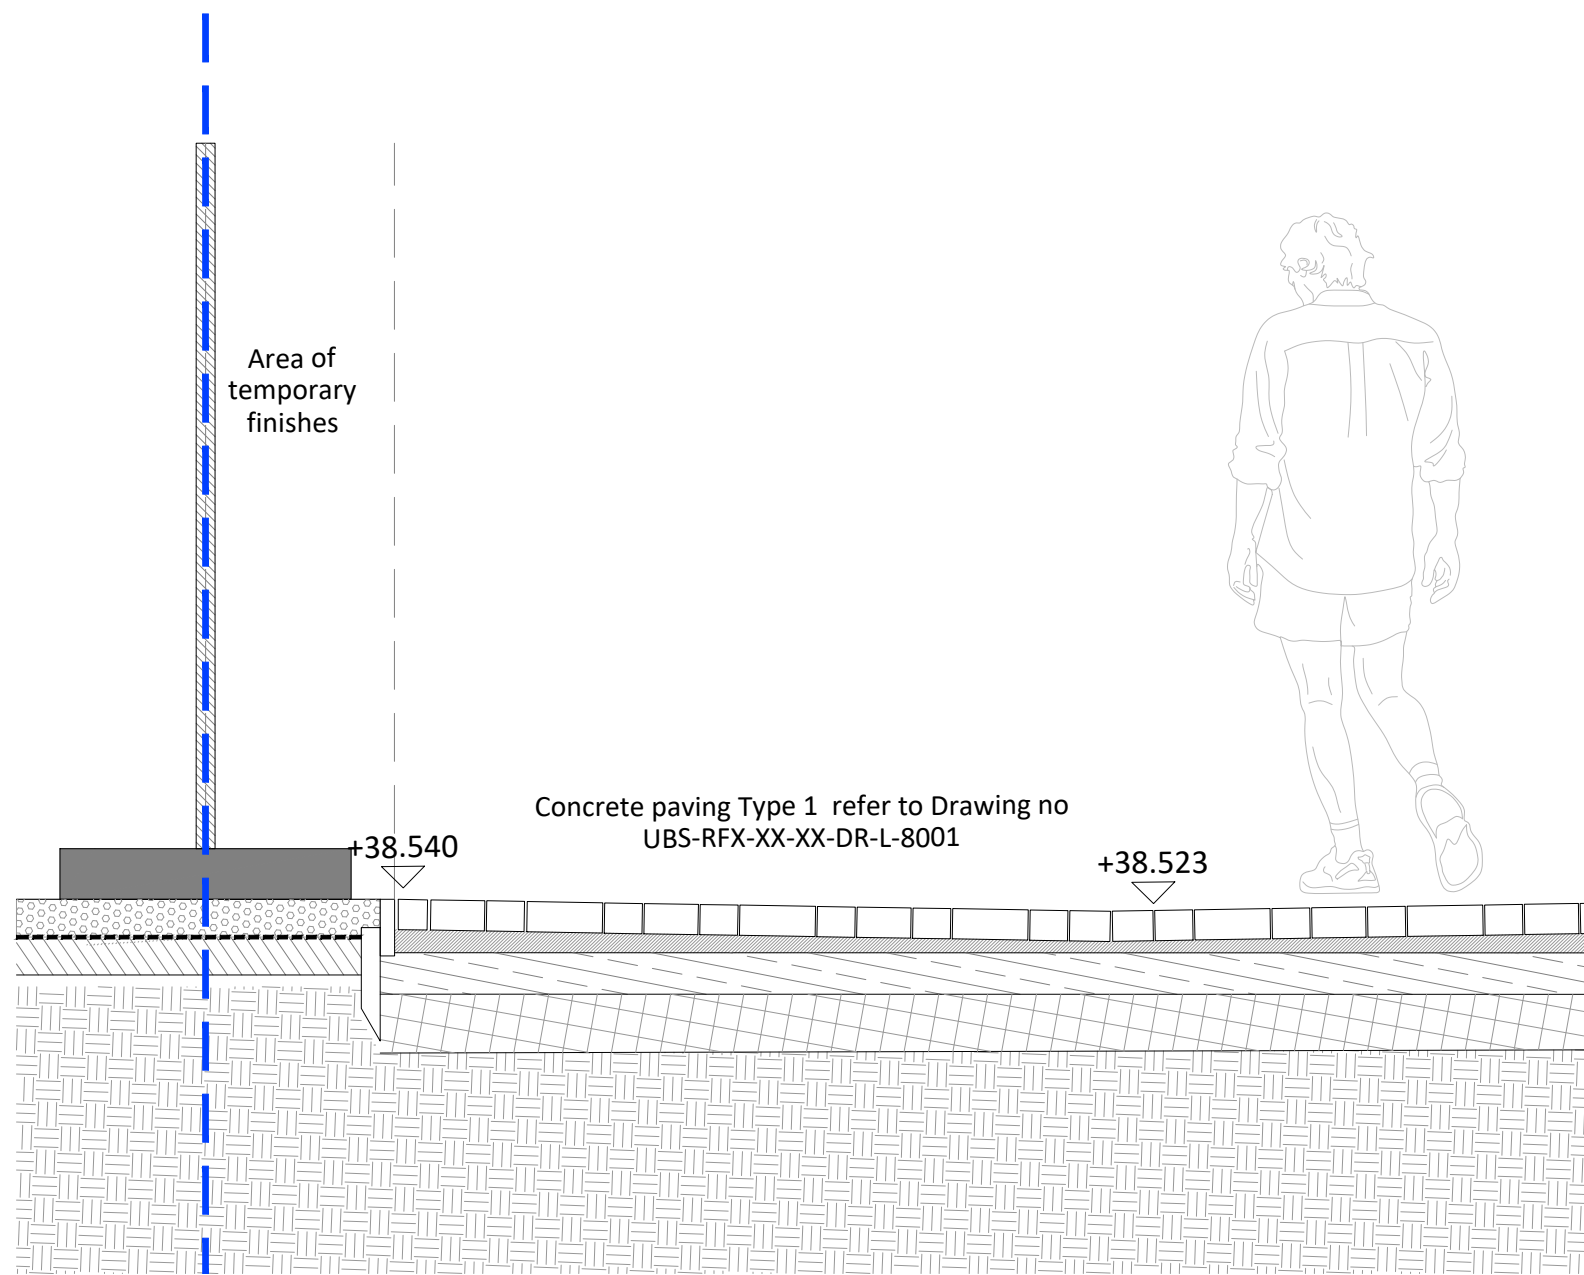

8005 05 Indicative hoarding treatment

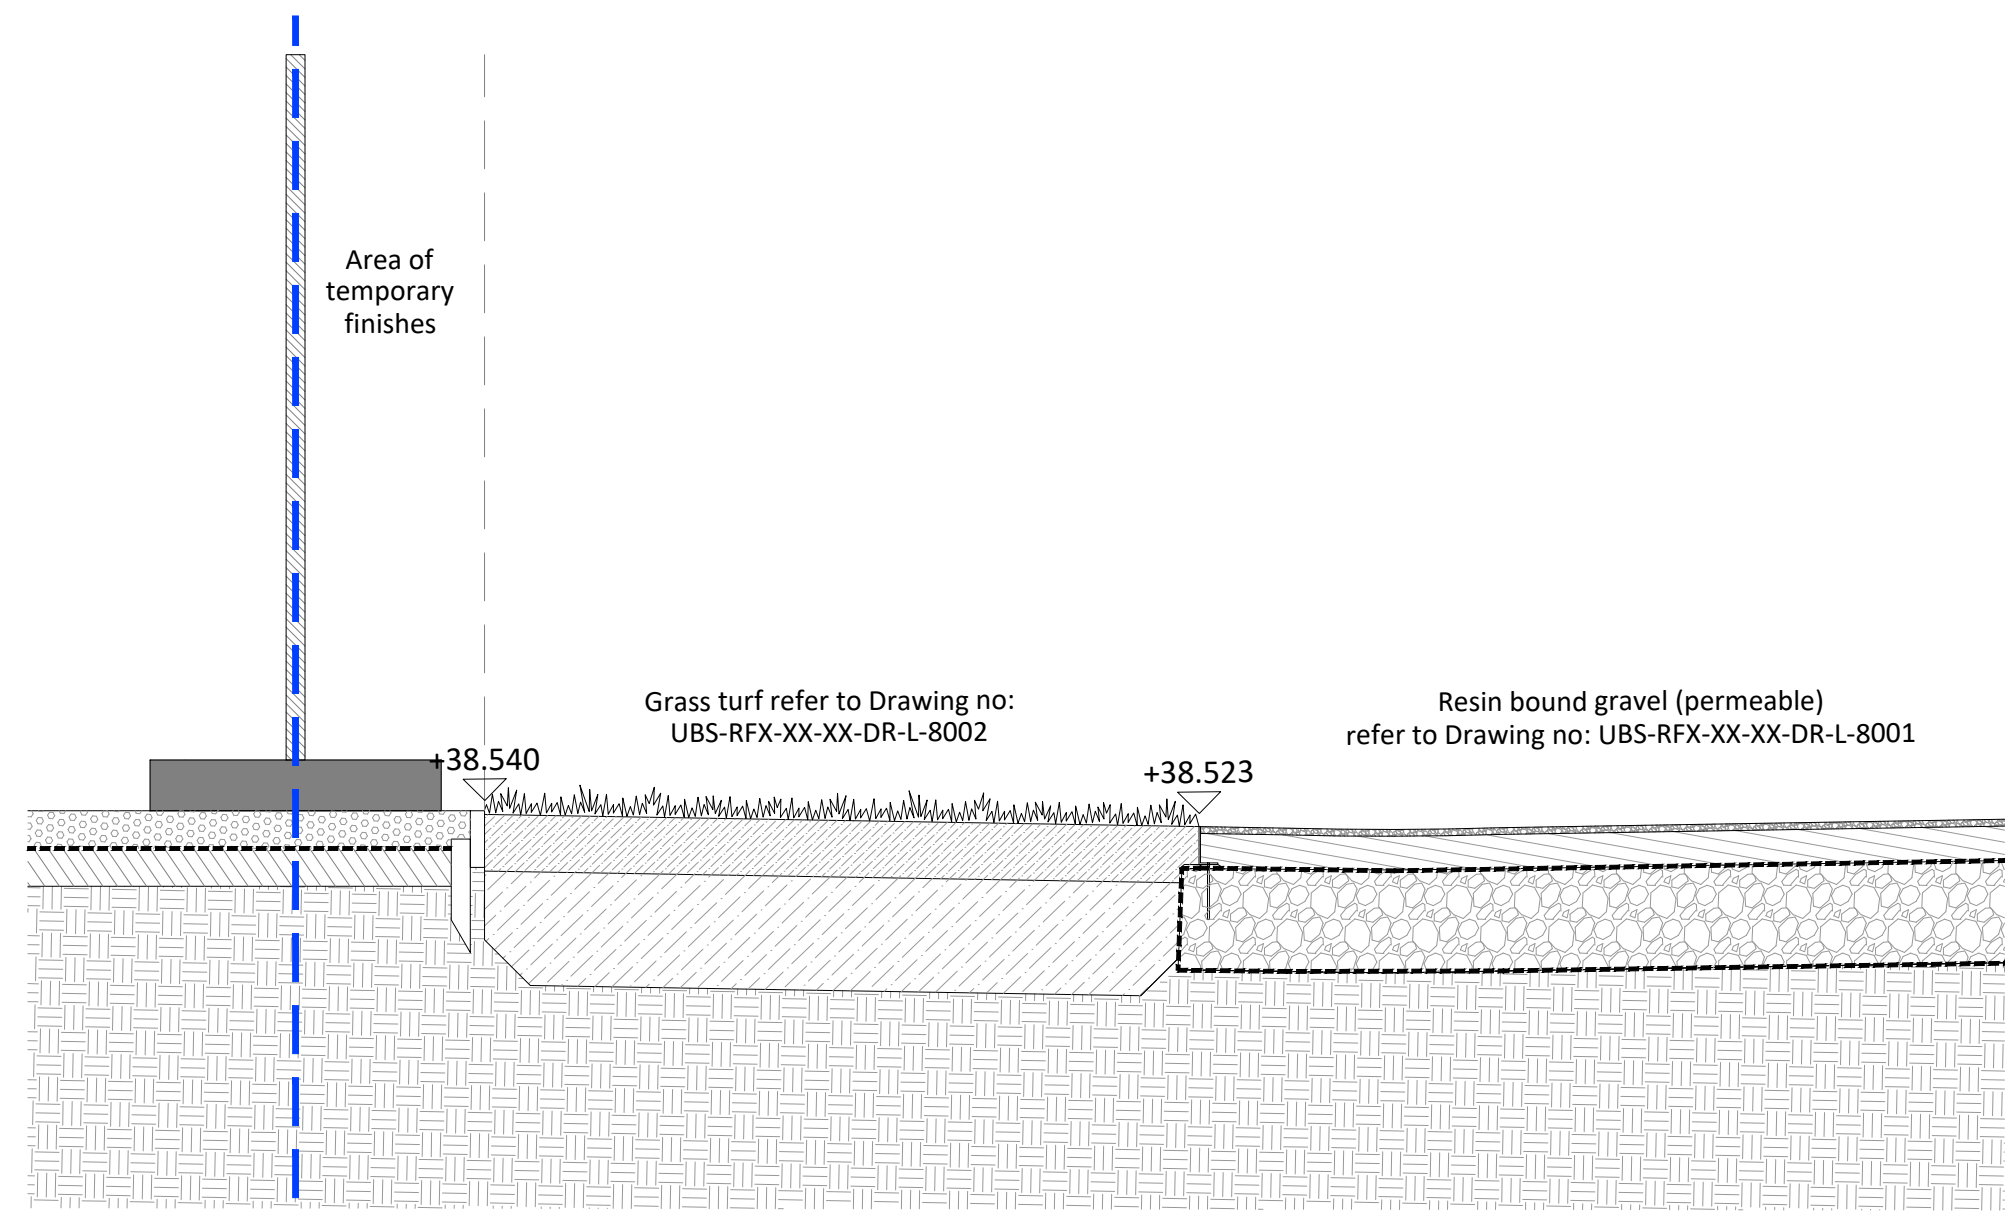

8005 02 Section BB : Site boundary interface with lawn 1:20

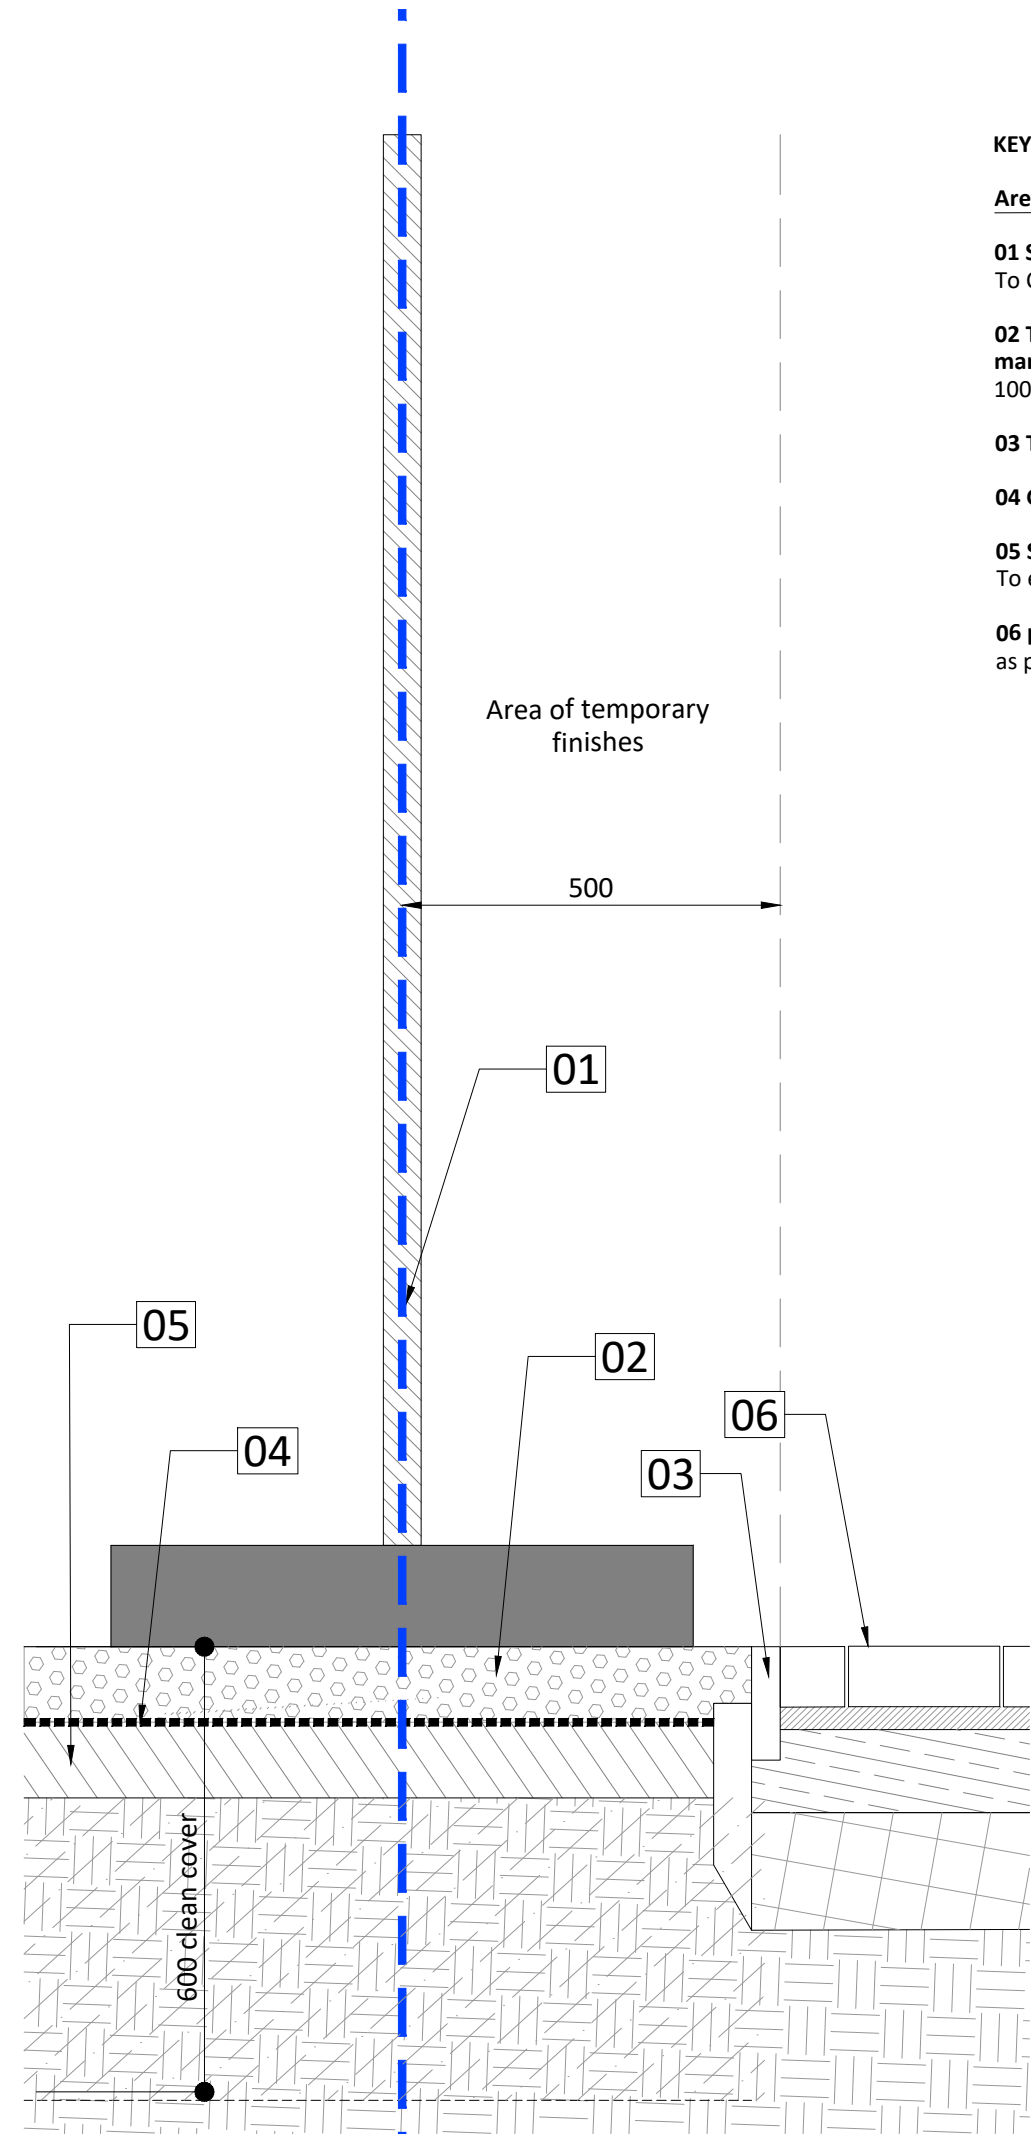

KEY

Area of temporary finishes

01 Site hoarding

To Contractors specification

02 Temporary loose gravel margin

100 mm depth

03 Temporary timber edge

04 Geotextile membrane

05 Sub base

To engineer specification

06 permanent finishes

as per details 8005/01,02,03

Notes

- All dimensions in mm, unless otherwise stated.
- Scaling from drawing if printed incorrectly may lead to errors.
- All information outside red line boundary shown for contextual purpose only.
- All hatch patterns are indicative only unless stated otherwise.
- This drawing is to be read in conjunction with the remaining re-form landscape architecture documentation AND all relevant documentation from the design team
- Levels information on this drawing illustrates the design intent. The contractor is to check and verify all levels and dimensions against site survey information.
- Any discrepancies in the design information are to be brought to the attention of re-form landscape architecture, in writing, prior to commencement of construction works.
- All proprietary products shall be installed in strict accordance with manufacturers written instructions.
- Refer to other consultants' drawings and specifications for the following design information:
 - Foundation details
 - Base course and/or sub bases design & specification
 - Waterproofing of any element
 - Drainage design and infrastructure
 - Lighting and ducting
 - Existing & proposed utilities

Scale

0m 5m 10m 15m

17.09.25 First issue BZ MS DL P01

Date Description of revision Drawn by Checked by Approved by Revision by

re-form
landscape architecture

W: re-formlandscape.com
E: info@re-formlandscape.com
T: Edinburgh +44 (0)131 354 1876
Leeds +44 (0)113 245 4695
Manchester +44 (0)161 397 4953

Project
UPPER BROOK STREET, MANCHESTER
RF22-968

Client
KADANS

Document title
PBSA SITE BOUNDARY INTERFACE

Paper size
A1

Status
FOR INFORMATION

Drawing number
UBS-RFM-XX-00-DR-L-8005

© re-form landscape architecture

S2

Revision
P01