




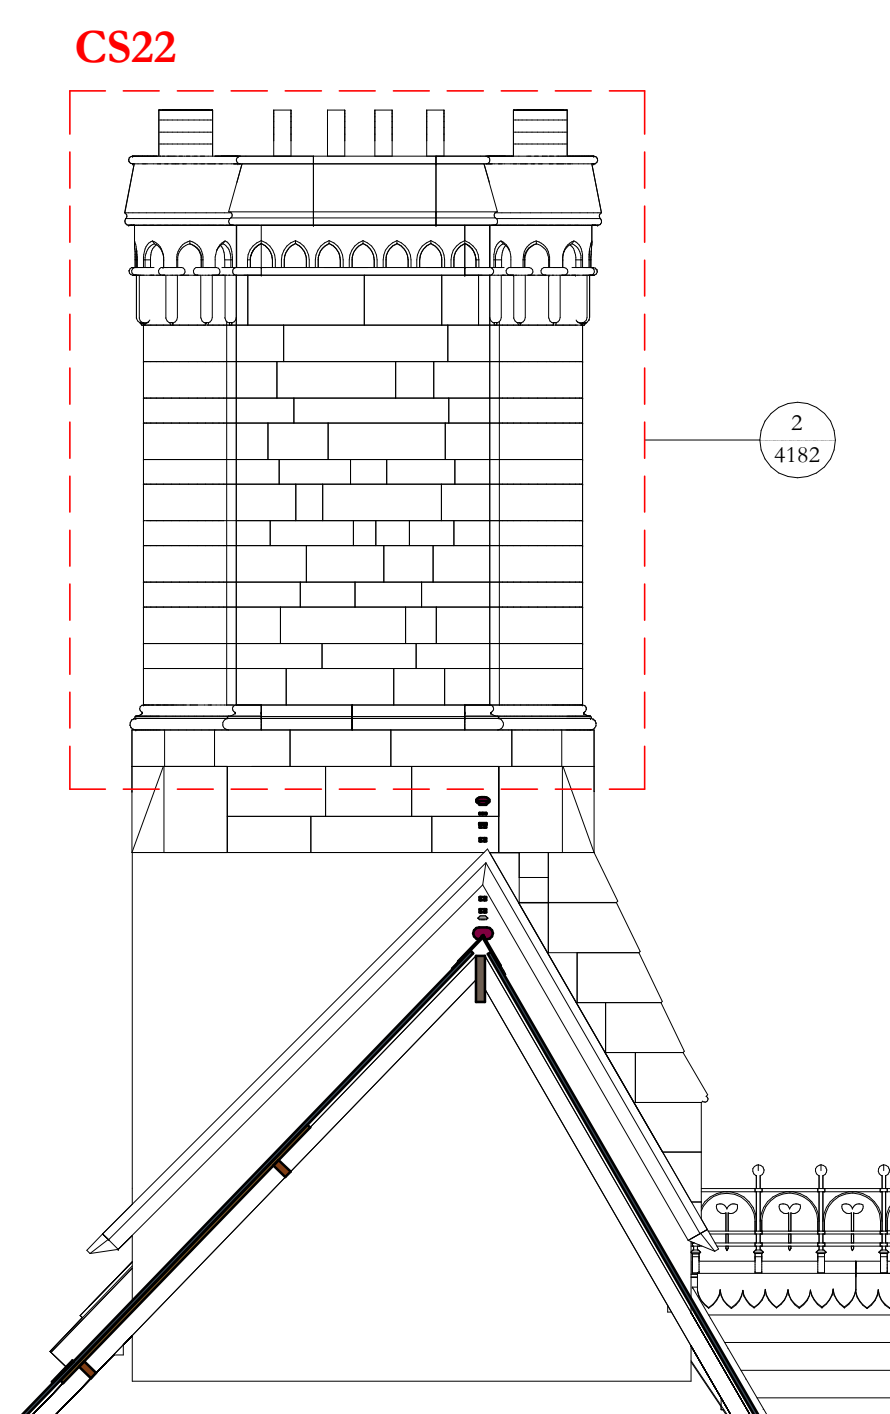


Section CO
1 : 50

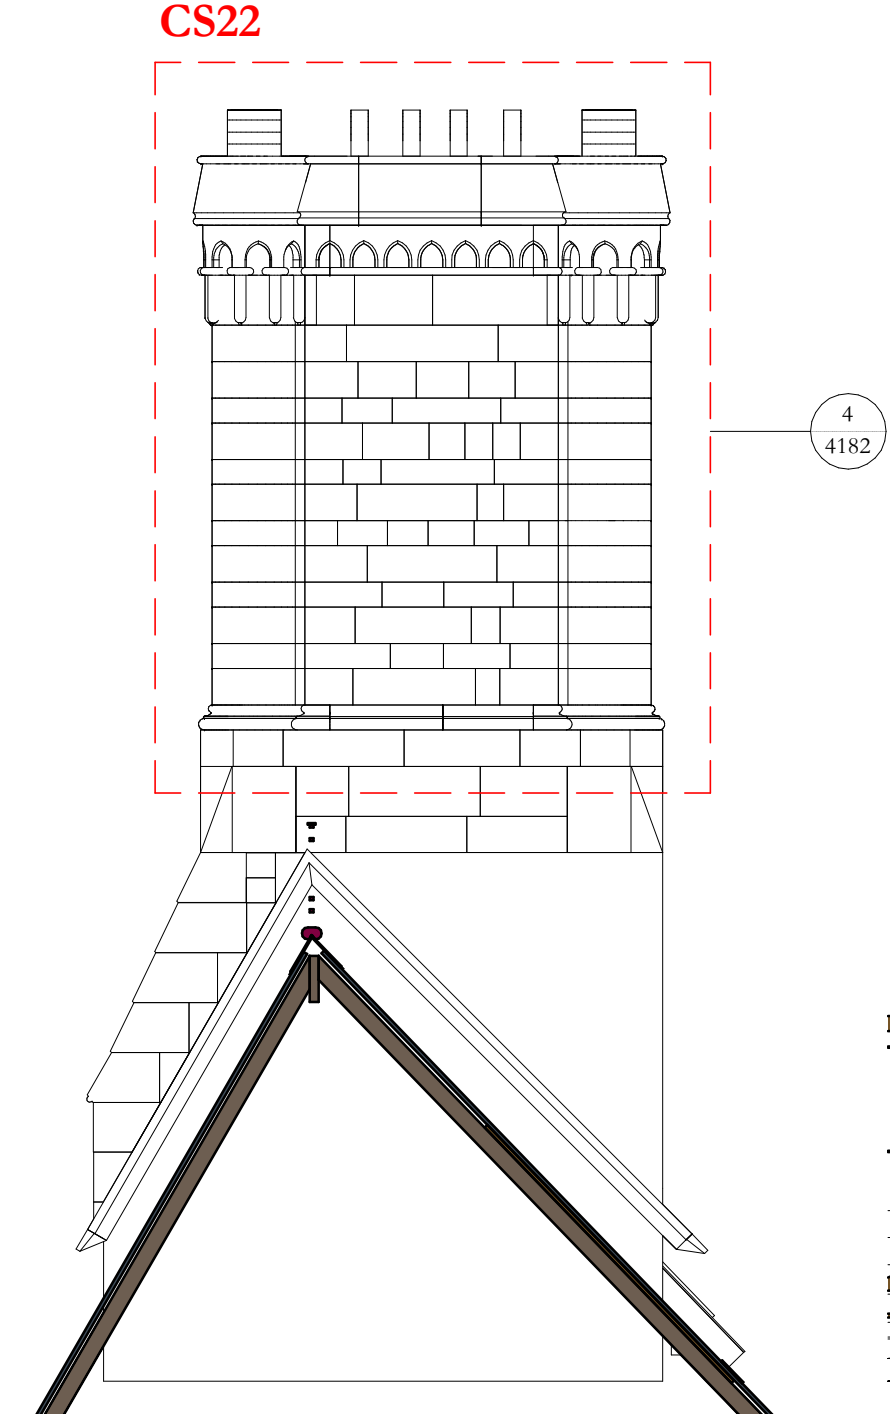


Section CP
1 : 50

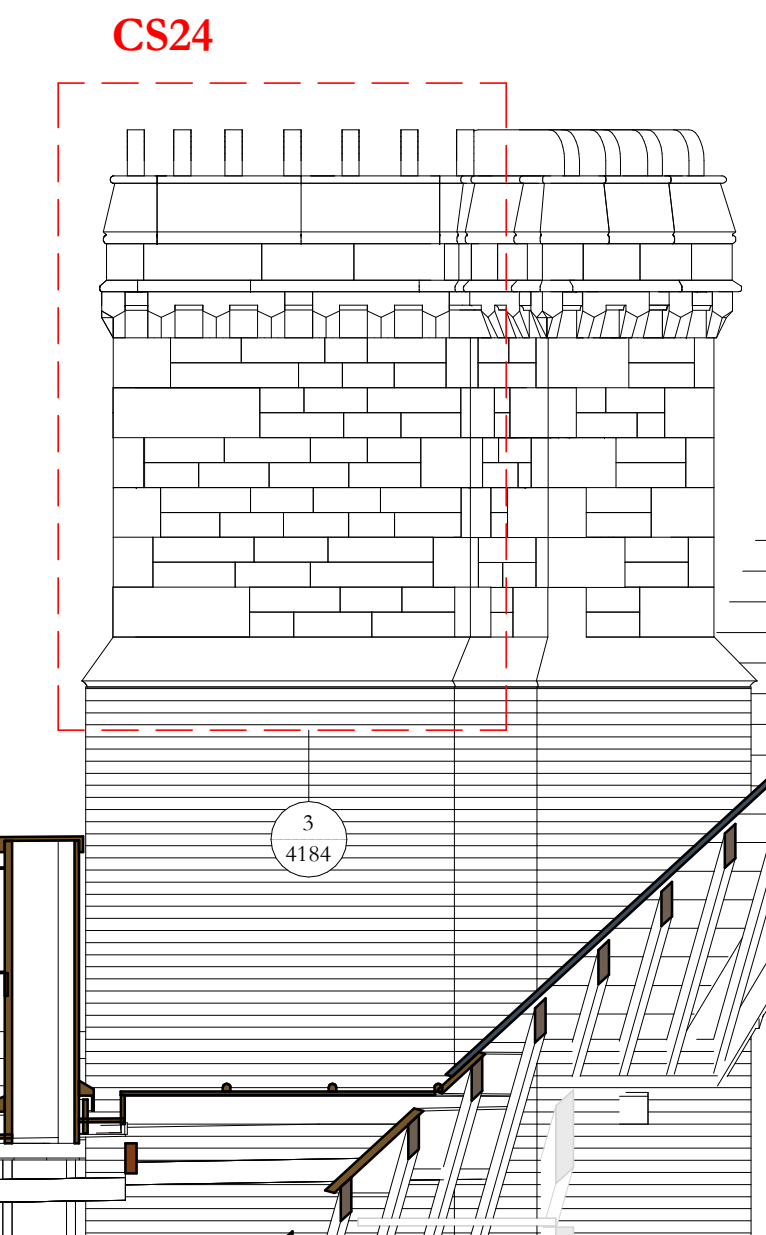


Section CQ
1 : 50

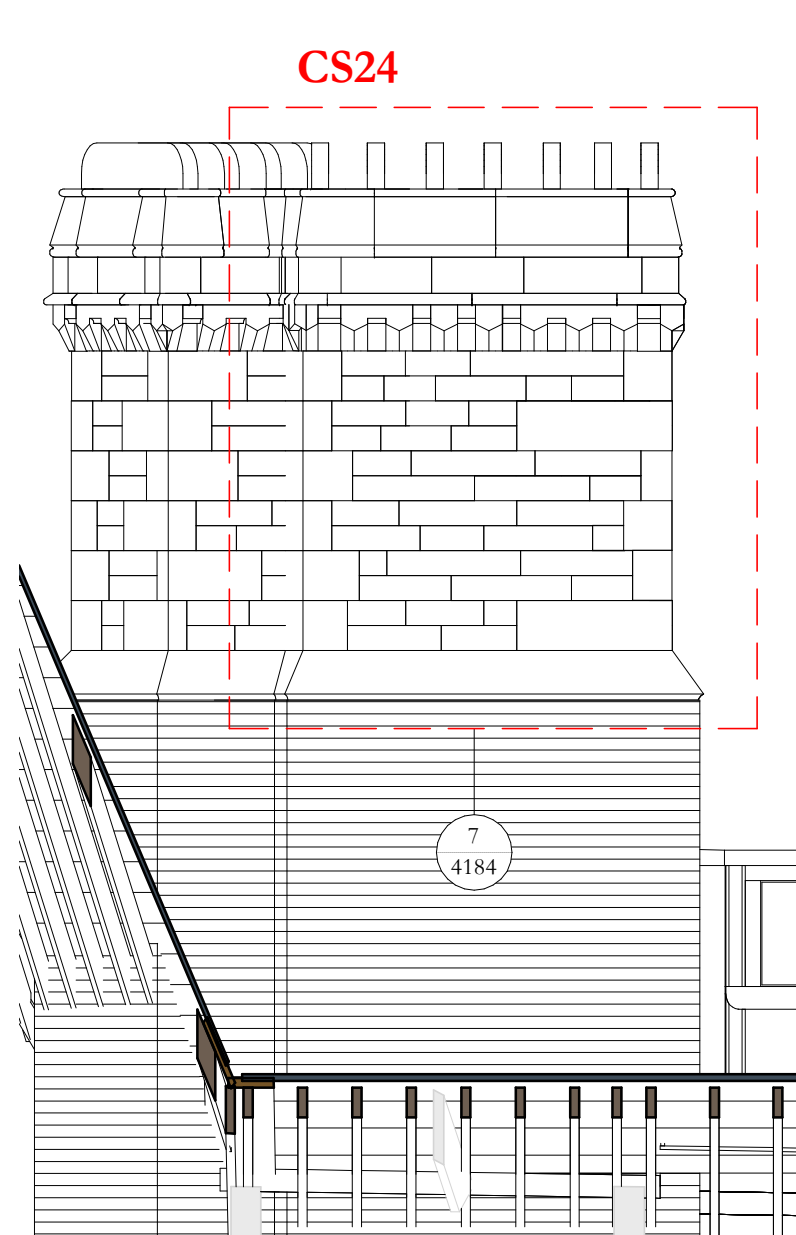


Section CR
1 : 50

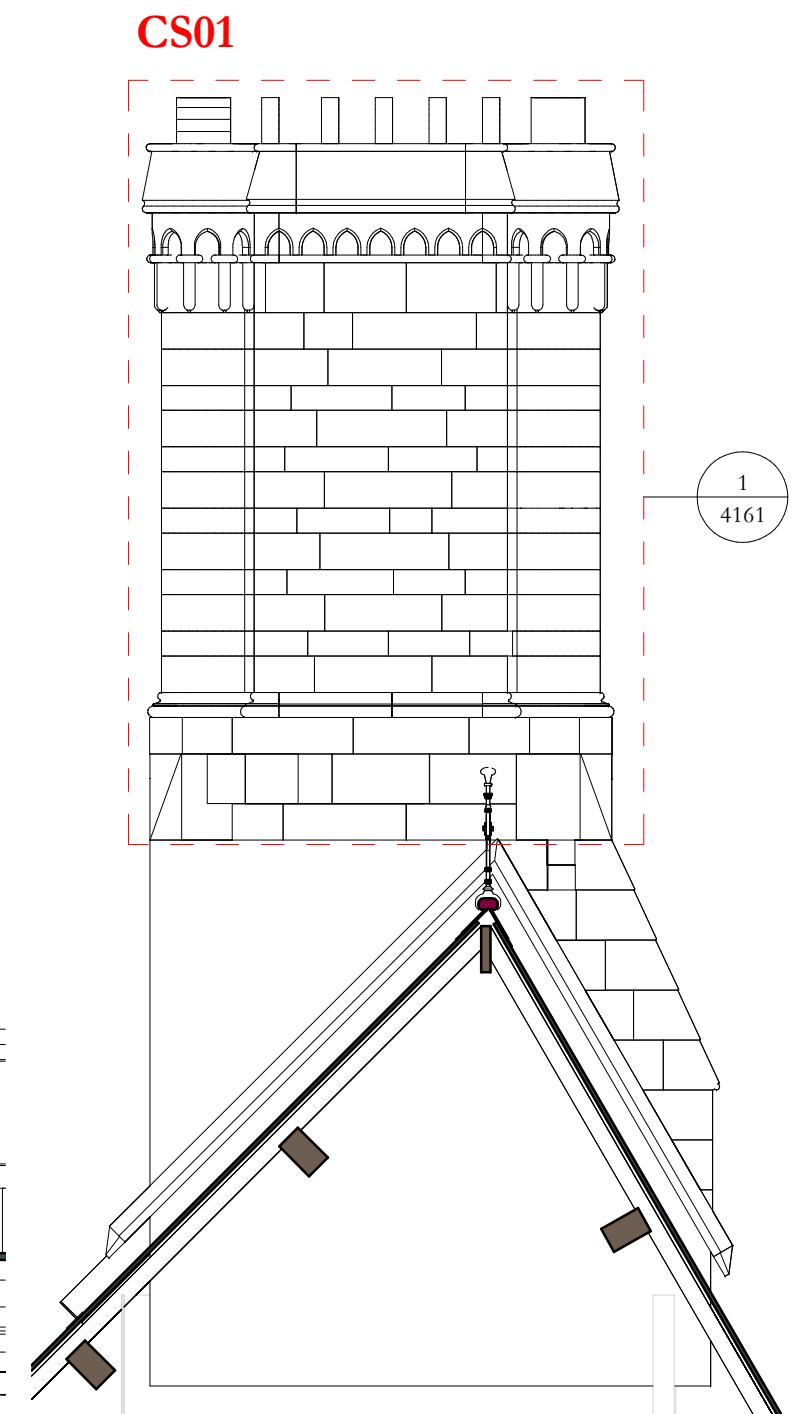

Section CT
1 : 50

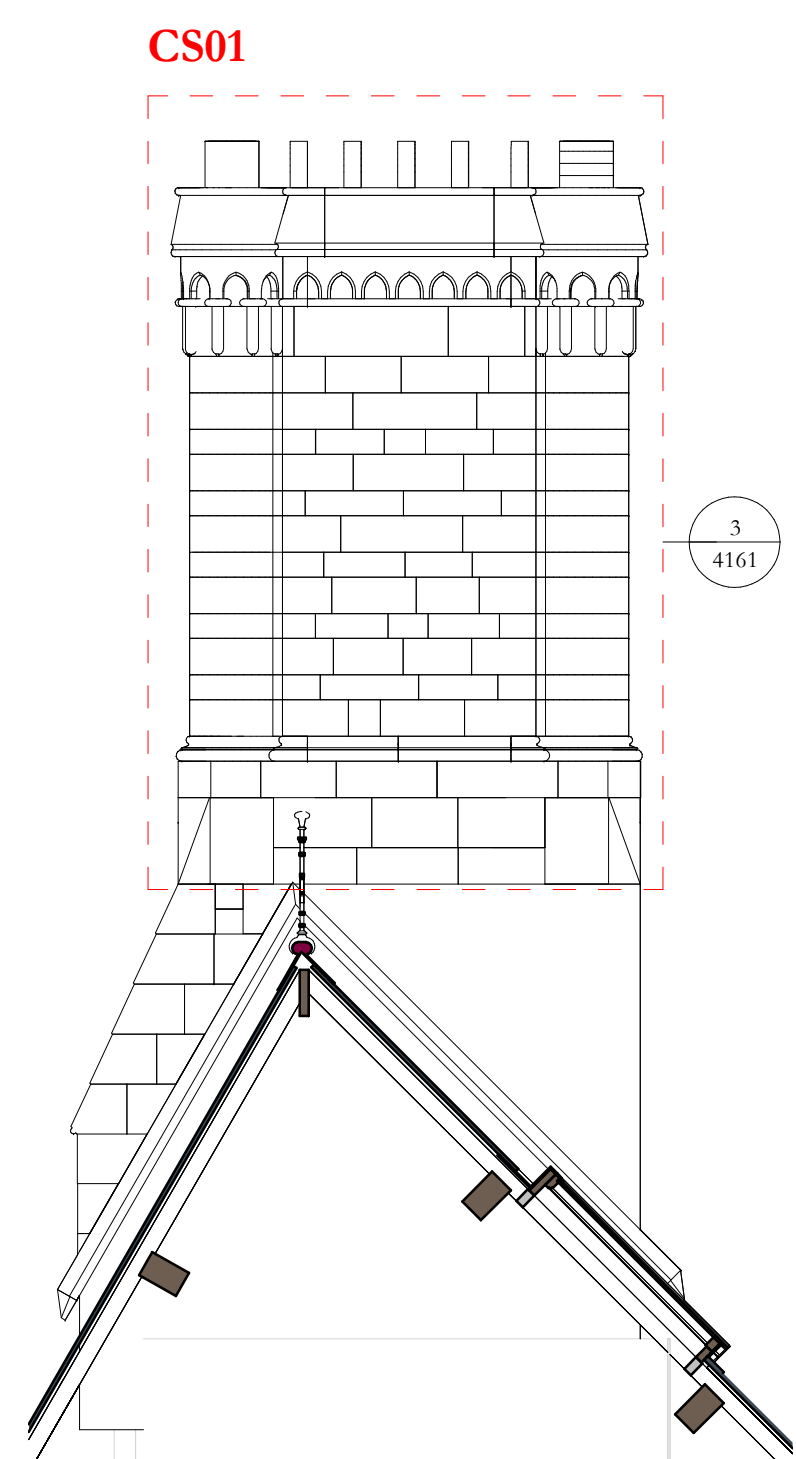

Section CU
1 : 50

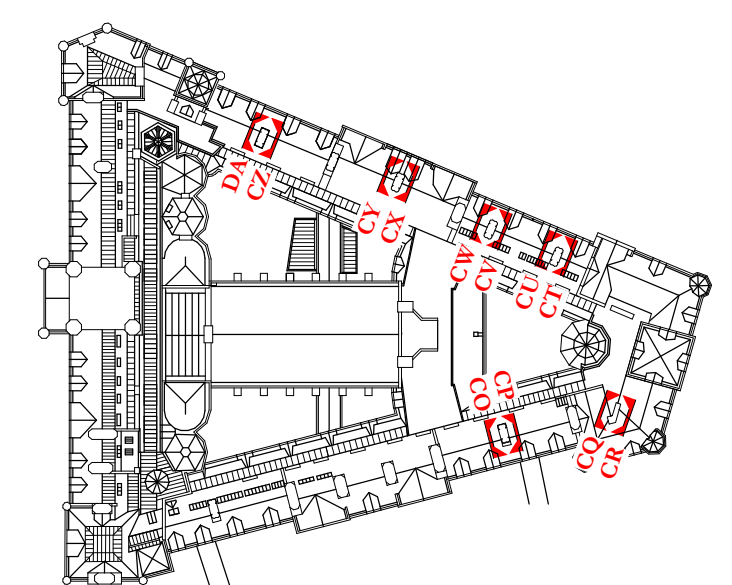


Key plan Section CO-DA
1 : 1250

Lendlease
Document Review
Lendlease document received on:
1 Accepted
2 Accepted with comments
3 Rejected
Lendlease Checked by Will Rycroft
Date: 03/02/2020
Accepted documents are considered to conform to the design intent, but does not mean acceptance of dimensions, details, site location, or other information. The designer remains responsible for errors, omissions and/or compliance with obligations and/or responsibilities of the contract.


Description of works to chimneys not shown on individual chimney repair details

Repoint all stonework to chimneys in accordance with NBS reference C41.821


Installation of new chimney flashings to be carefully co-ordinated between stonemason, slater and leadworker. Stonemason to rake out joints to a minimum depth of 35mm, slater to install slate and soakers and leadworker to install chimney flashing as NBS reference H71.473. Following installation of flashing stonemason to repoint joints in accordance with NBS reference C41.821

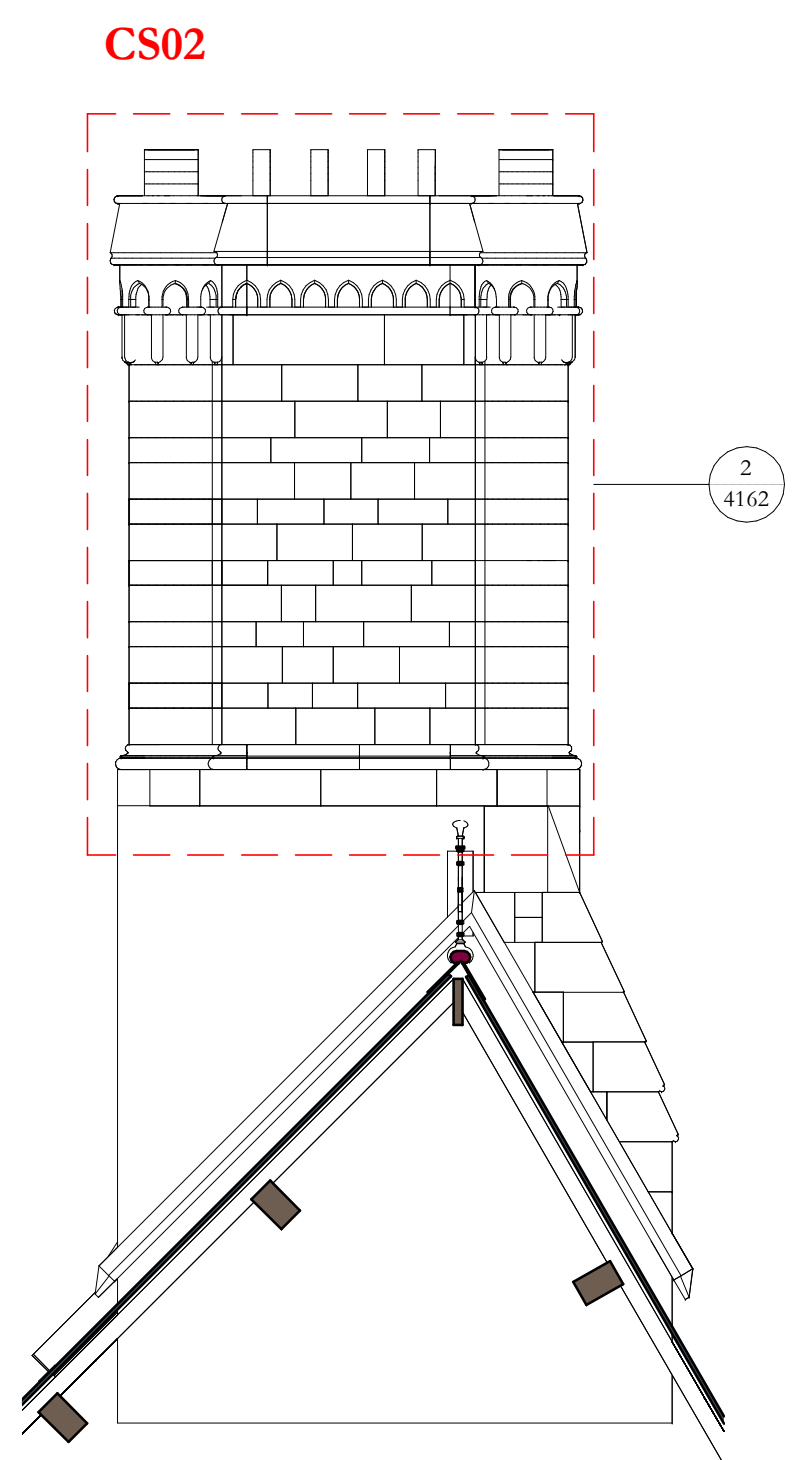


Section CV
1 : 50

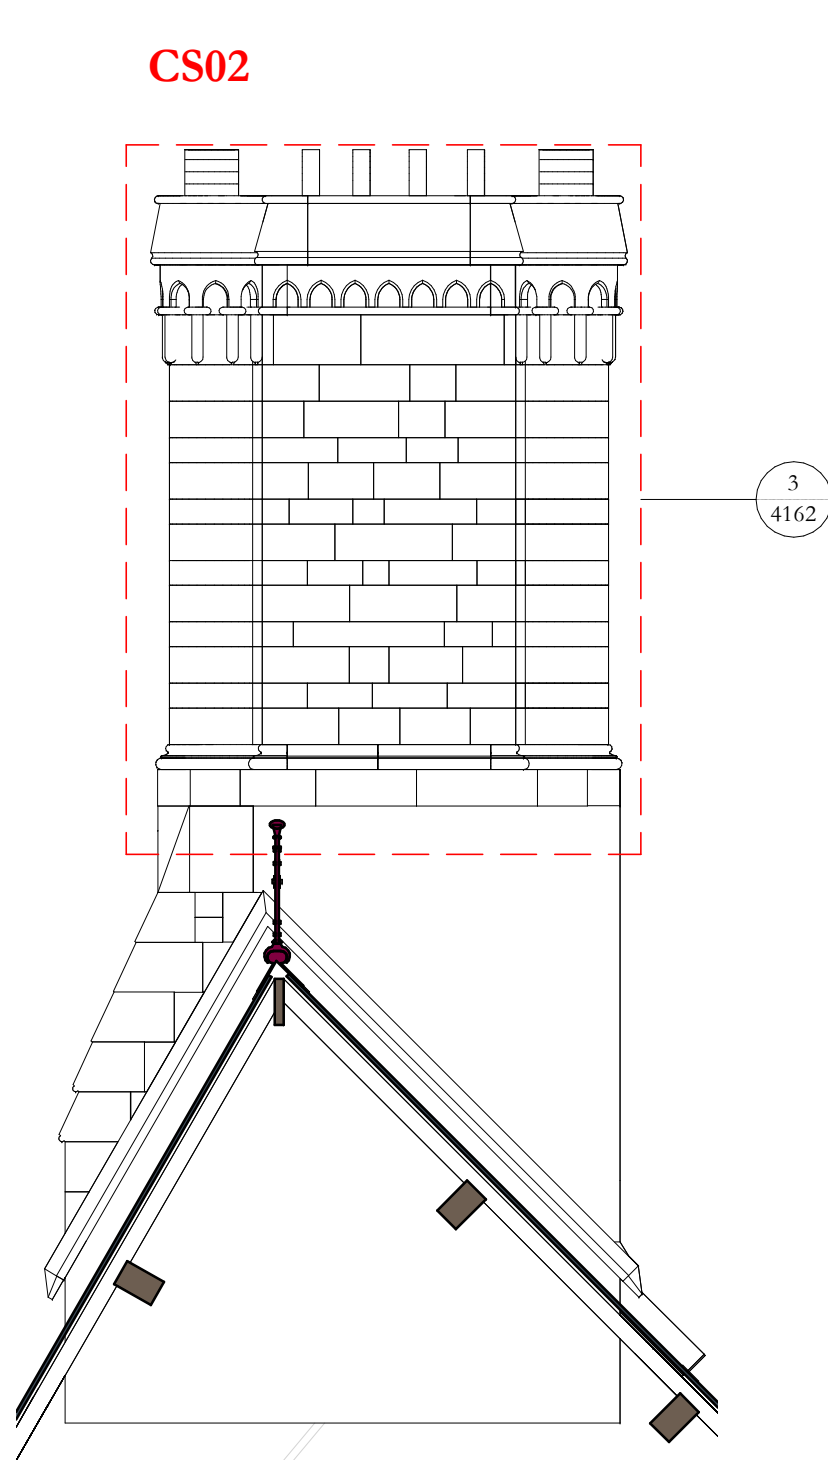


Section CW
1 : 50

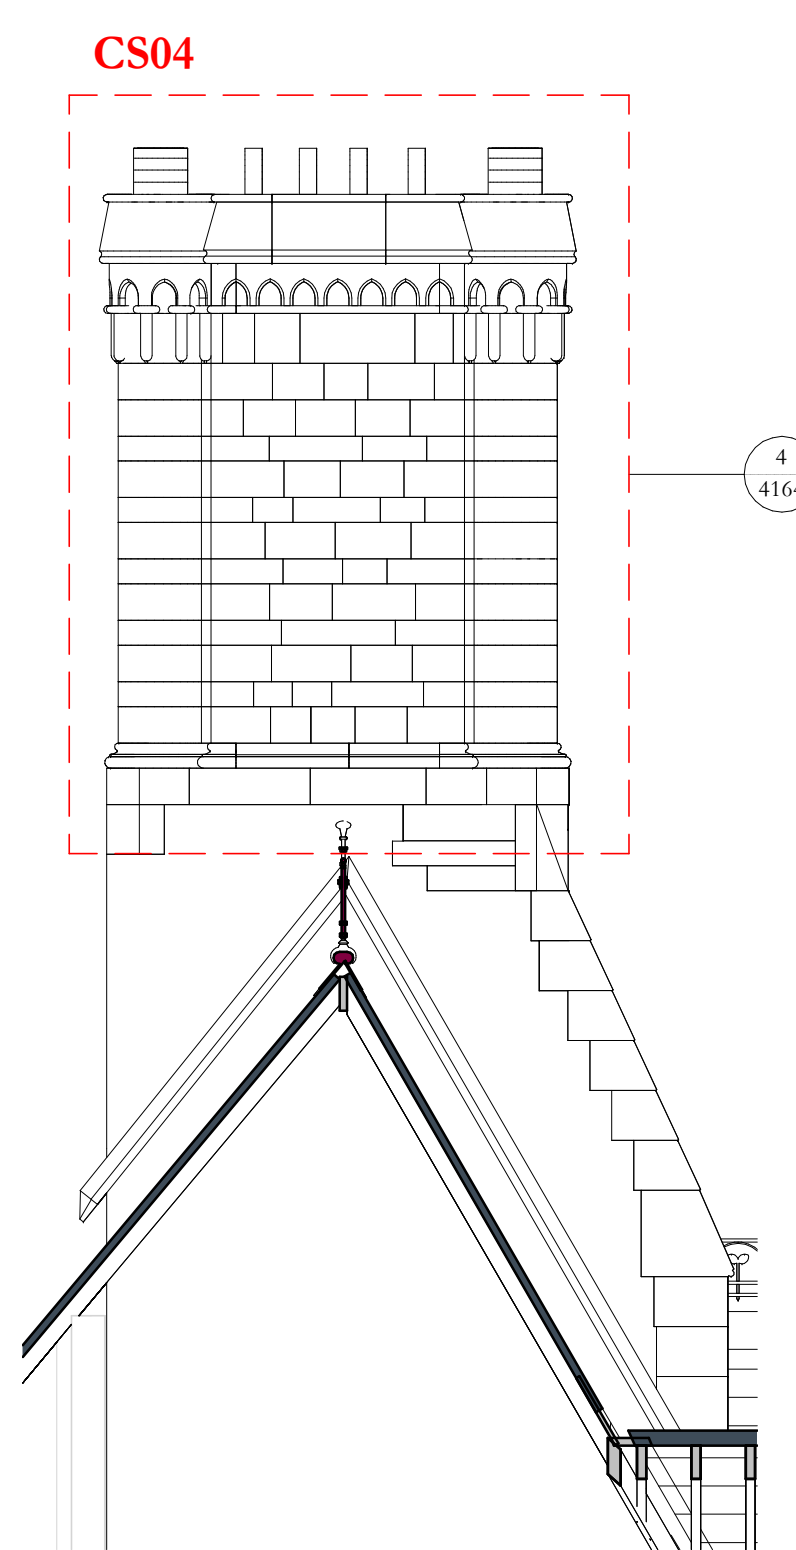


Section CX
1 : 50

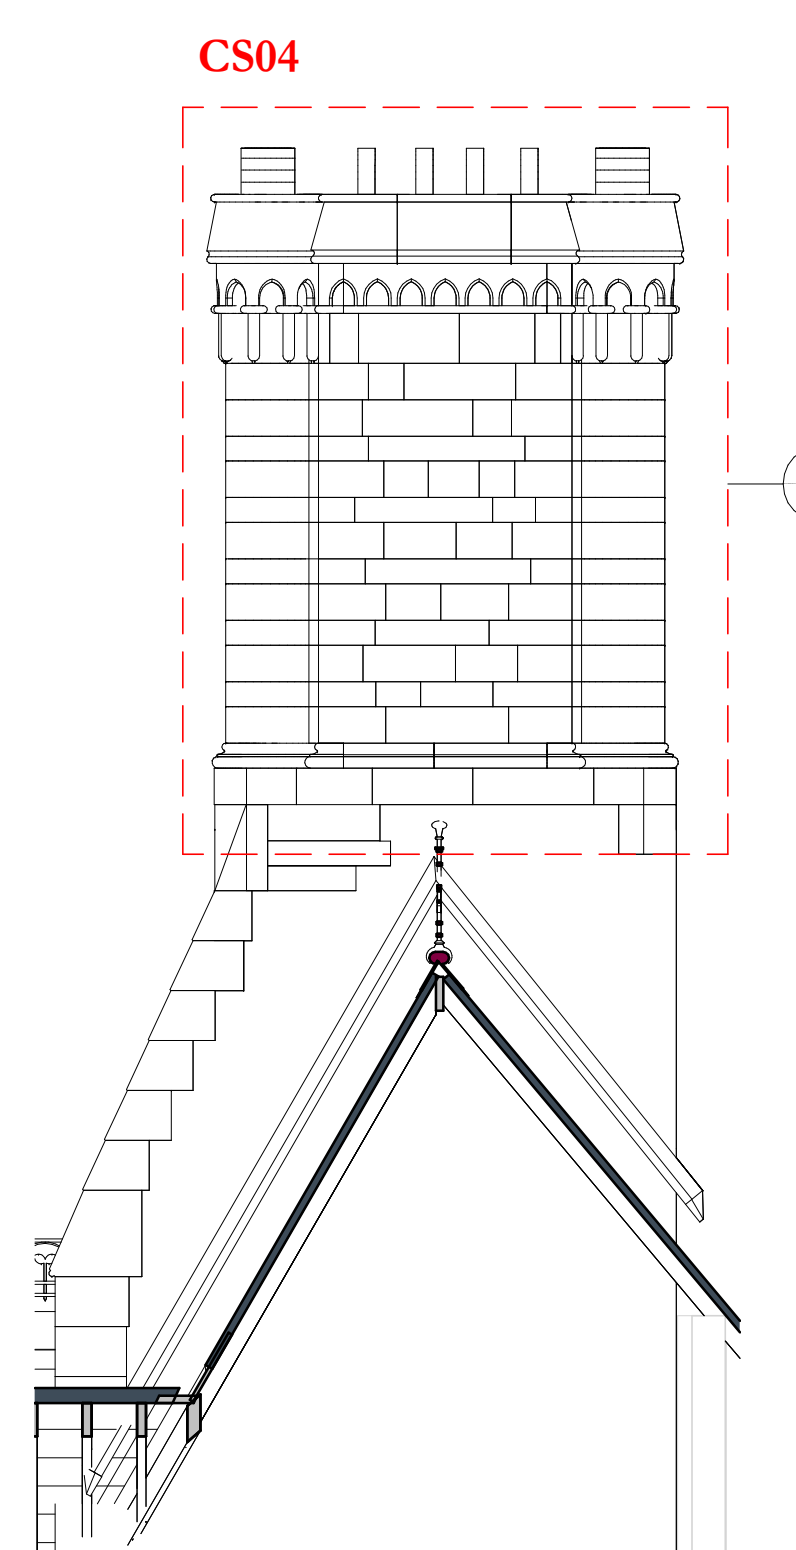


Section CY
1 : 50

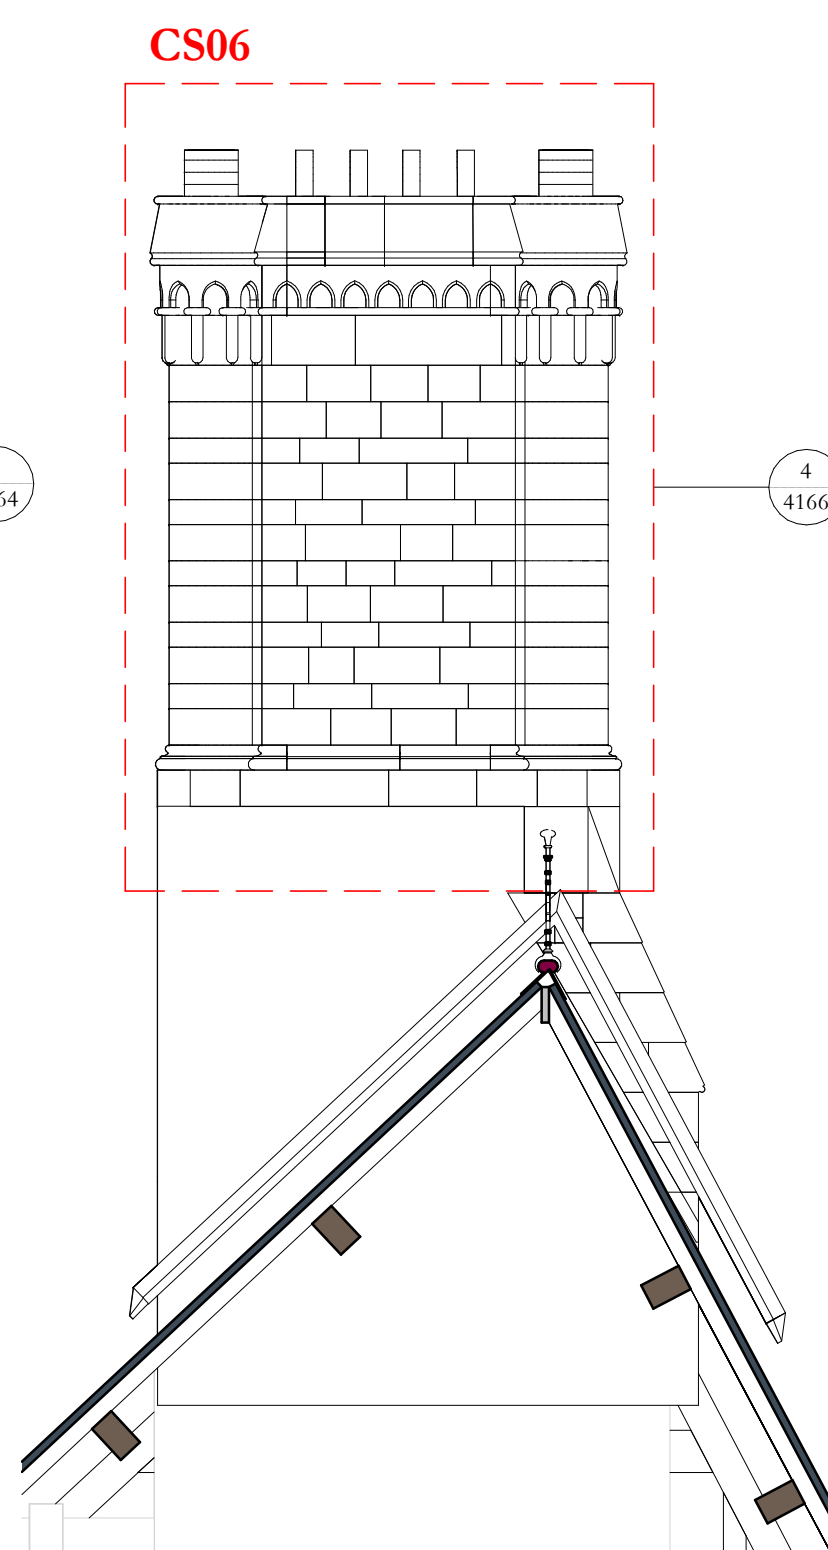

Section CZ
1 : 50

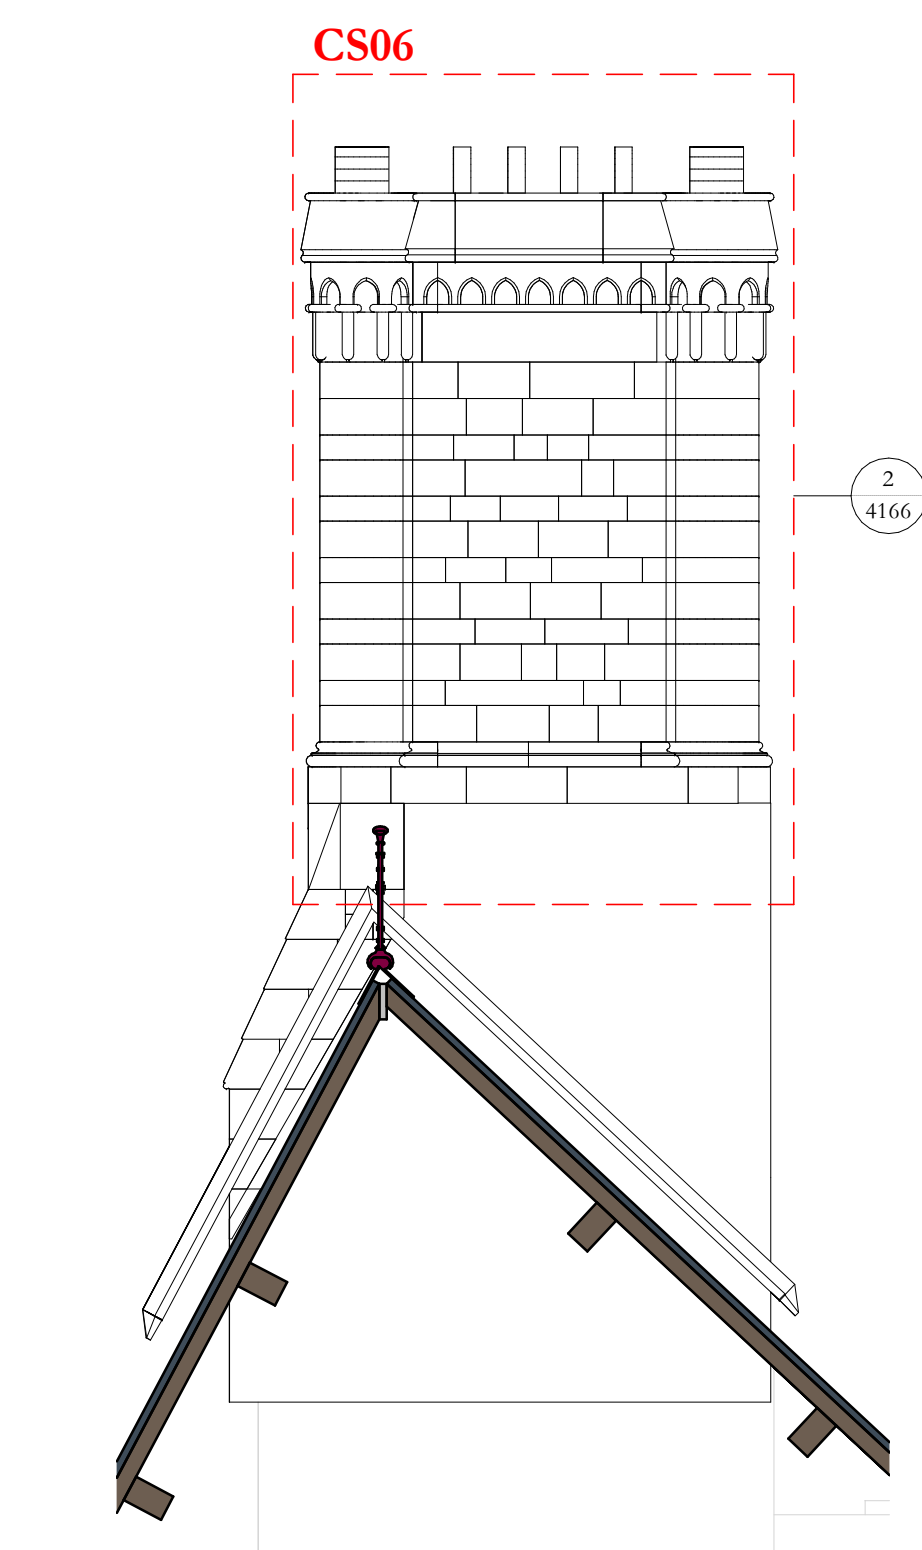

Section DA
1 : 50

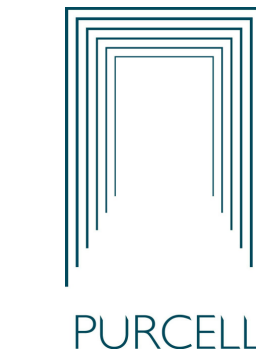15/01/2019 GR TK First Issue			
ISSUE	DATE	APPROVED DRAWN	DESCRIPTION
 OUR TOWN HALL PROJECT			
			
Project Office, Town Hall, MANCHESTER M60 2L1 +44 (0) 7970 097 432 www.purcelluk.com			
PROJECT STATUS	RIBA STAGE 4		
CLIENT	MANCHESTER CITY COUNCIL		
PROJECT	OUR TOWN HALL		
DRAWING TITLE	Chimney Sections CO-DA		
SIZE & SCALE	A1: 1:50		
DRAWING STATUS	For Tender		
JOB NUMBER	236959		
DRAWING NO.	REV		
OTH-PUR-TH-RF-DWG-A-4393 -			
© PURCELL 2019. PURCELL ® IS THE TRADING NAME OF PURCELL ARCHITECTURE LTD.			