



Proposed Part Princess Street Elevation


6625 ATM

Proposed ATM fascia sign and
Illuminated "ATM" fascia sign

Proposed Cross Section

Internal FFL

266mm UNIPLINTH

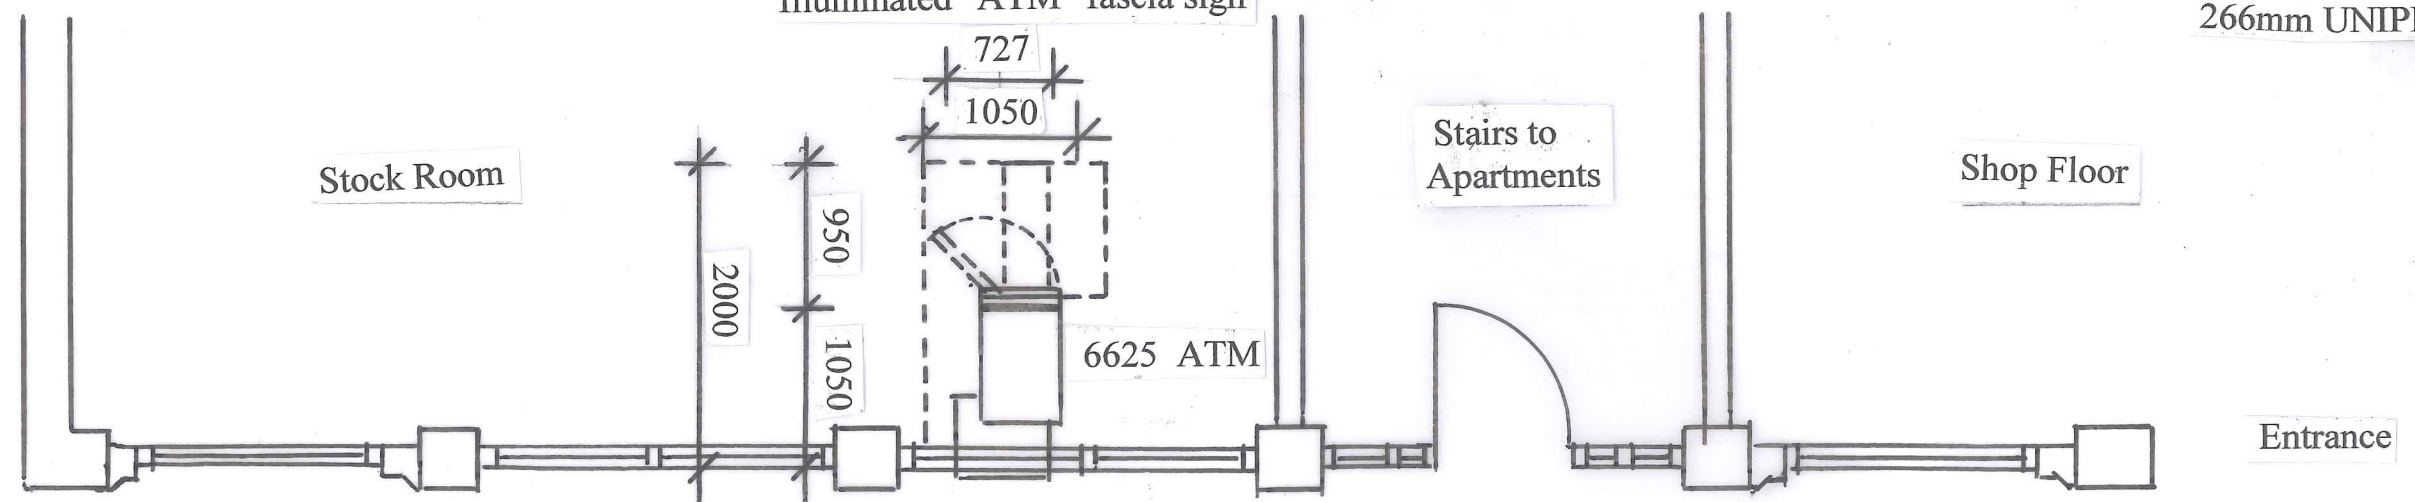

Proposed Part Plan

Pavement width 3.200mm

Proposed ATM fascia sign and
Illuminated "ATM" fascia sign

Pavement located waste bin 9.000mm from ATM location

Euronet ATM and surround signage
to be installed as a through glass installation

Proposed ATM fascia
and illuminated ATM Sign



Scale 1 : 50 @ A3

Drawing No.

EN05052025 P

Scale: 1:50

Date: 21.05.2025

Revision:

A

Project Title:

**PROPOSED ATM INSTALLATION
PROPOSED PART PLAN
AND ELEVATION**

Site Address:

Spa Princess Street
88 Princess Street
Manchester M1 6NG

Notes:

NCR 6625 A Surround Sign
Non illuminated illuminated
1665mm high 1050mm wide
Blue and yellow with white lettering
and Euronet Logo

Client:

Des Ager Design and Planning Consultant

2 Coley House, Tilford Road, Farnham, Surrey GU9 8DE
T: 01252 967329
M: 07836 558370
desmondager@gmail.com

