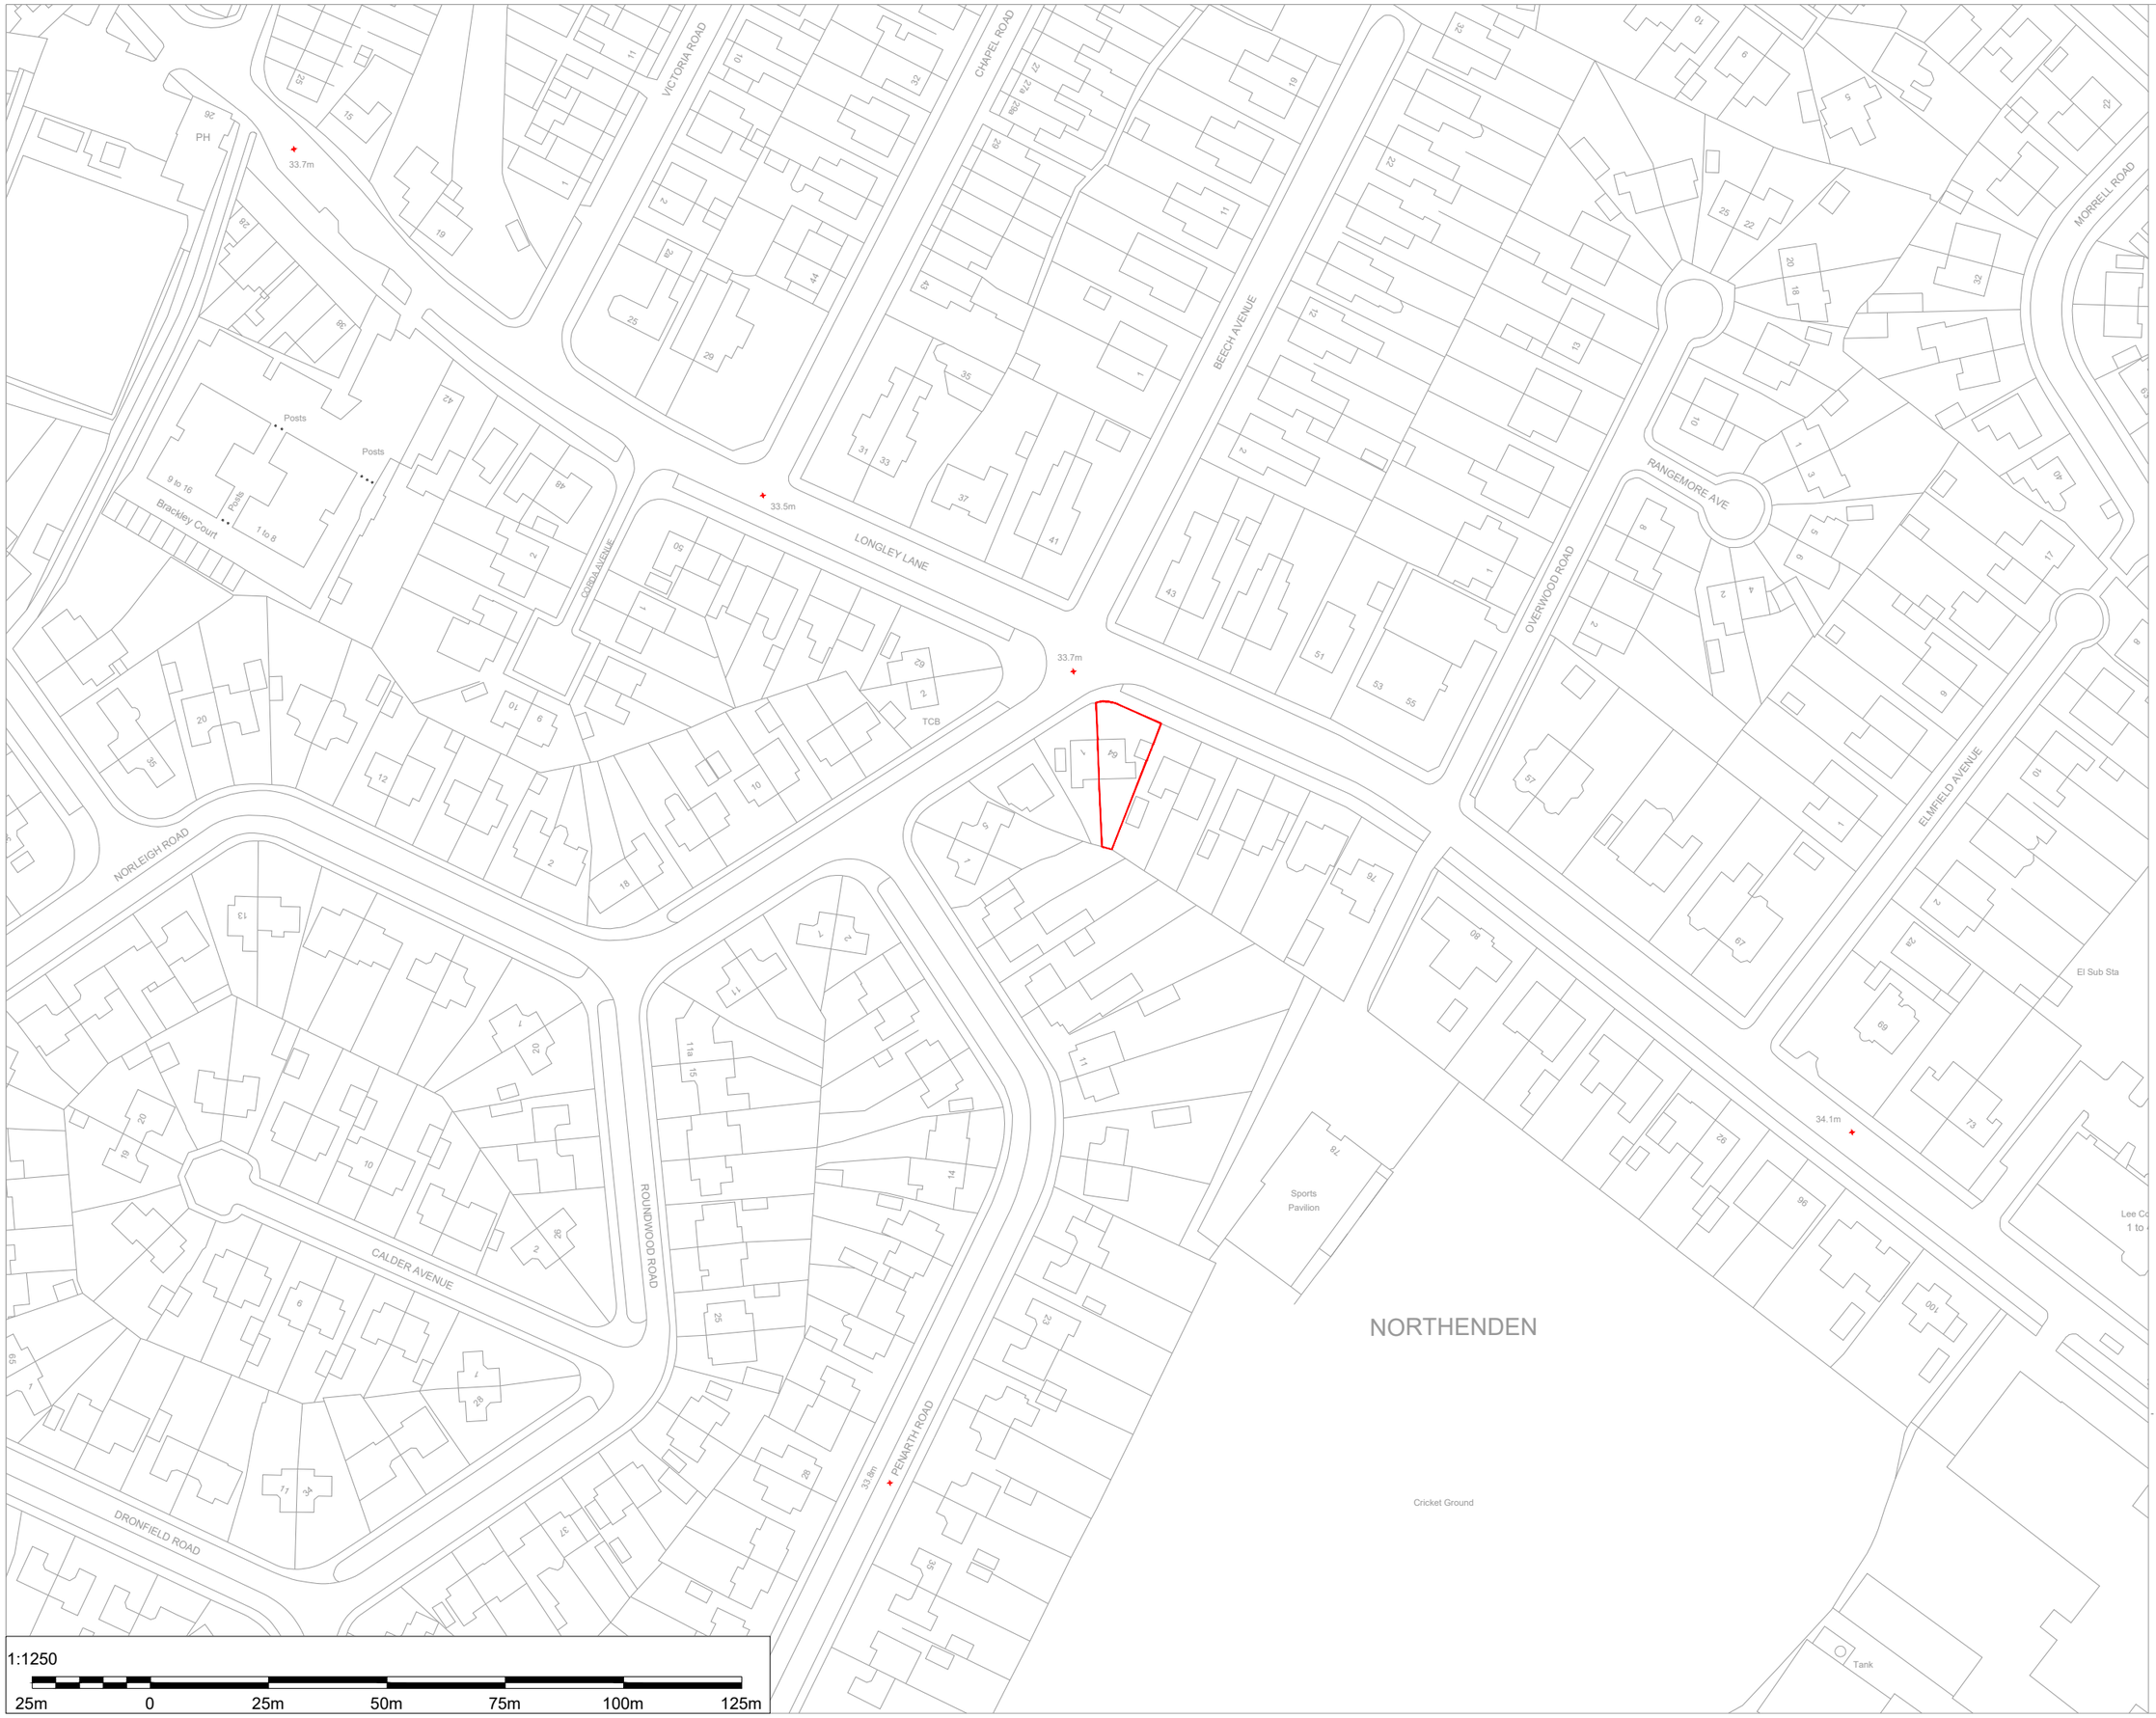


PROJECT REF
25084

DRAWING REF
LOCATION PLAN

SCALE
1:1250 @ A3

DATE
SEP '25

07854 885578
design@platinumarchitecture.co.uk
www.platinumarchitecture.co.uk
6 Derwent Avenue ⋮ Timperley ⋮ Altrincham ⋮ WA15 7JB

CLIENT
MR P MEAD,
64 LONGLEY LANE,
WYTHENSHAWE,
M22 4JF

PROJECT
EXISTING AND PROPOSED ELEVATIONS FOR EXTERNAL RENDERING

DRAWING TITLE
LOCATION PLAN

ISSUED FOR CLIENT COMMENT 15.09.2025

07854 885578
design@platinumarchitecture.co.uk
www.platinumarchitecture.co.uk
6 Derwent Avenue ⋮ Timperley ⋮ Altrincham ⋮ WA15 7JB