


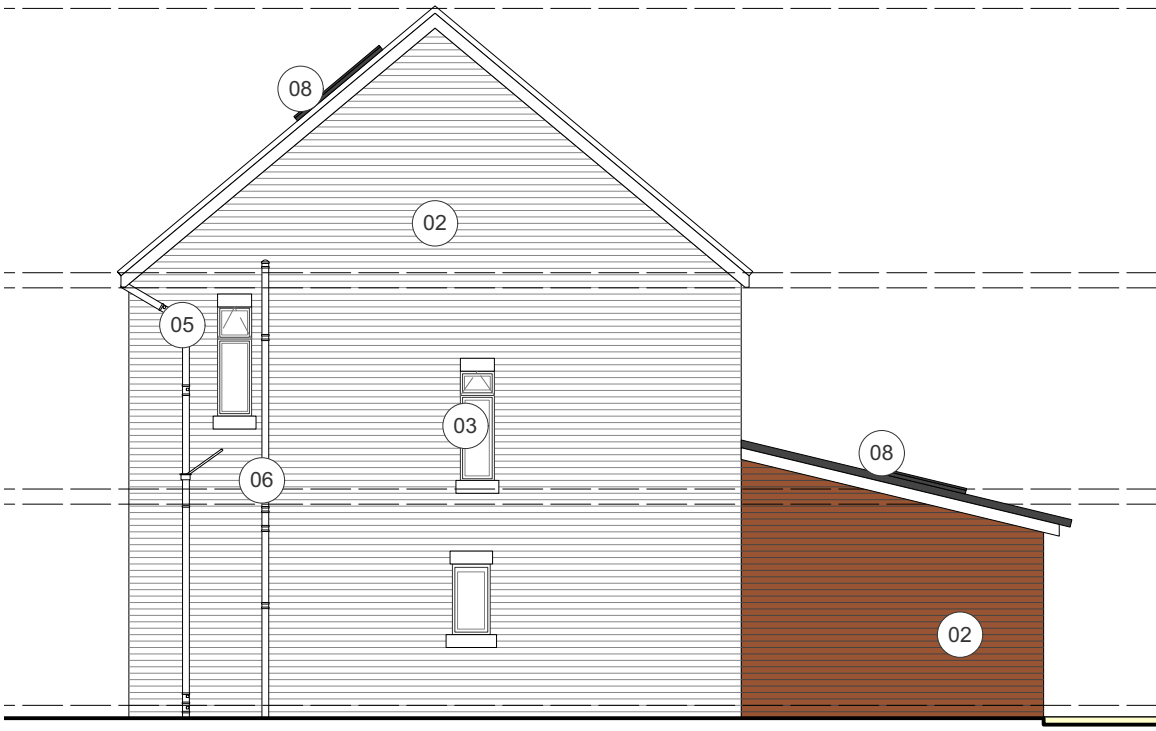

Proposed Side Elevation

1:100 @ A4

Materials Key

- 01. Roof Tile
- 02. Brick
- 03. Upvc Window
- 04. Main Entrance Door
- 05. Rainwater Pipe
- 06. Soil Vent Pipe
- 07. Fence
- 08. Roof Lights
- 09. Bi-Fold Doors



A 05/09/2025 Drawing status updated to Planning. Extension depth reduced to 4m in response to planner's comments dated 02.09.2025.

Revsion	Date	Description
---------	------	-------------

REVISION NOTES

ISSUED FOR:

PLANNING

Client: Rebecca Nichols
Drawing Number: **P404_112**
Drawing Title: **Proposed Elevation**
Date: 24/04/2025
Scale: 1:100 @ A4



T 07967769660
E lee@lj-architects.co.uk
W www.lj-architects.co.uk

P404_ 128 Old Lansdowne Road