




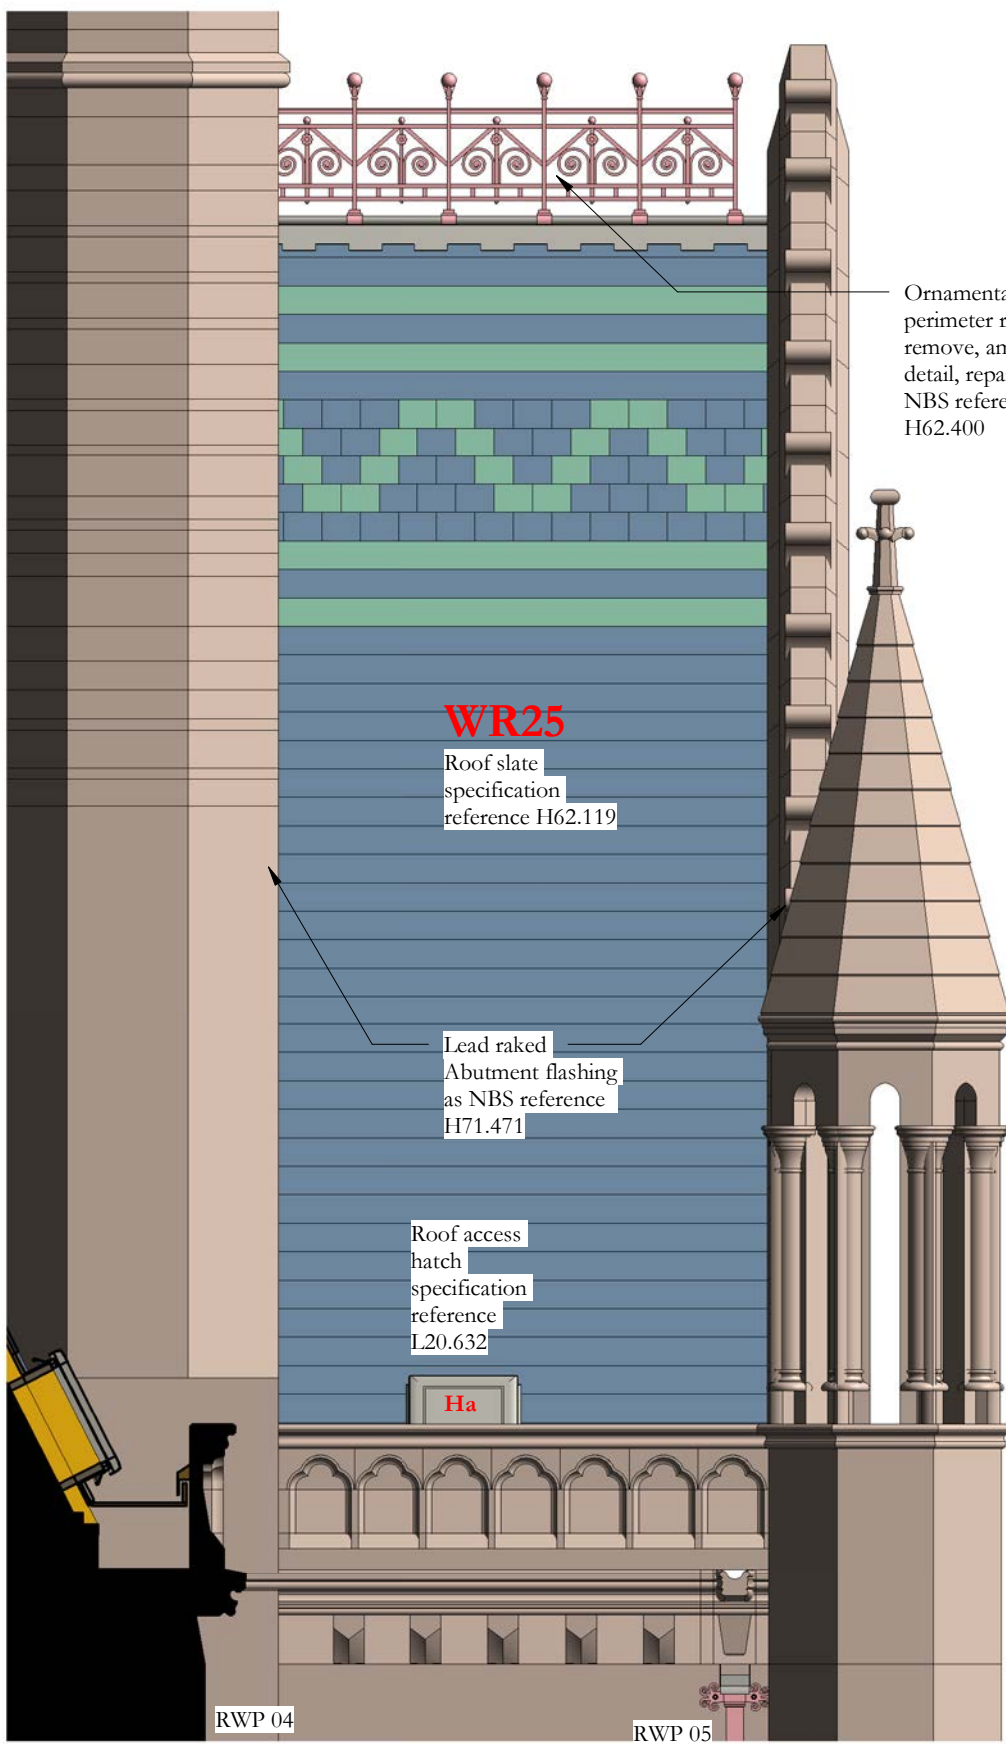


Albert square roof elevation north return
1 : 50

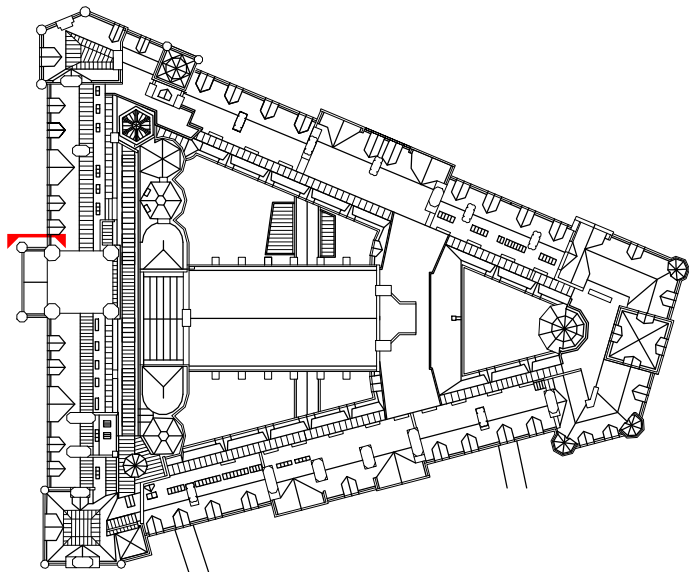


Key plan Albert Square Roof
Elevation North Return

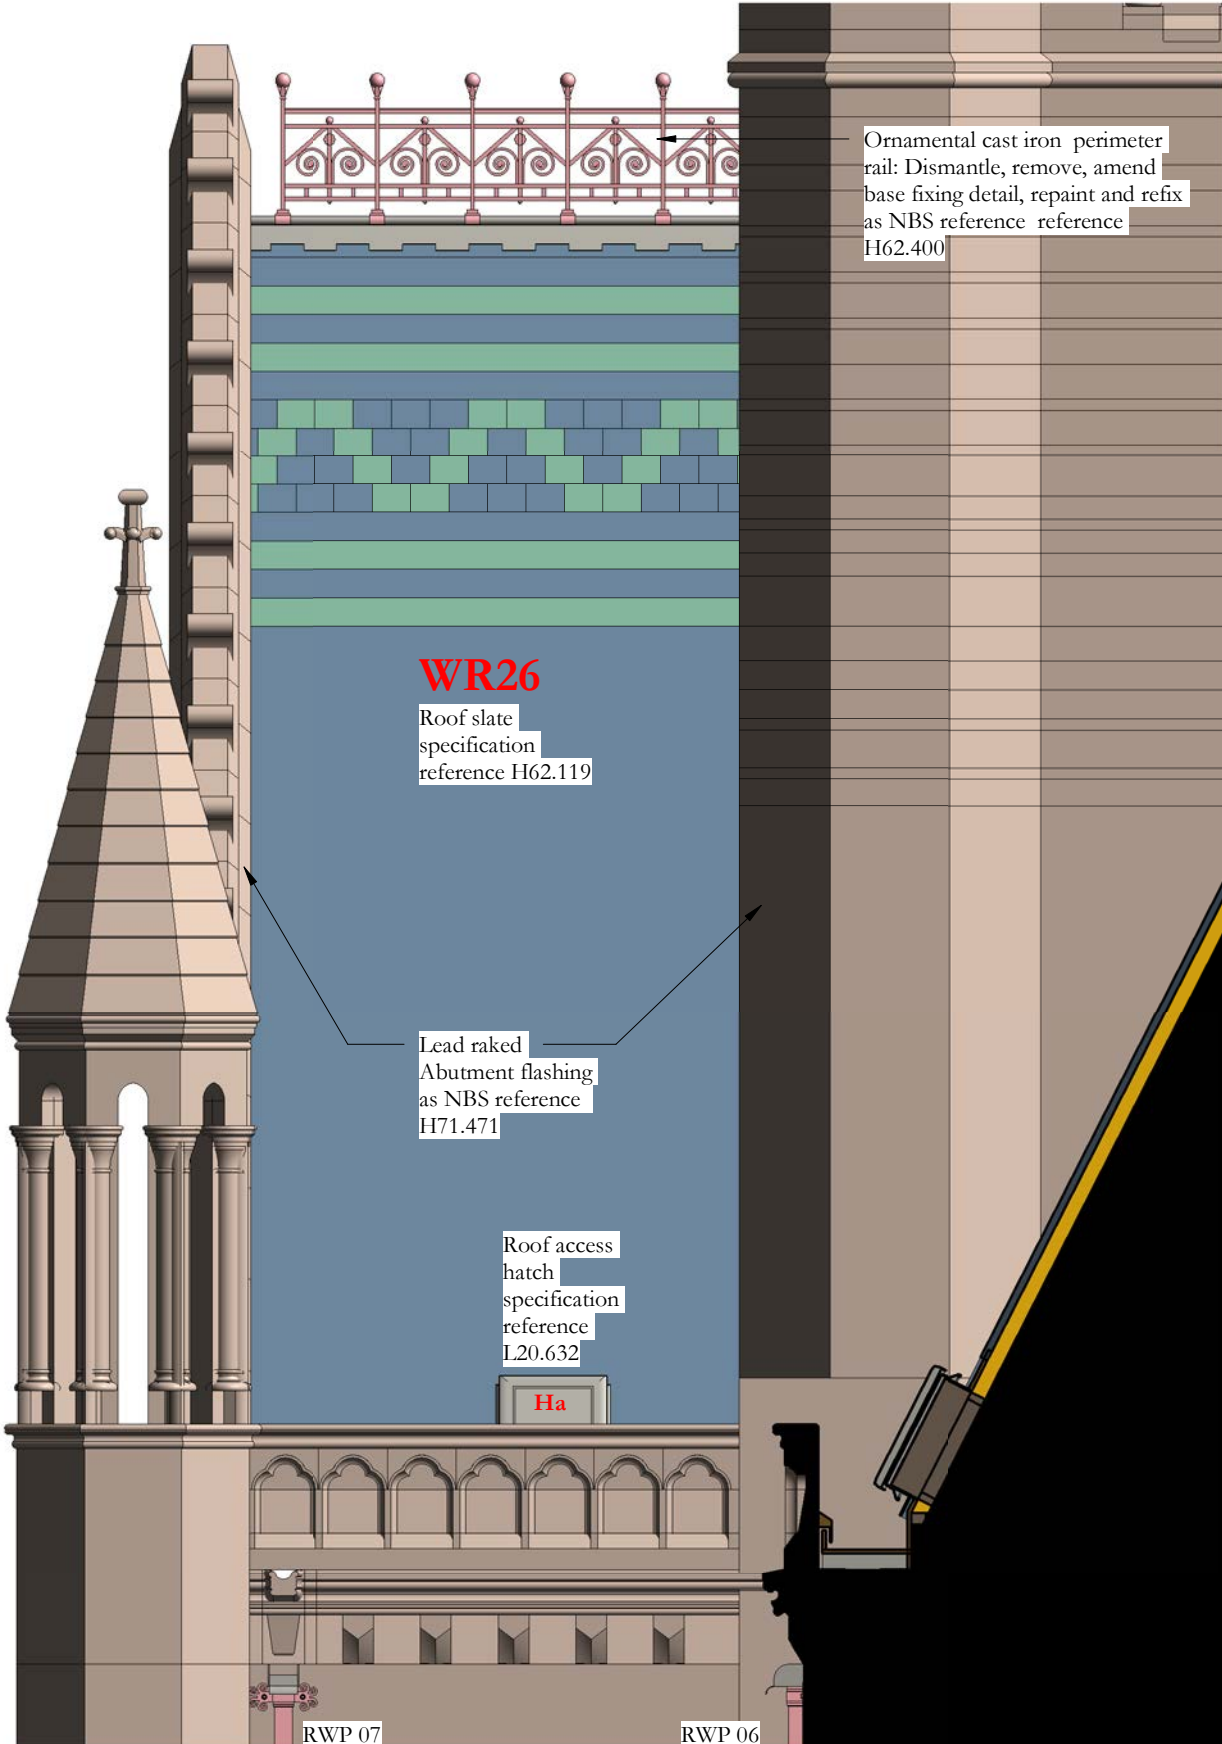


Albert Square roof elevation south return
1 : 50

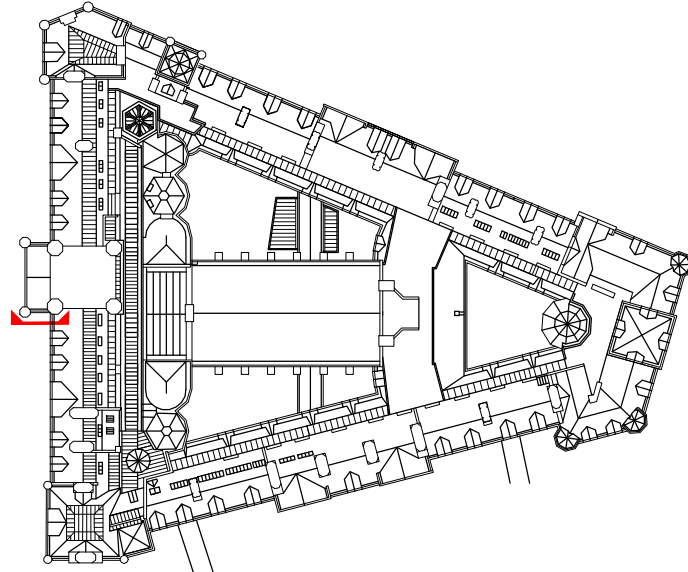


Key plan Albert Square Roof
Elevation South Return

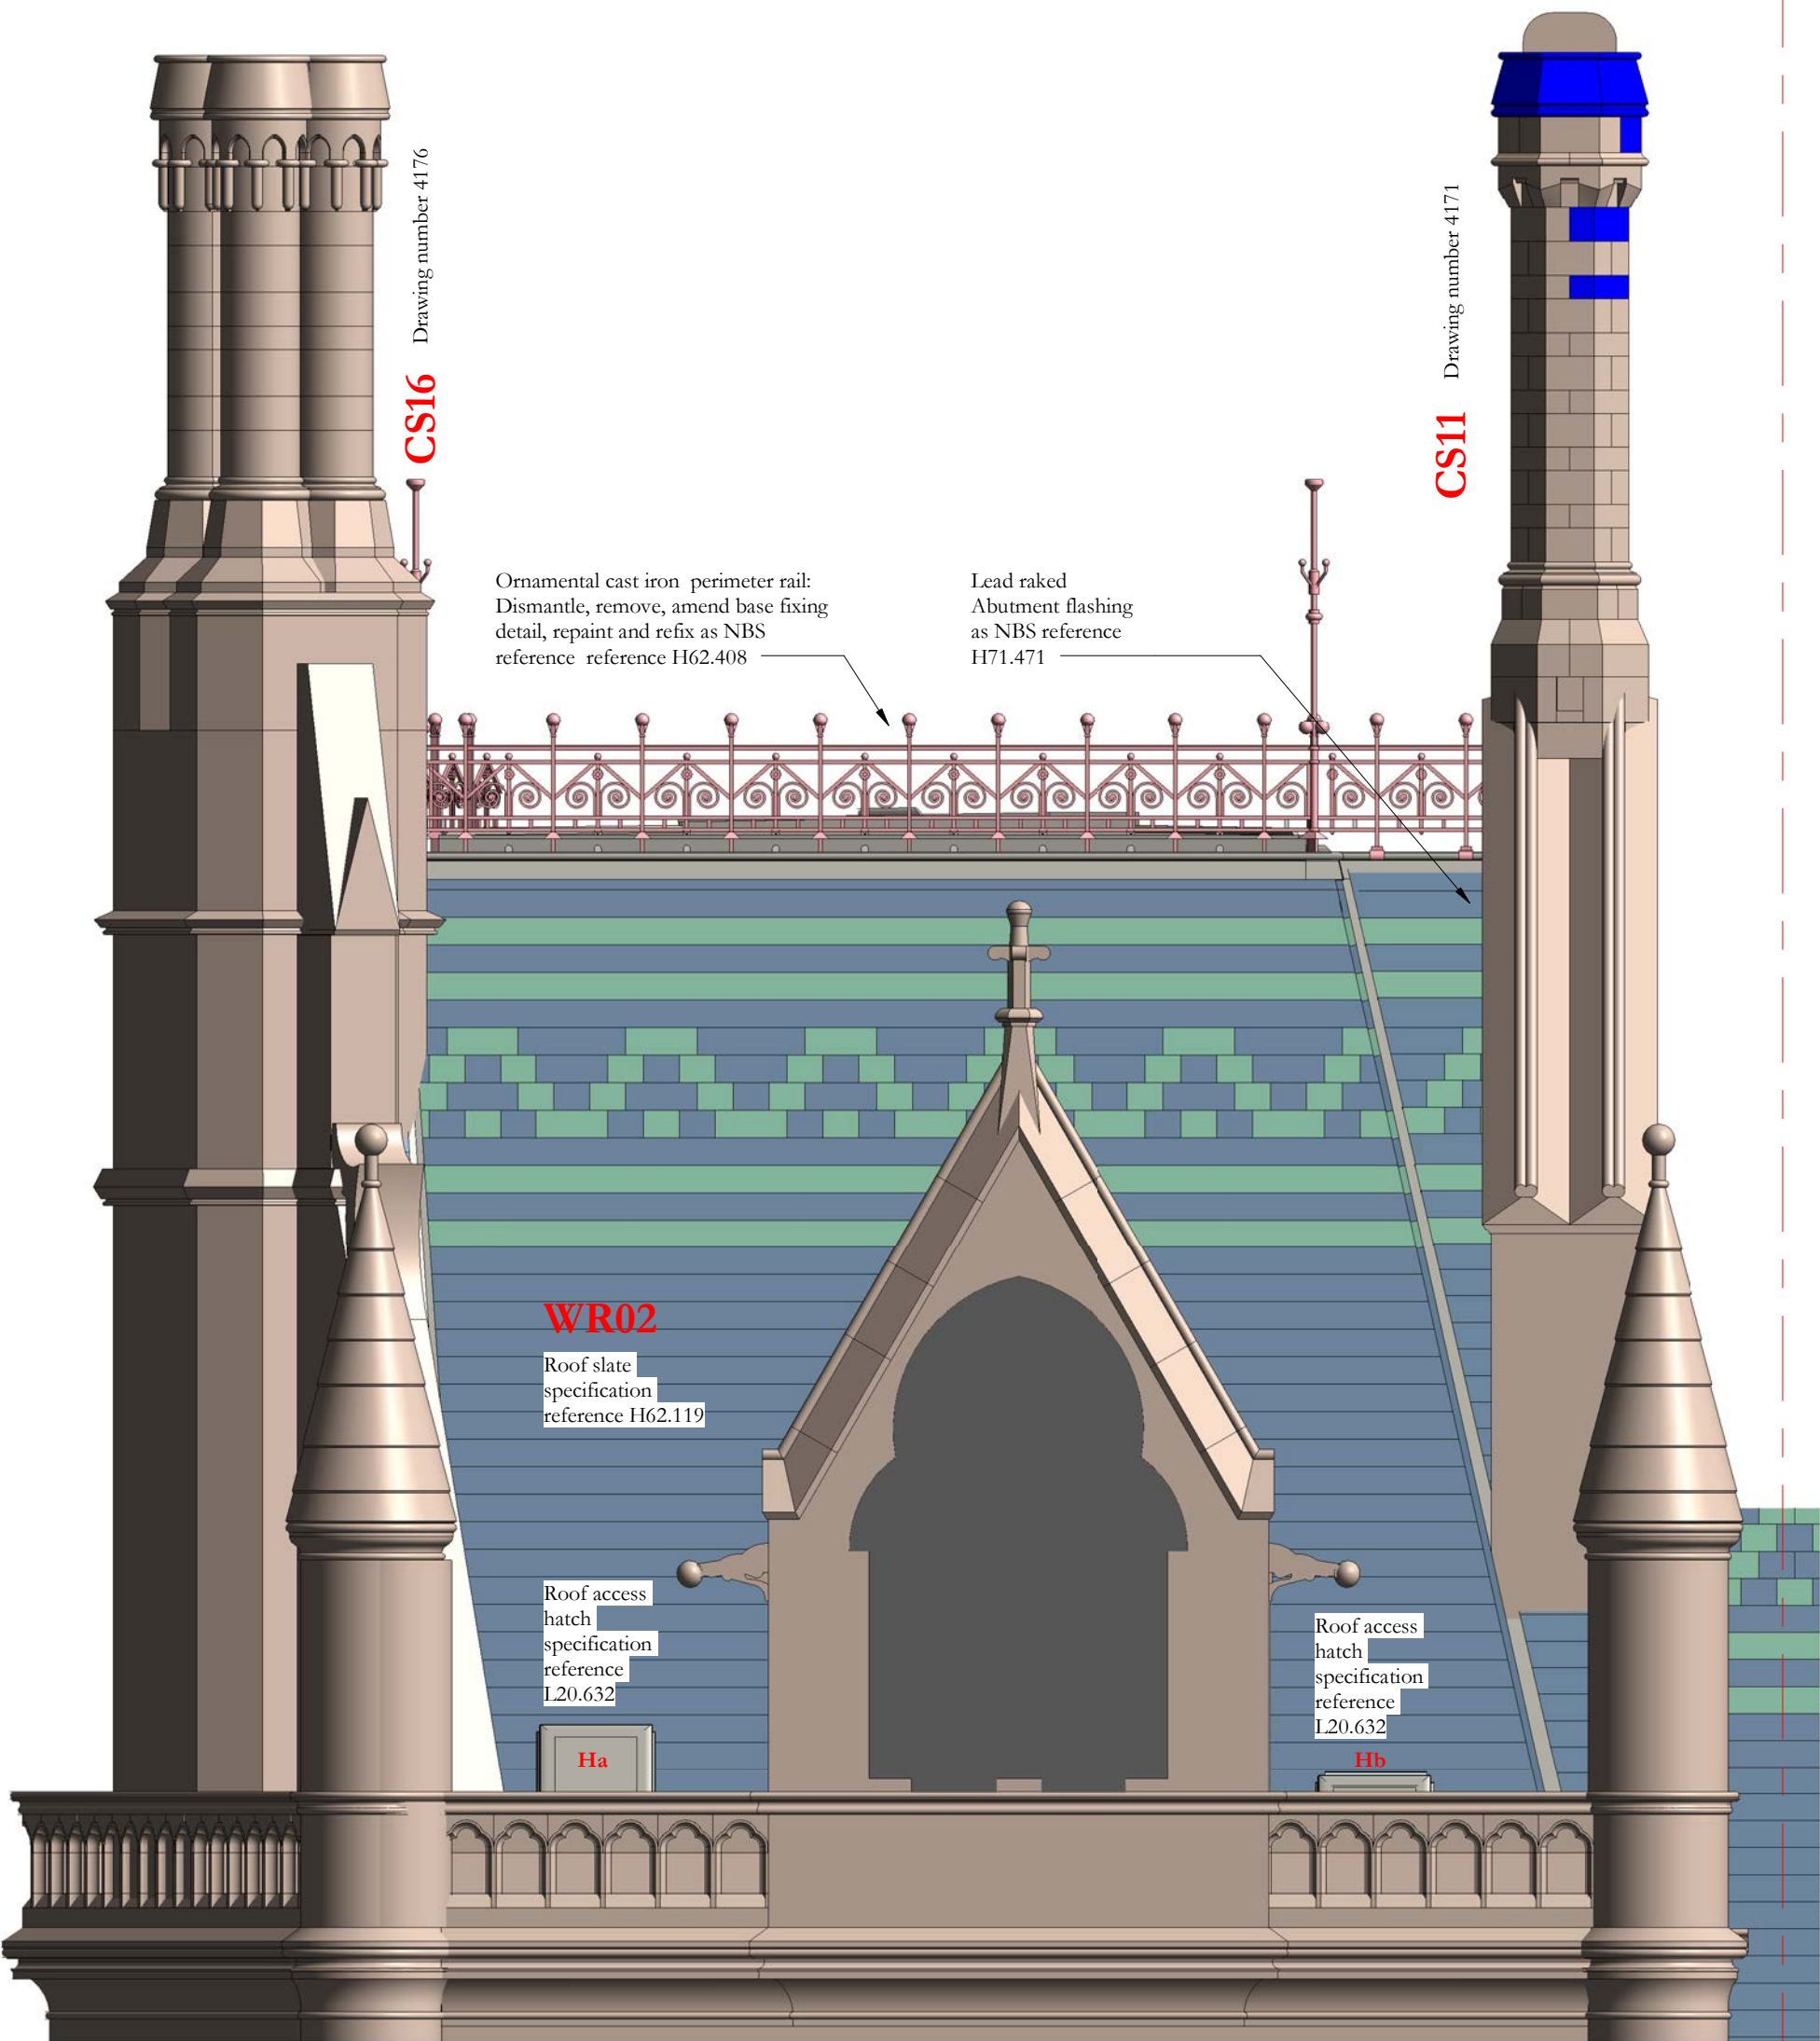

Albert Square roof elevation 3
1 : 50

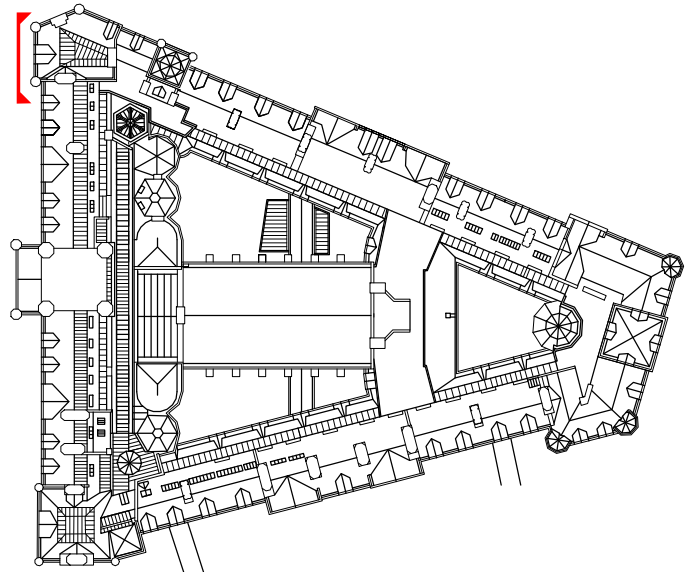

Key plan Albert Square Roof
Elevation 3

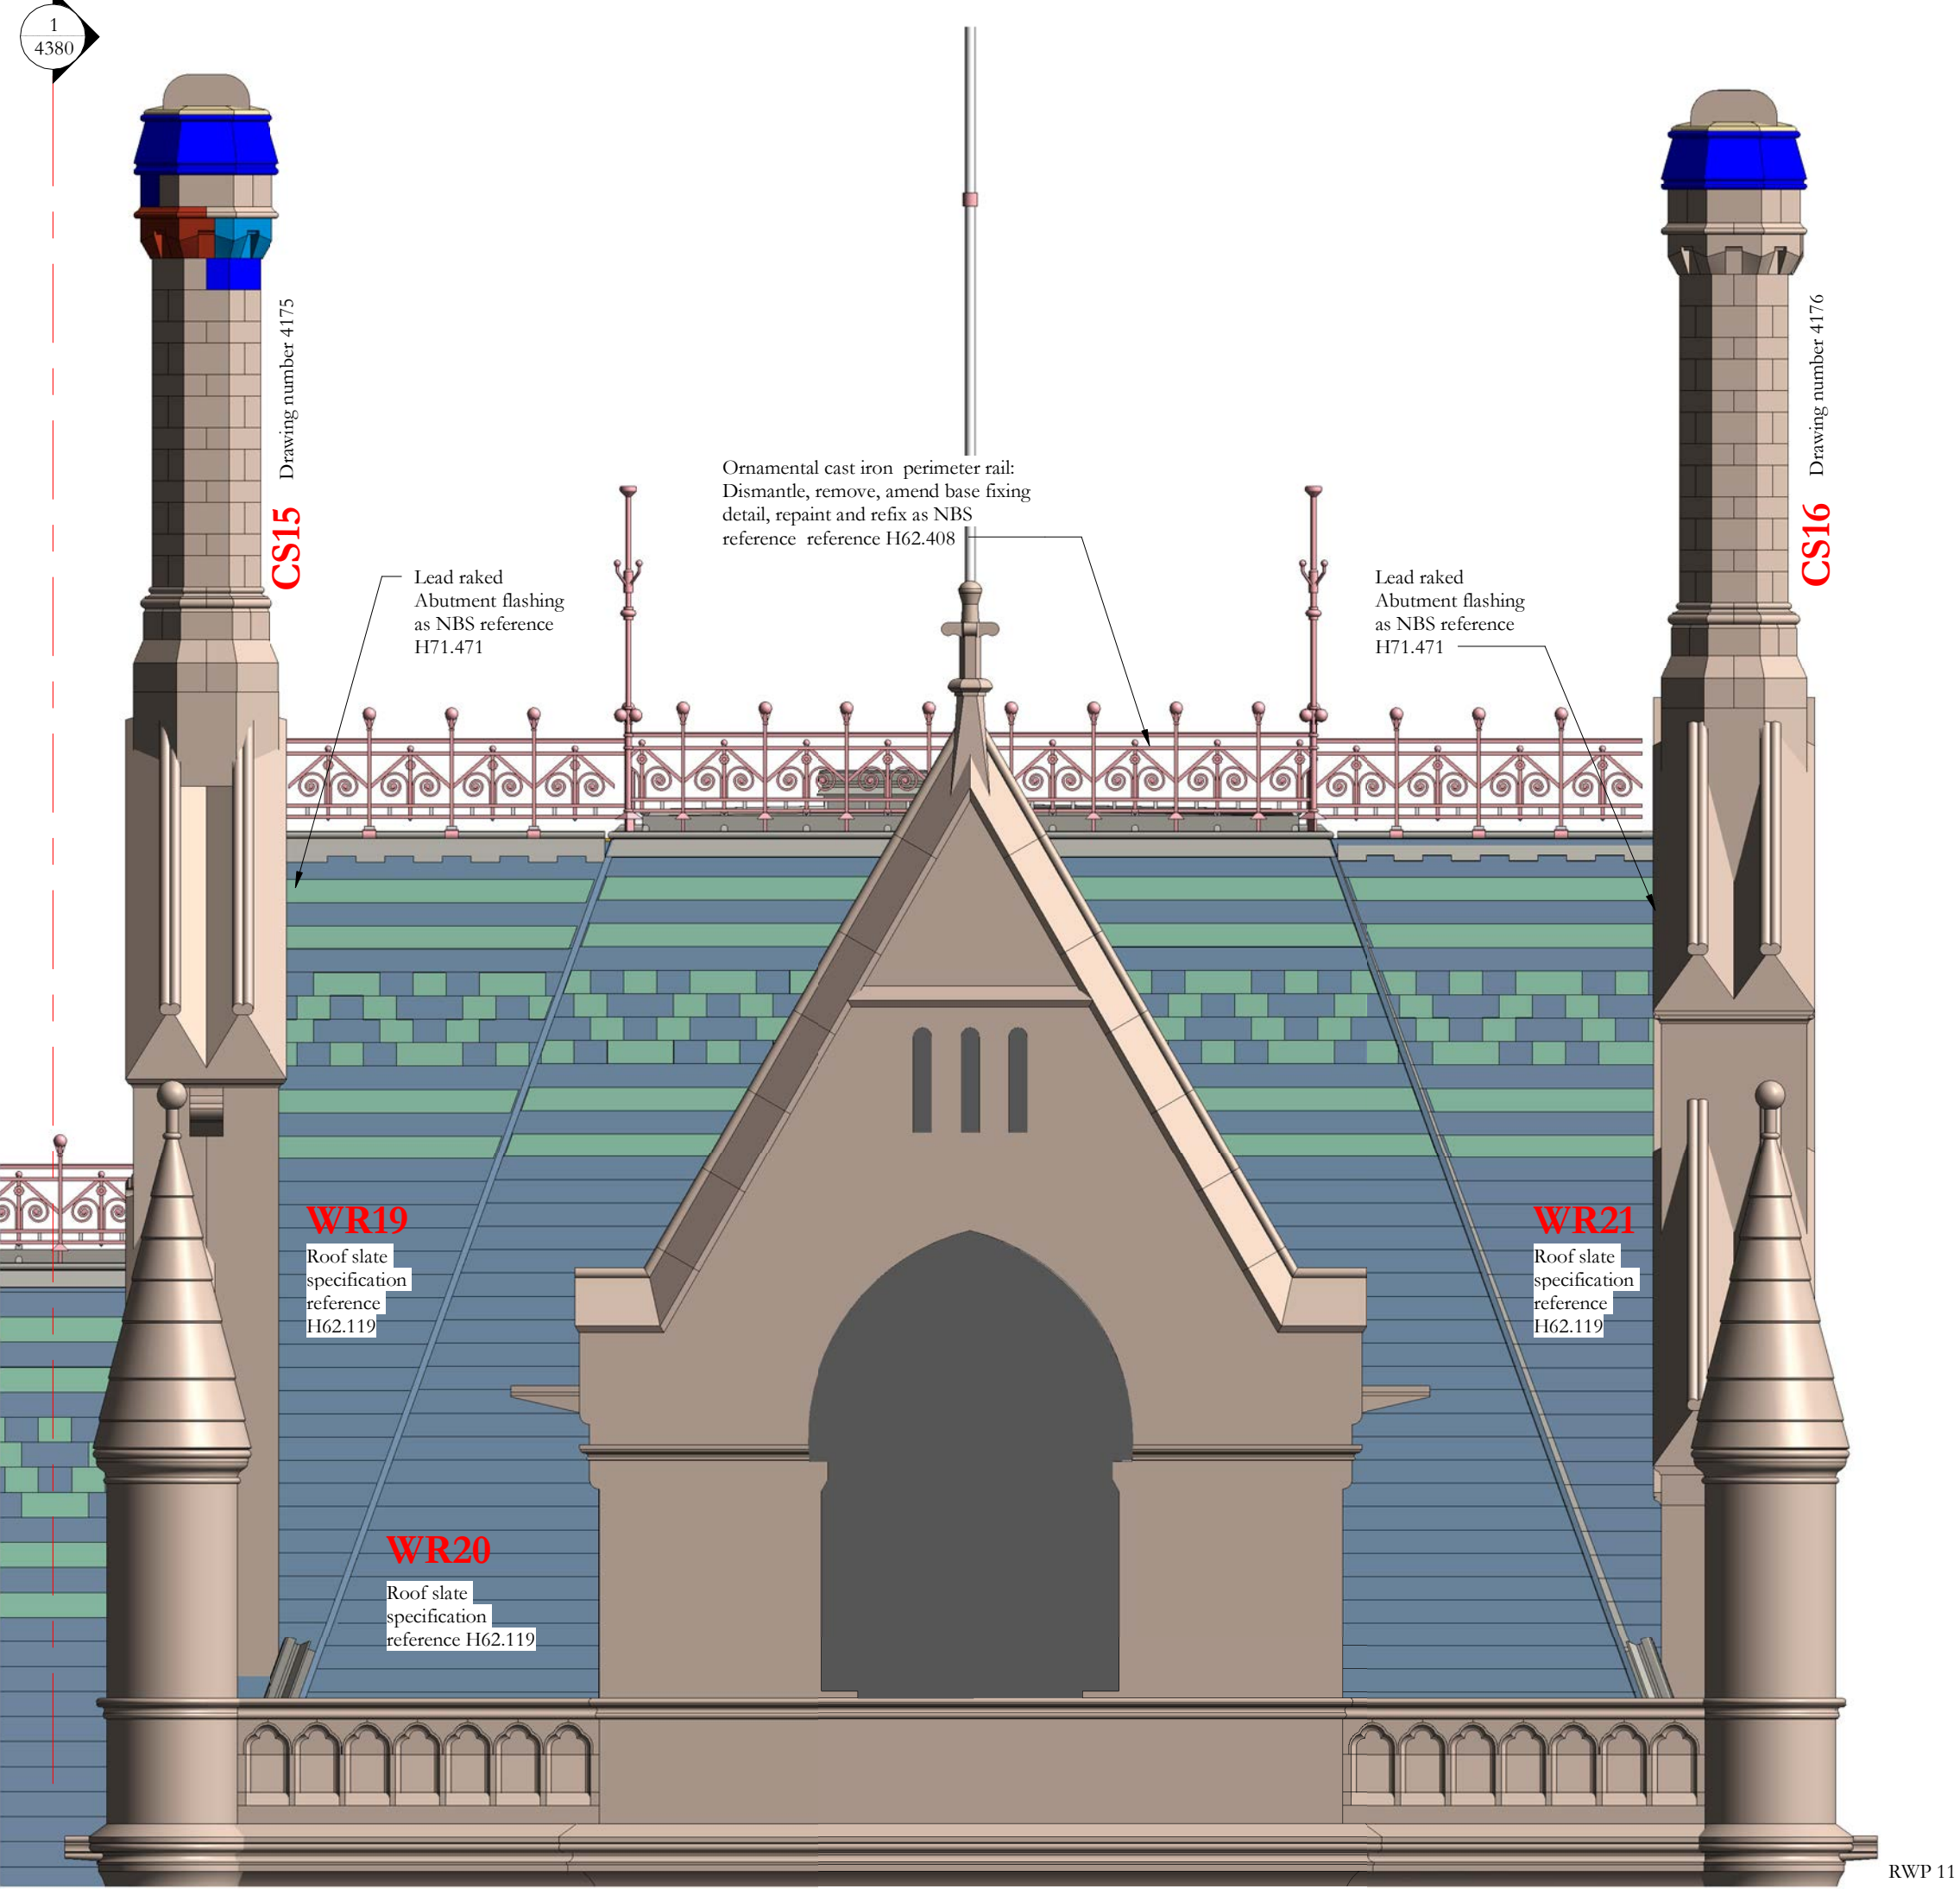


Albert Square roof elevation 4
1 : 50

Scale Bars to be used as guidance only - refer to sheet size below									
1:100	mm	1000	2000	3000	4000	5000	6000	7000	8000
1:200	mm	1000	2000	3000	4000	5000	6000	7000	8000
1:500	M	5	15	25	35	45	55	65	75
1:1250	M	10	30	50	70	90	110	130	150

Notes:
Drawings are based on survey data and may not accurately represent what is physically present.
Do not scale from this drawing. All dimensions are to be verified on site before proceeding with the work.
All dimensions are in millimeters unless noted otherwise.
Purcell shall be notified in writing of any discrepancies.

Key Plan

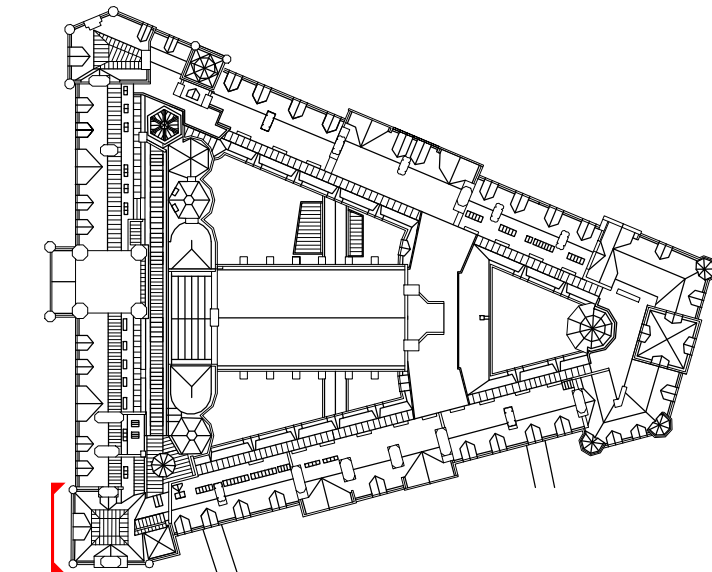


Key plan Albert Square Roof
Elevation 4

Revision				
03	06/04/2021	GR	TK	See note in revision cloud
02	07/05/2020	GR	TK	Re-issued for construction, see note in cloud
Revision 01: RWP 04 and 06 references added				
Revision 02: Re-issued for construction no change				
ISSUE	DATE	APPROVED	DRAWN	DESCRIPTION



OUR
TOWN
HALL
PROJECT

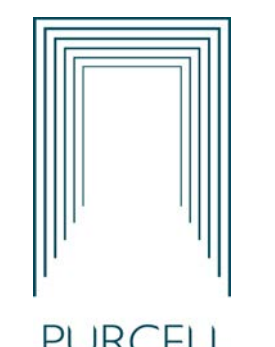

PURCELL

Project Office, Town Hall, MANCHESTER M60 2L1
+44 (0) 7970 097 432
www.purcelluk.com

PROJECT STATUS	Riba Stage 5
CLIENT	Manchester City Council
PROJECT	Our Town Hall
DRAWING TITLE	Albert Square north-west roof elevations
SIZE & SCALE	A1:As indicated
DRAWING STATUS	S4 - Construction
JOB NUMBER	236959
DRAWING NO.	OTH-PUR-TH-RF-DWG-A-4337 03
REV	