



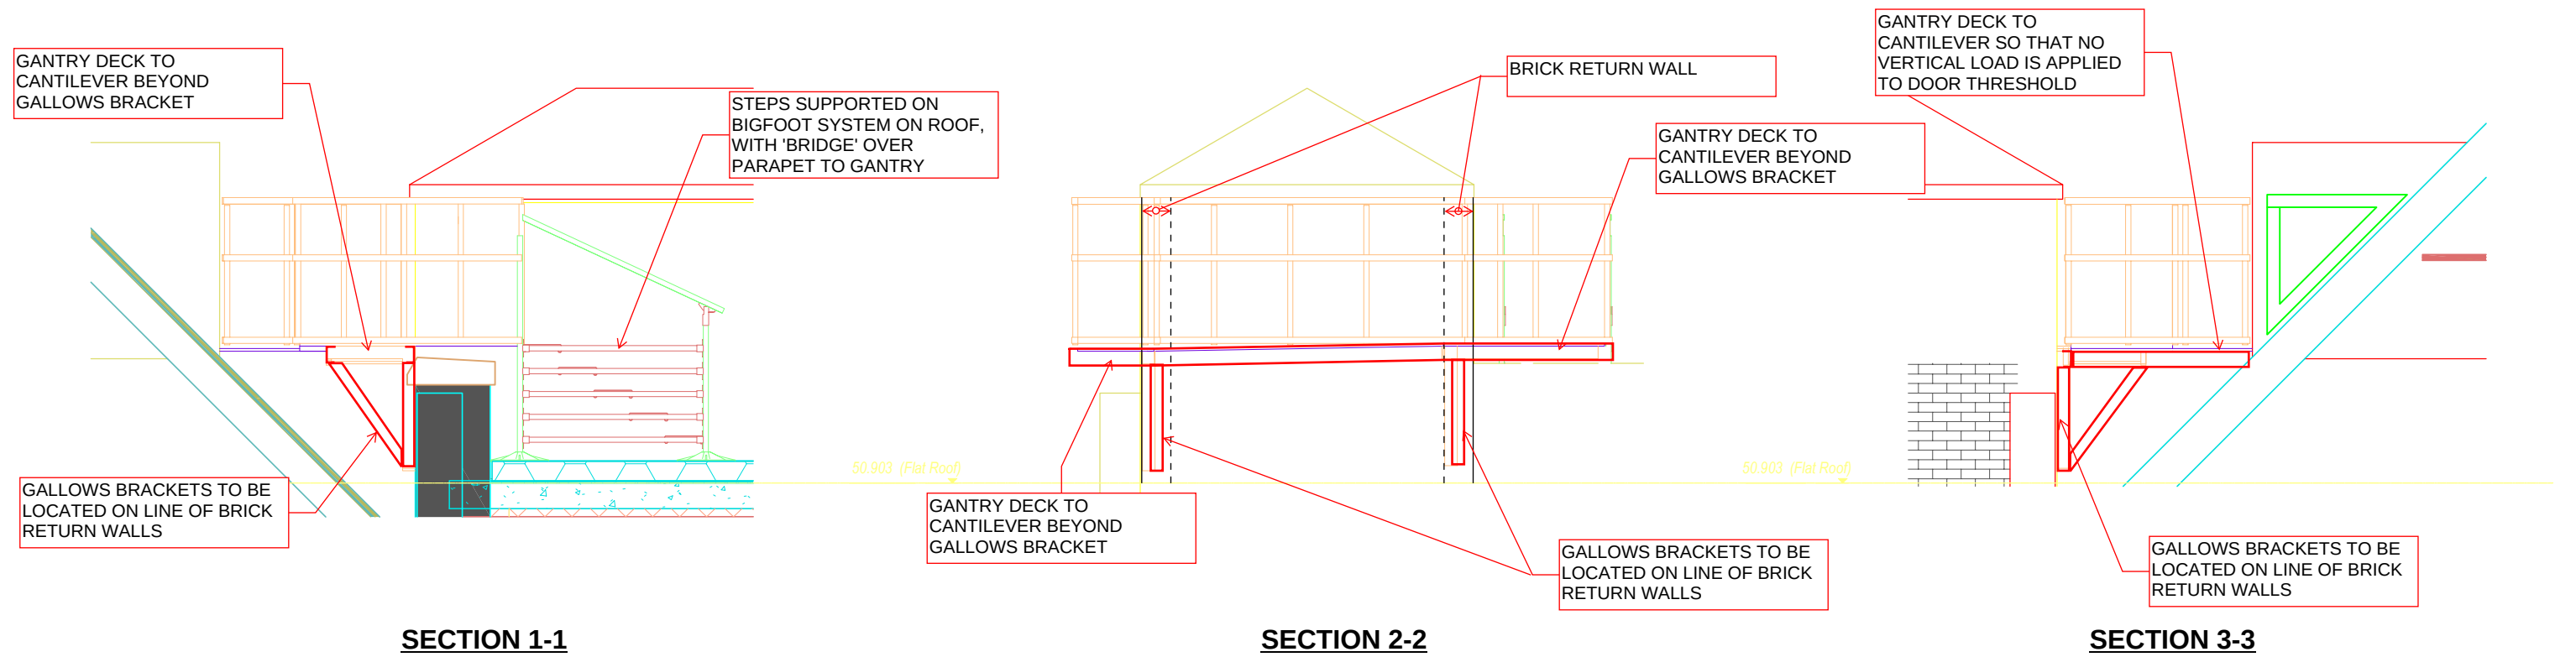

GALLOW BRACKETS, BRACKET FIXINGS, GANTRY STEELWORK, GANTRY DECKING, STEPS, AND BALUSTRADE SYSTEM ALL TO BE DESIGNED BY SPECIALIST.

GANTRY IMPOSED LOAD TO BE 3.0kNm² IN LINE WITH EUROCODE 1

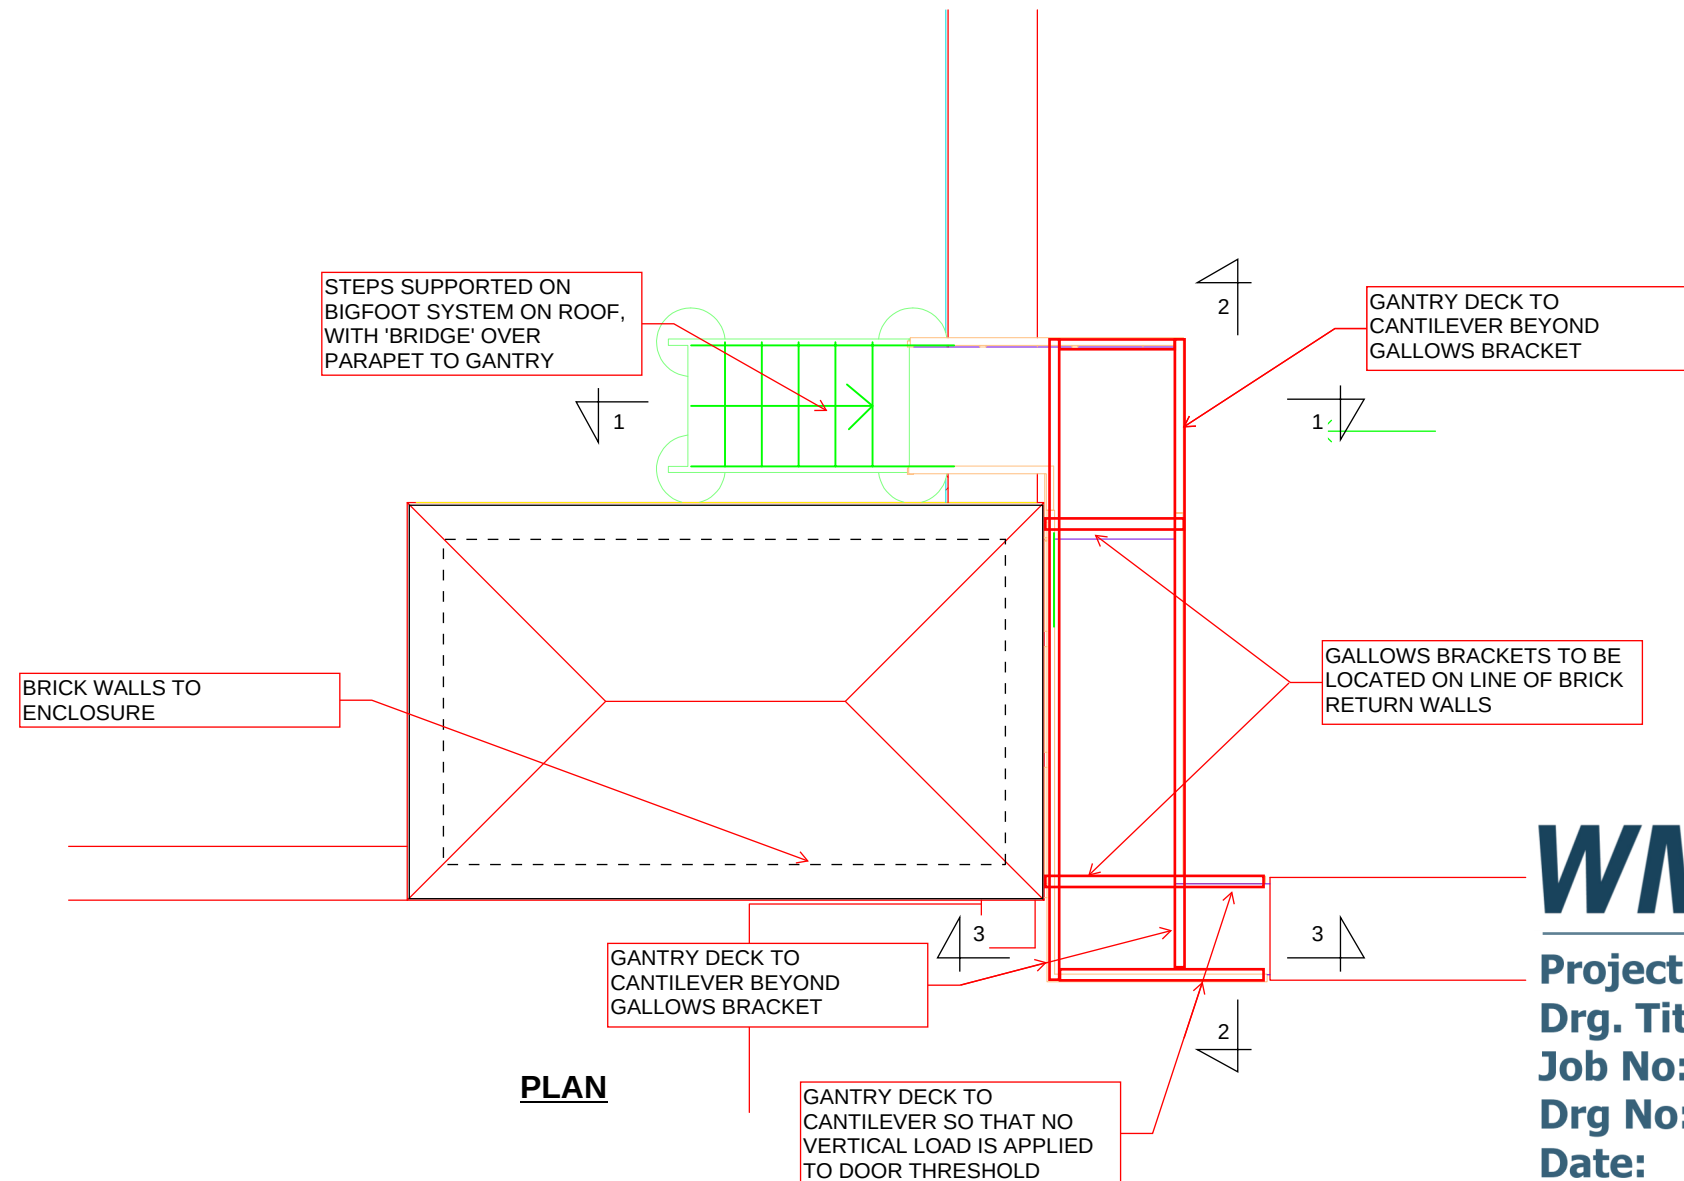

WMLCONSULTING
Civil, Structural & Geotechnical Engineers

Project: RUTHERFORD
Drg. Title: ROOF E GANTRY - STRUCTURAL INTENT
Job No: 10893
Drg No: SK-110
Date: 20/05/2025
By: AJL
Rev: P01
Scale: NTS