
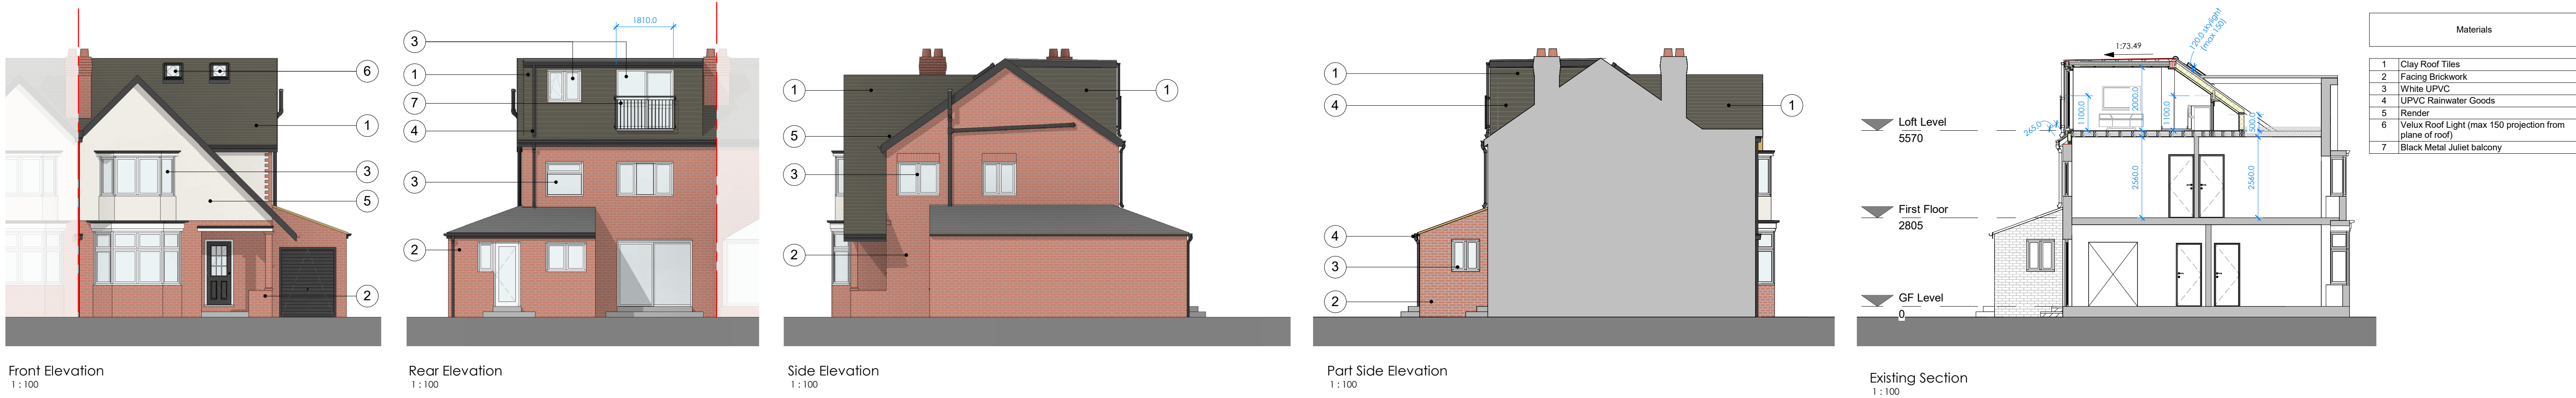
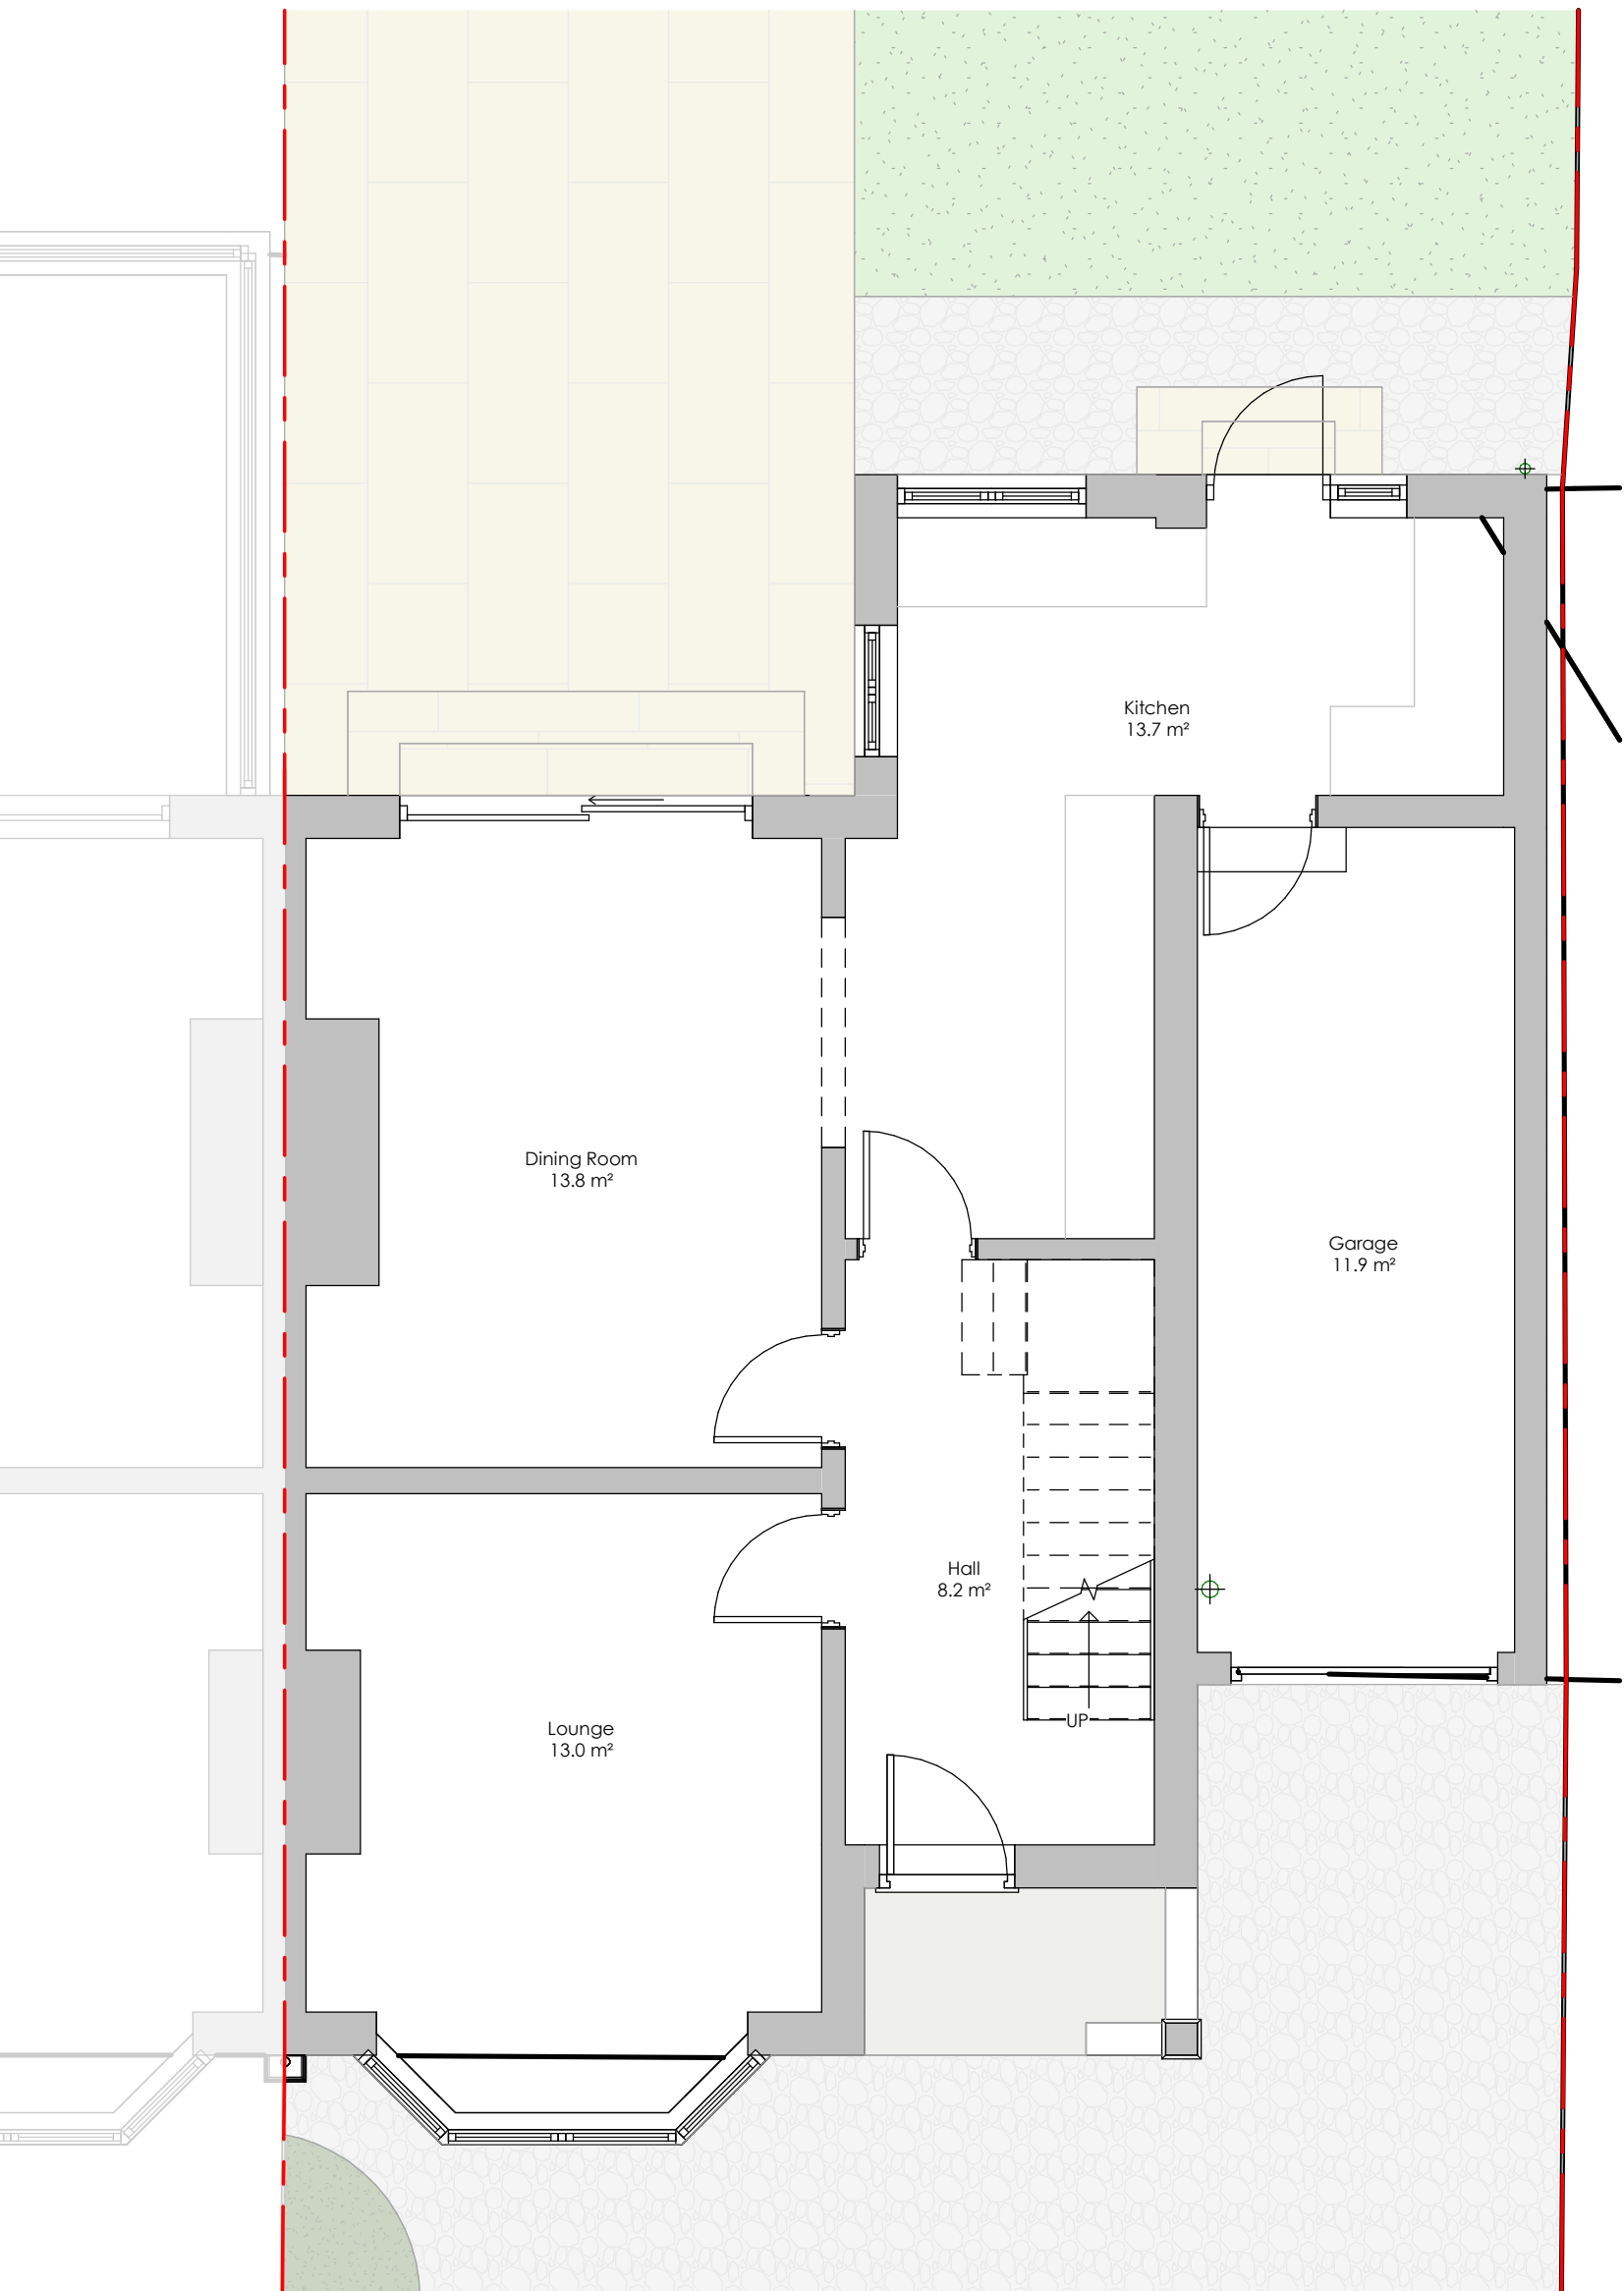
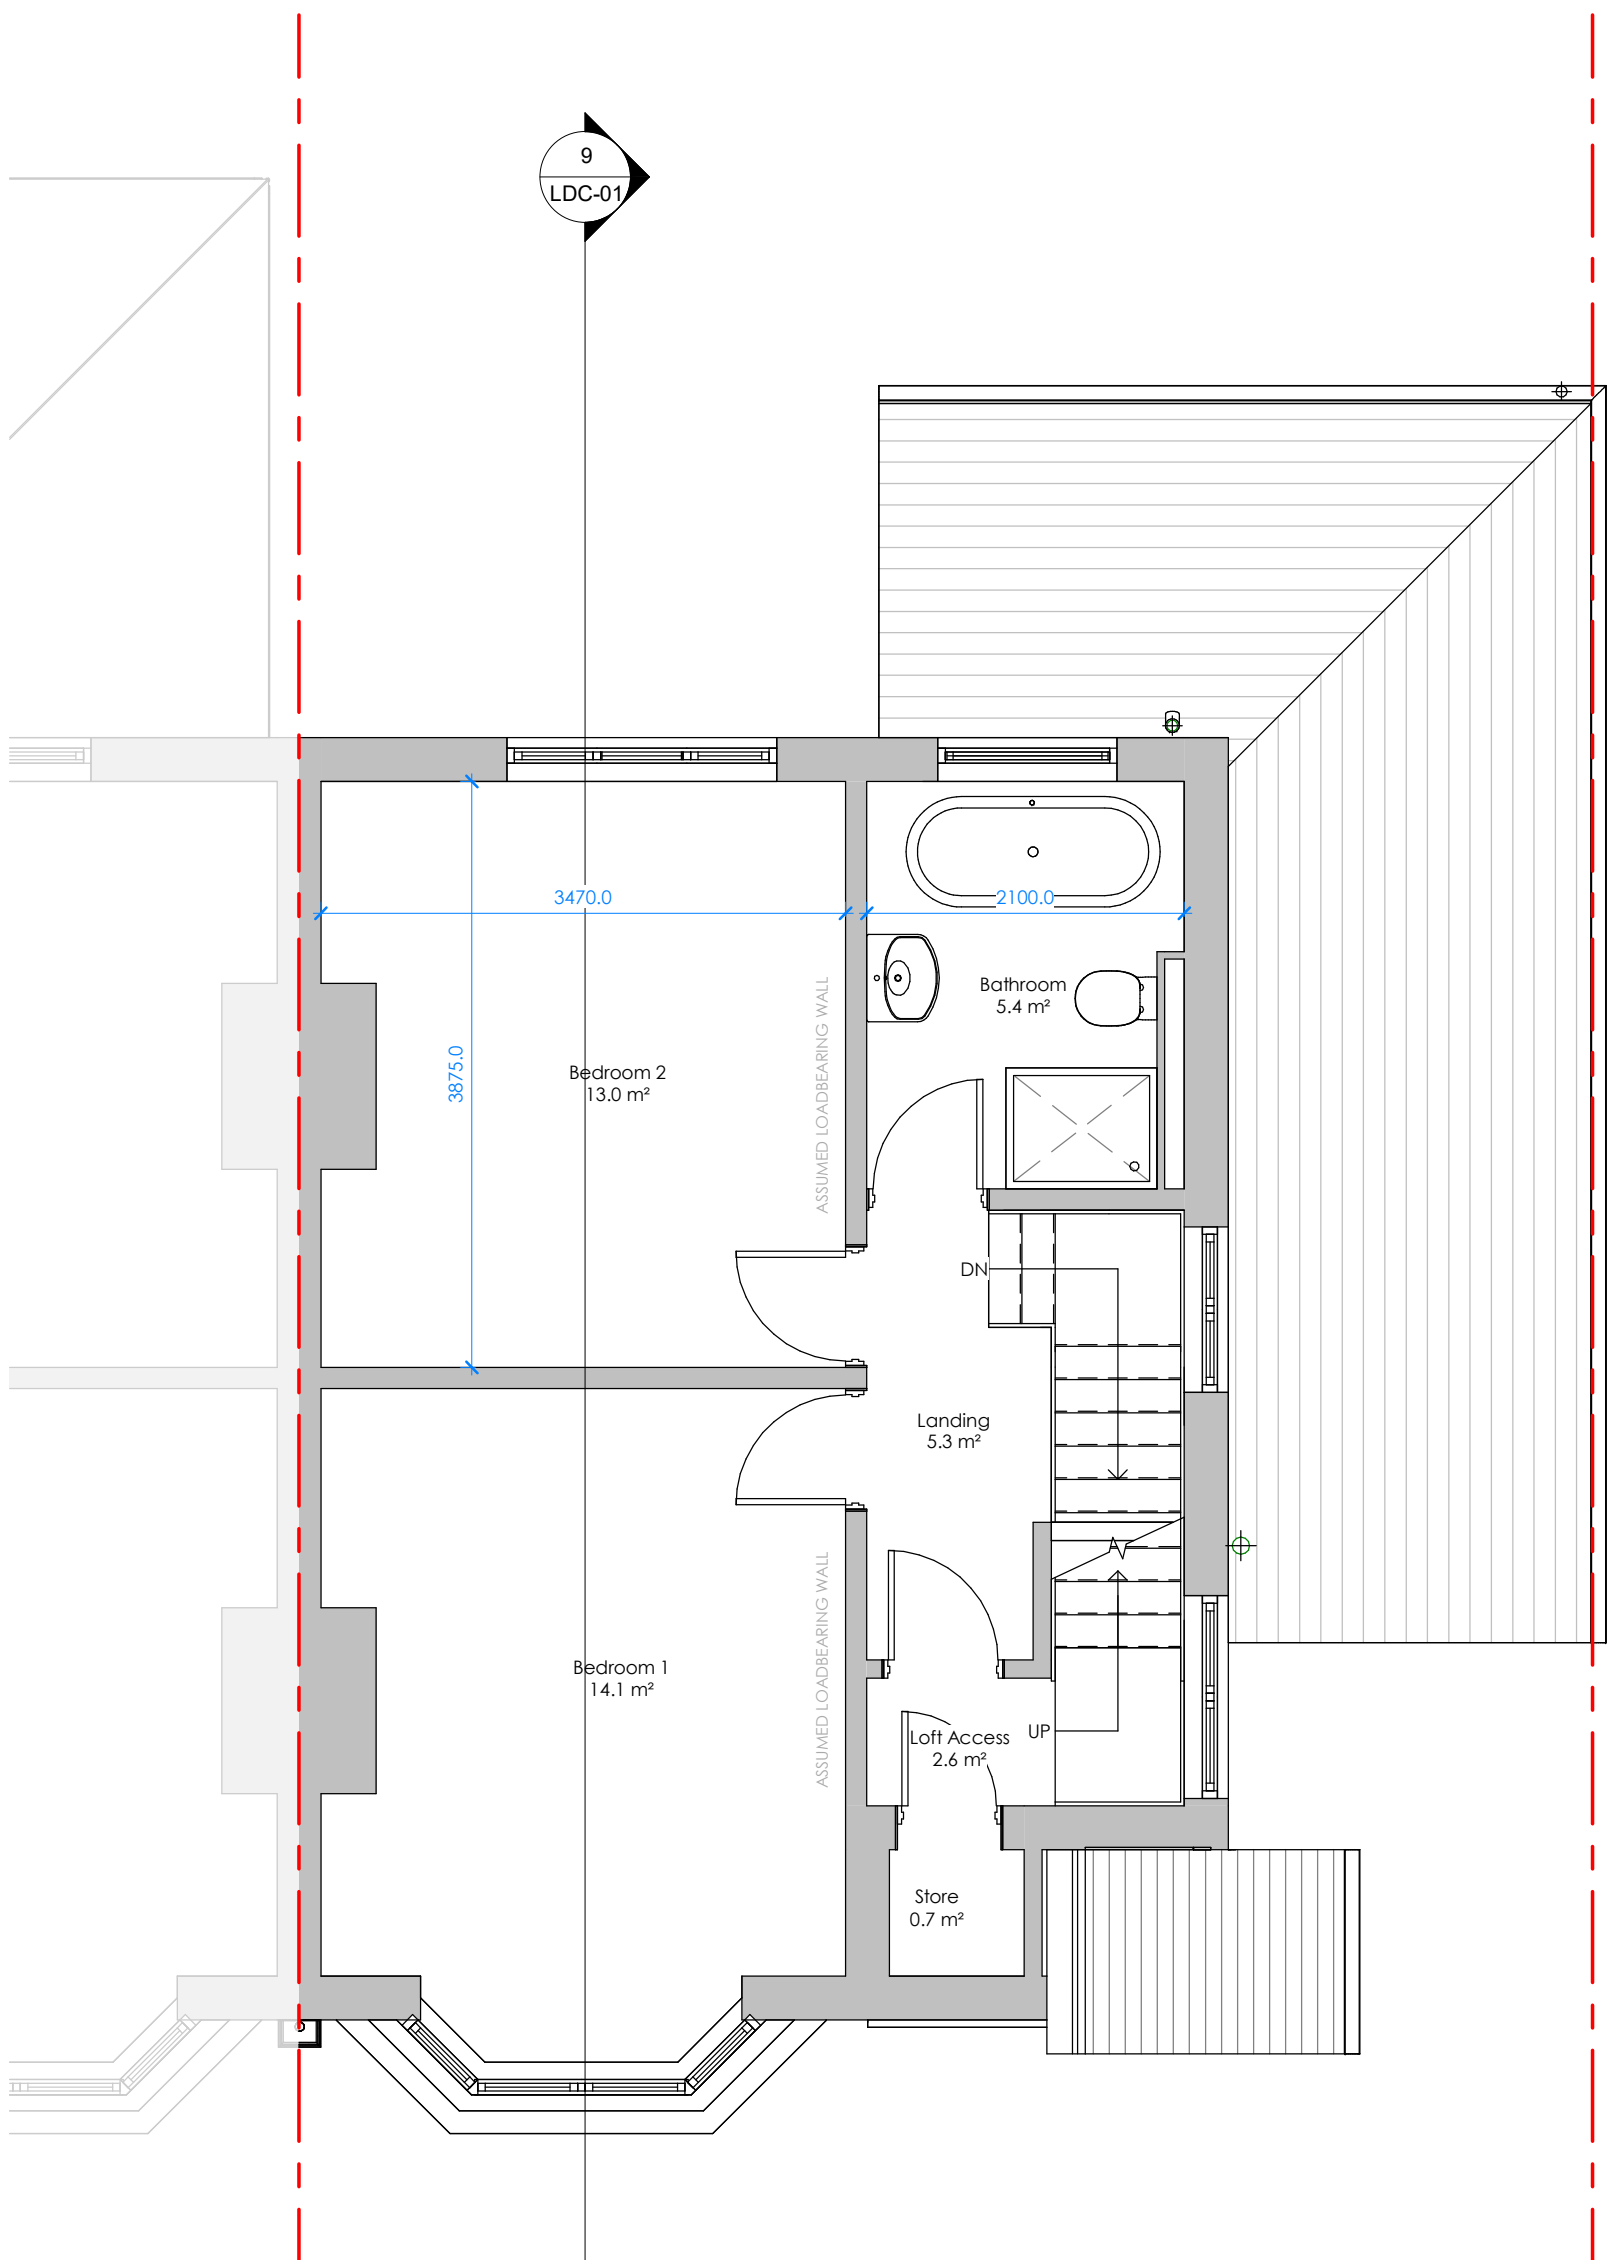
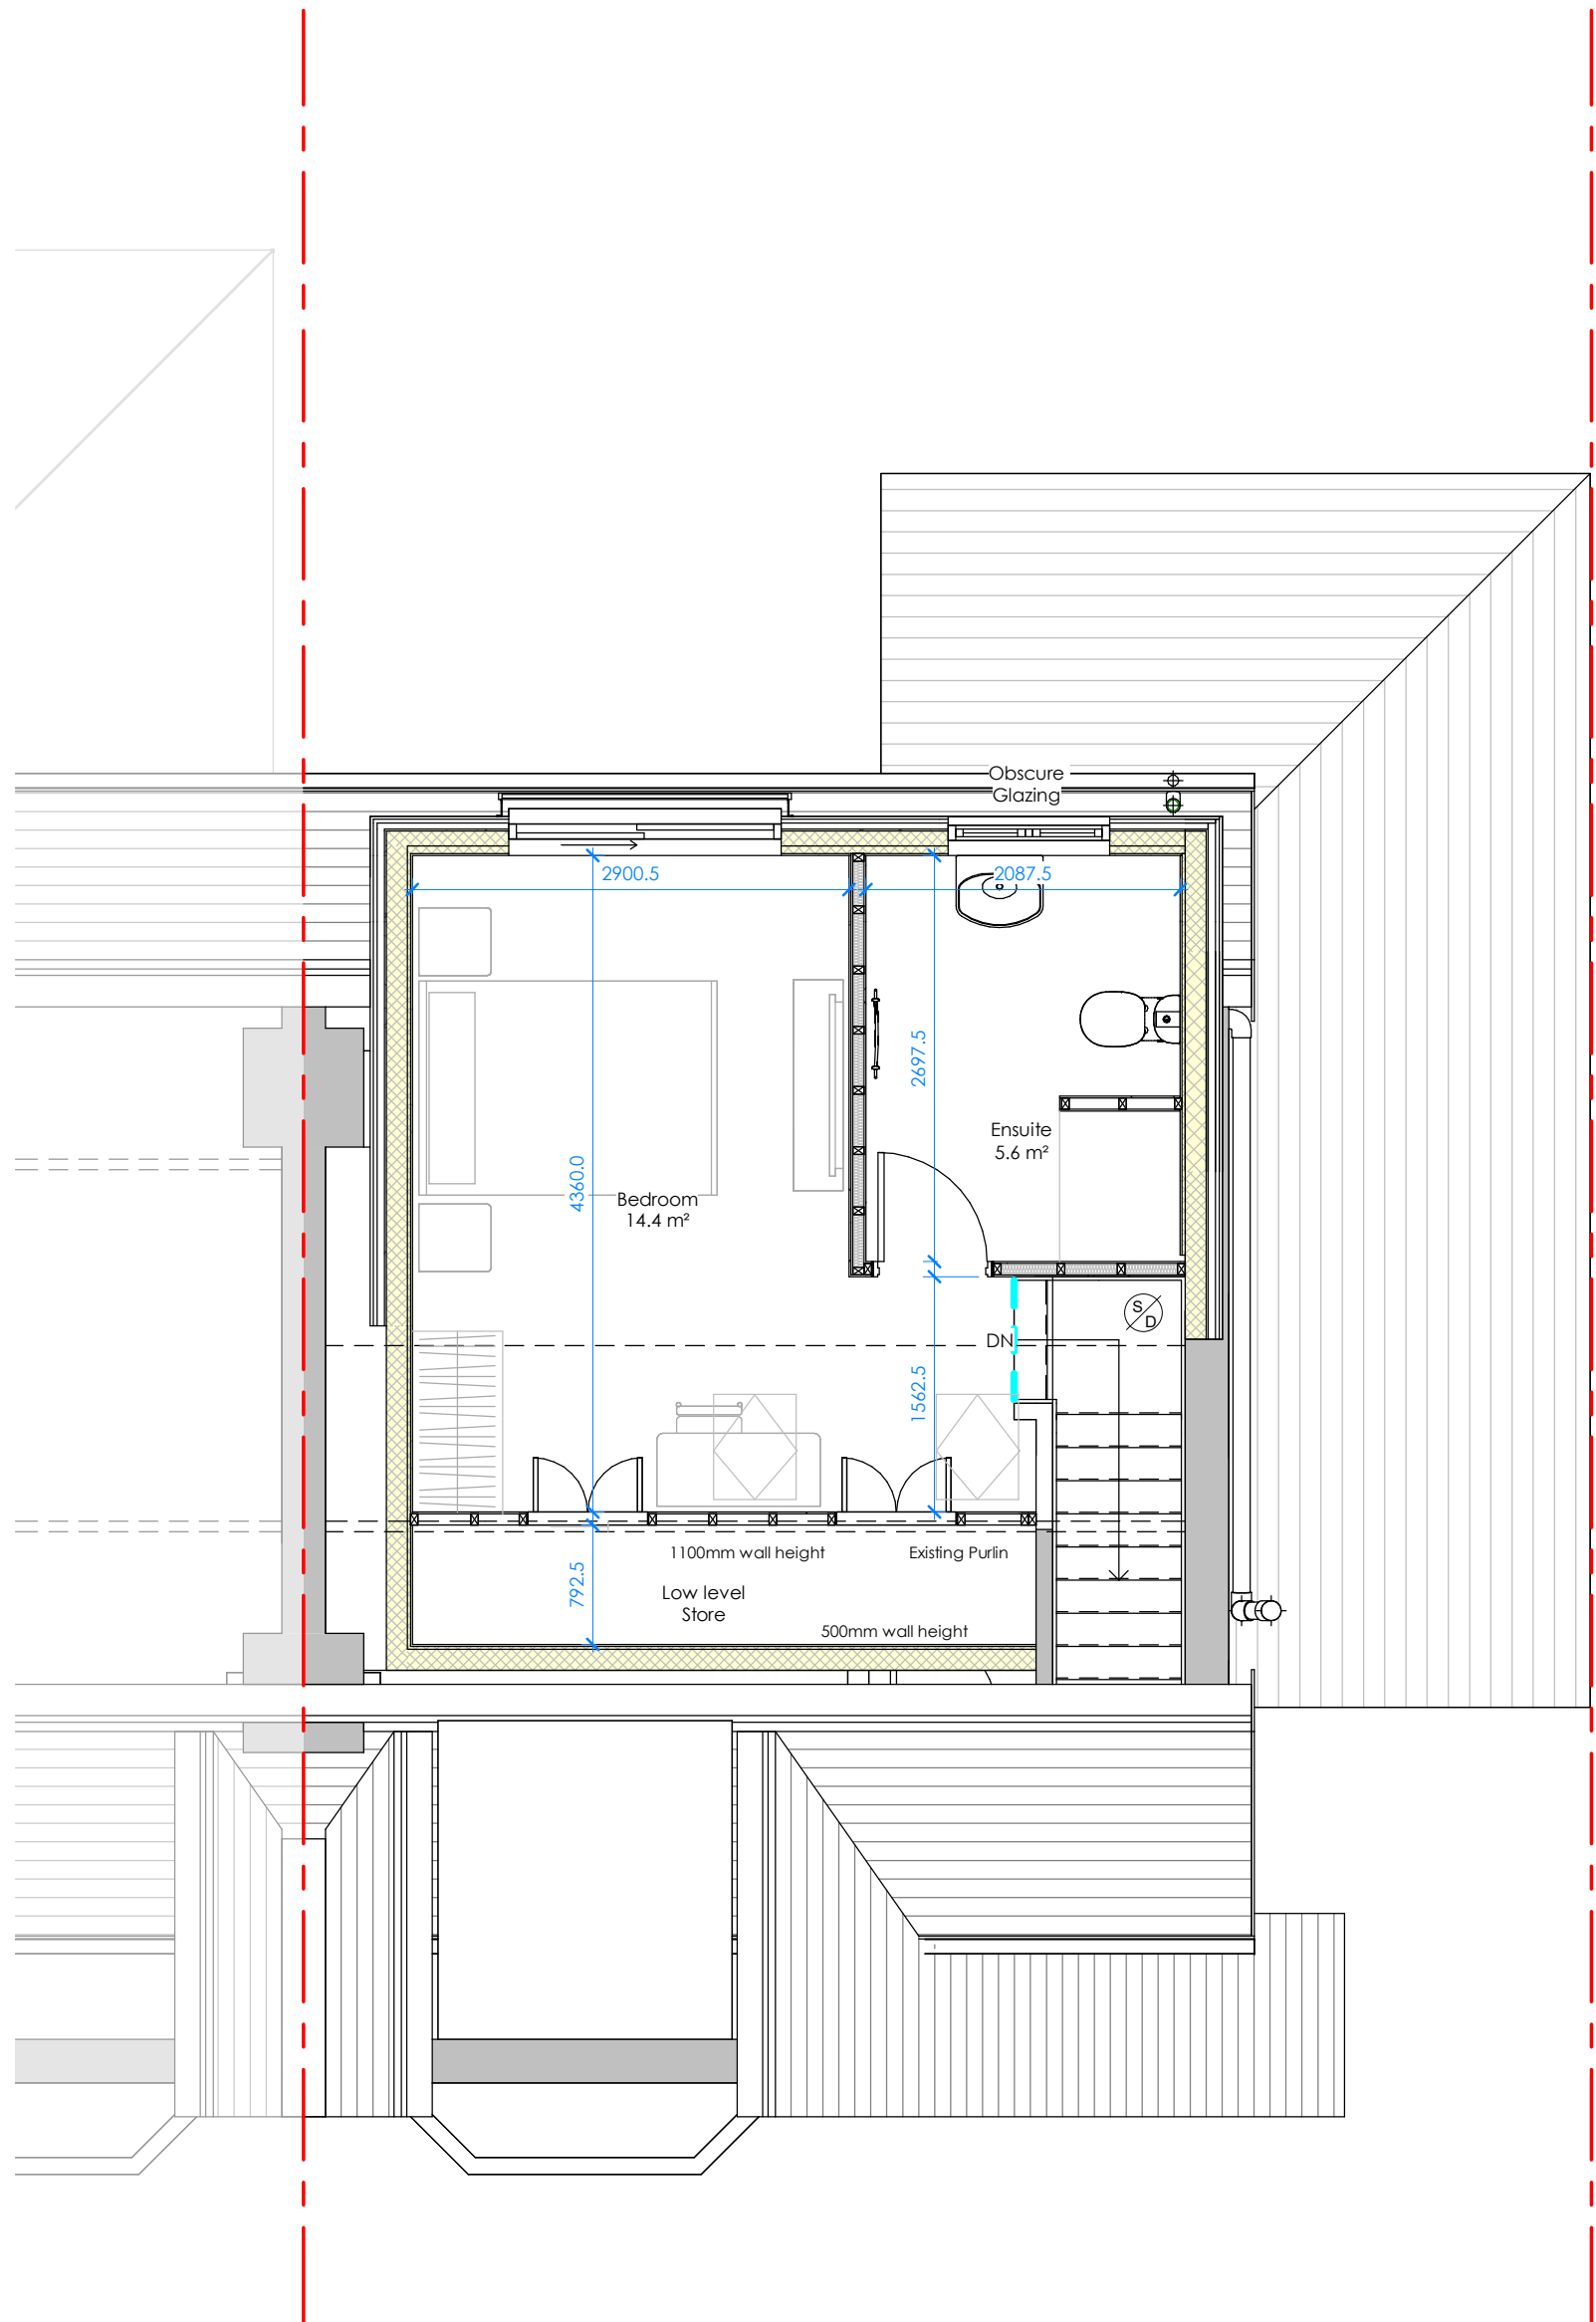


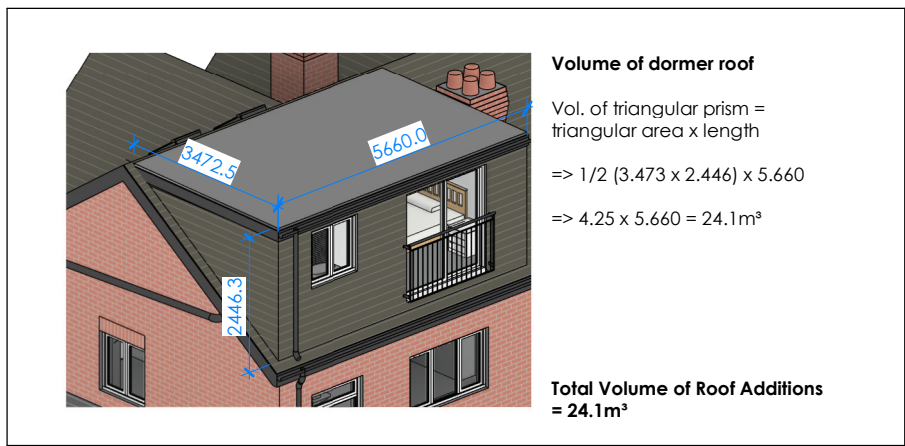

No.	Description	Date
A	Dormer design updated, Juliet balcony added along with sliding door	10.06.25

PROJECT

SHEET

3 Mayville Drive, Manchester, M20 3RB

Proposed Layout

CLIENT

Mr & Mrs Murray

Date
April 2025

Project number
RD-307

Scale (@ A1)
As indicated

DRAWING NUMBER
LDC-01

REV
A