




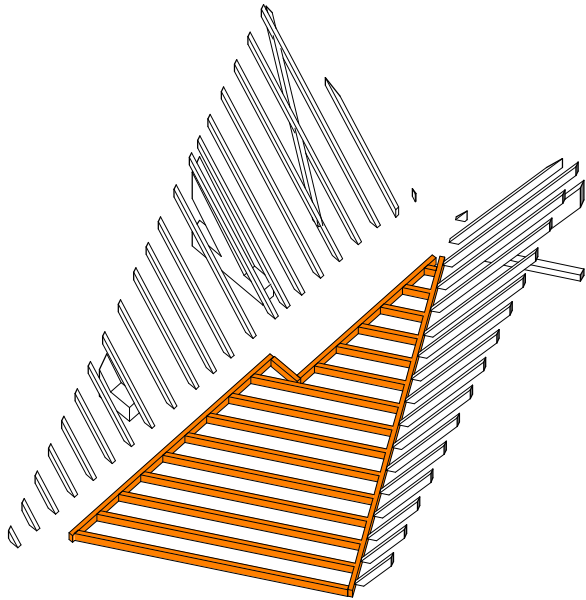


11b 3D View Area 11 - Structure Only

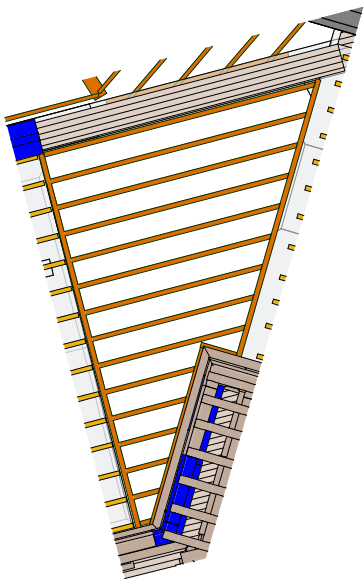

11a Plan Area 11
1 : 50

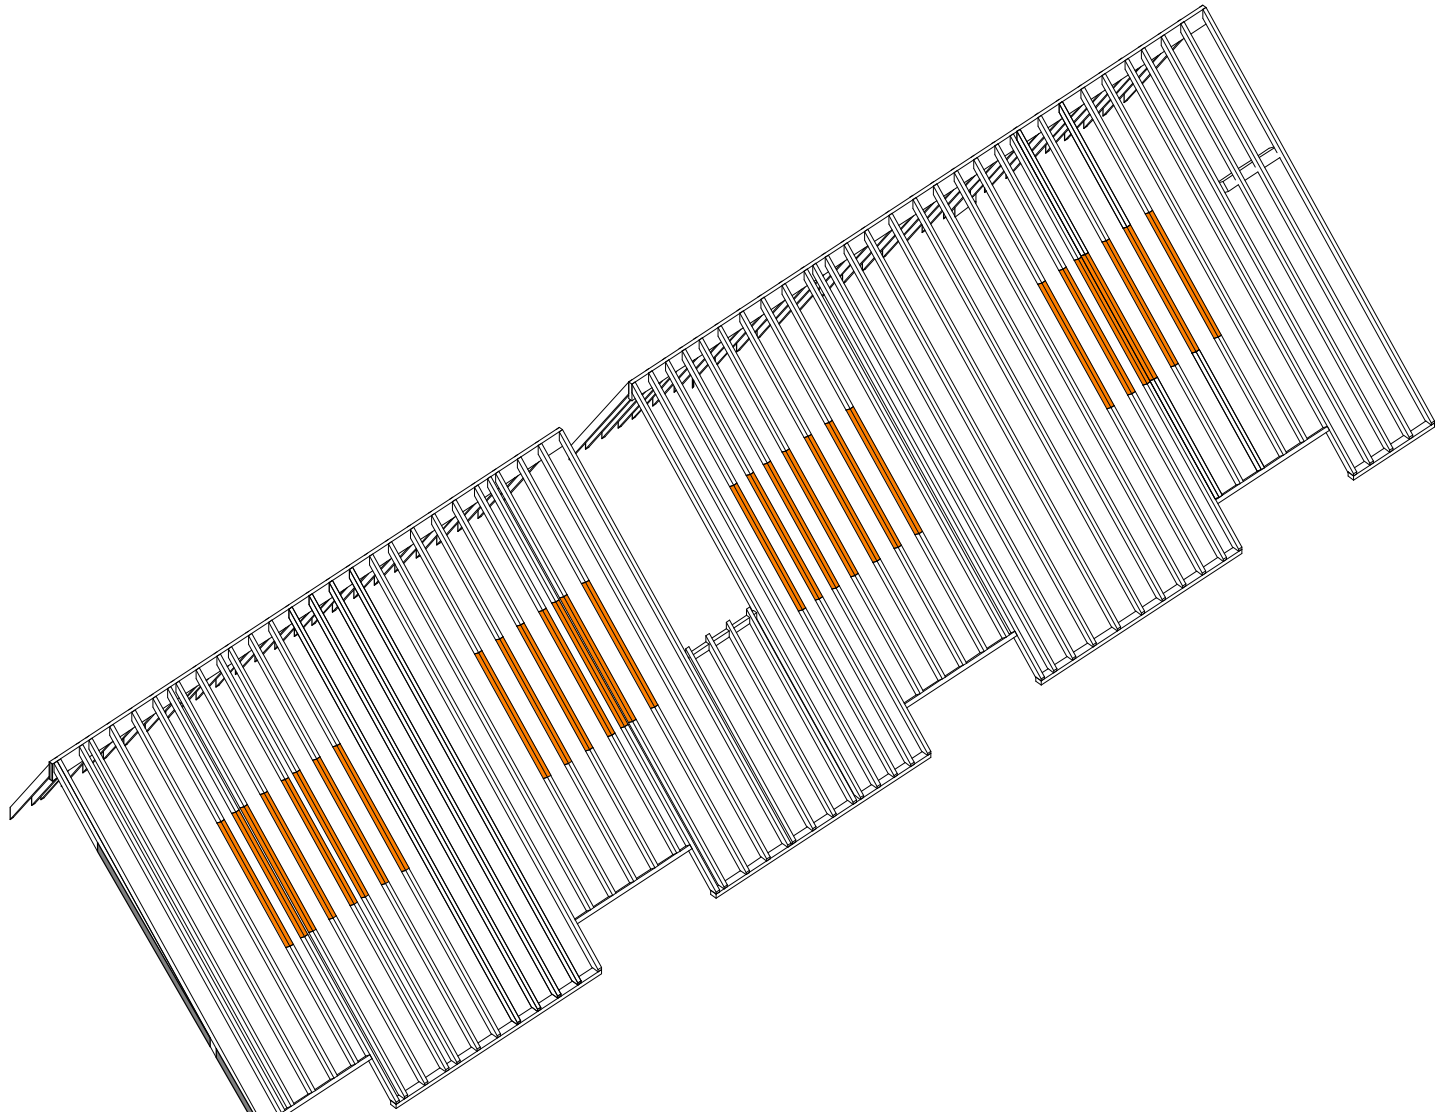

12a 3D View Area 12 - Structure Only

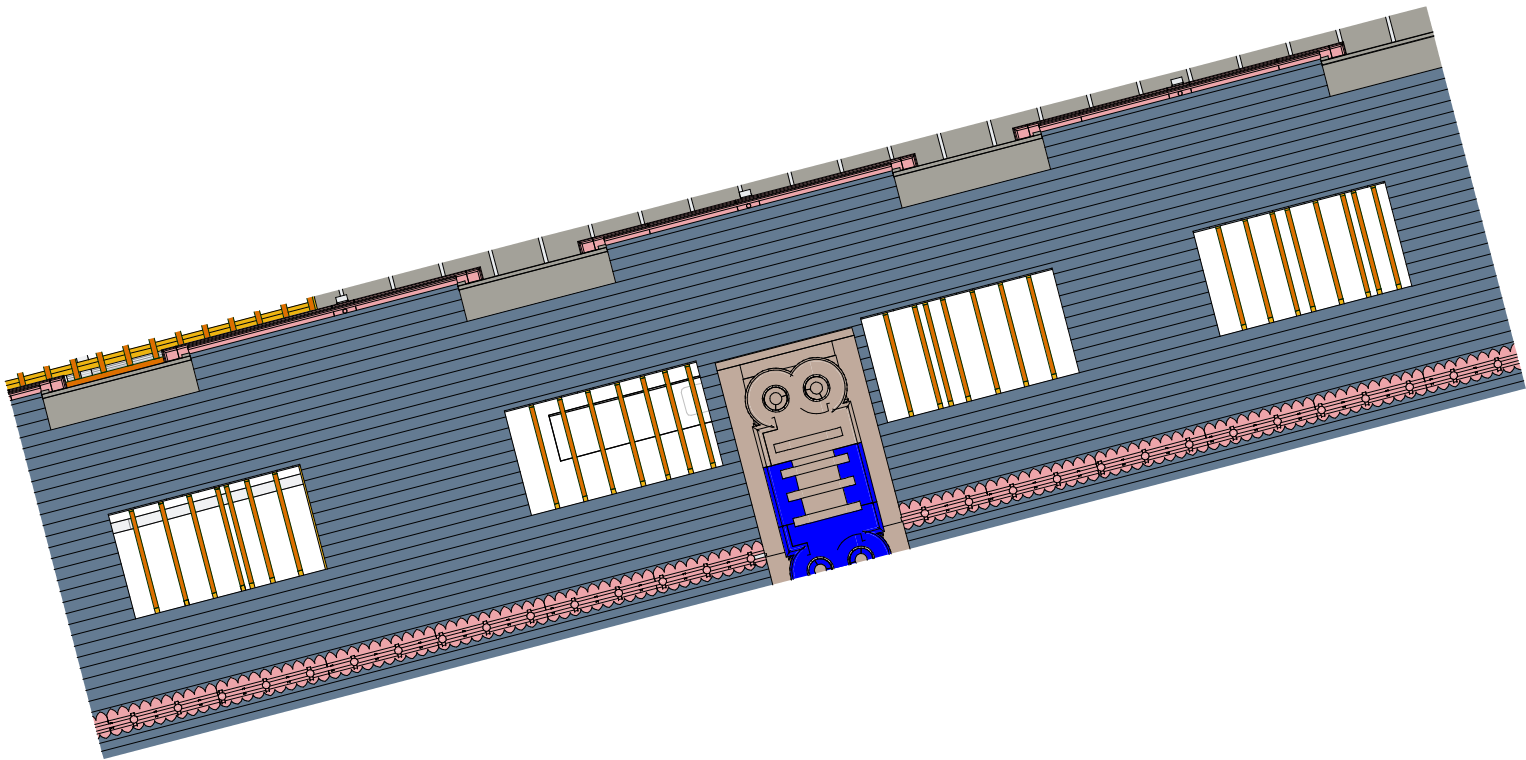

12b Plan Area 12
1 : 50

Scale Bars to be used as guidance only - refer to sheet size below

1:1000	1:500	1:200	1:100	1:50	1:25	1:10	1:5	1:2	1:1
1:1000	1:500	1:200	1:100	1:50	1:25	1:10	1:5	1:2	1:1
Notes:

Drawings are based on survey data and may not accurately represent what is physically present.

Do not scale from this drawing. All dimensions are to be verified on site before proceeding with the work.

All dimensions are in millimeters unless noted otherwise.

Purcell shall be notified in writing of any discrepancies.

Key Plan

FOR KEY PLAN REFER TO DRAWING NUMBERED:
OTH-PUR-TH-RF-DWG-A-4410

Notes:

This drawing indicates in orange the primary elements to be removed to facilitate the execution of the new works - refer to separate drawings. The proposed drawings should be referred to to determine if further removals are required above which are shown on these drawings. Refer also the the requirements of the proposed structural engineer's information and drawings.

The structure shown is indicative only. The actual structure can only be fully determined once the existing coverings are removed. Roof coverings and sundry items such as walkways, ladders and handrails will be removed under a separate work package. Remove all ceilings attached to roof timbers being taken out.

Refer also to Specification section *Alteration and Demolition Specification* document numbered **OTH-PUR-TH-ZZ-SPE-A-0332**

13/02/2020	GR	AF	First issue
ISSUE	DATE	APPROVED DRAWN	DESCRIPTION



OUR
TOWN
HALL
PROJECT



Project Office, Room 308, Town Hall, MANCHESTER M60 2L1
+44 (0) 7970 097 432
www.purcelluk.com

PROJECT STATUS	Riba Stage 4
CLIENT	Manchester City Council
PROJECT	Our Town Hall
DRAWING TITLE	Roof Structure Alterations Sheet 6
SIZE & SCALE	A1: 1 : 50
DRAWING STATUS	TENDER
JOB NUMBER	236959
DRAWING NO.	REV
OTH-PUR-TH-RF-DWG-A-4416 -	
© PURCELL 2019. PURCELL & IS THE TRADING NAME OF PURCELL ARCHITECTURE LTD.	