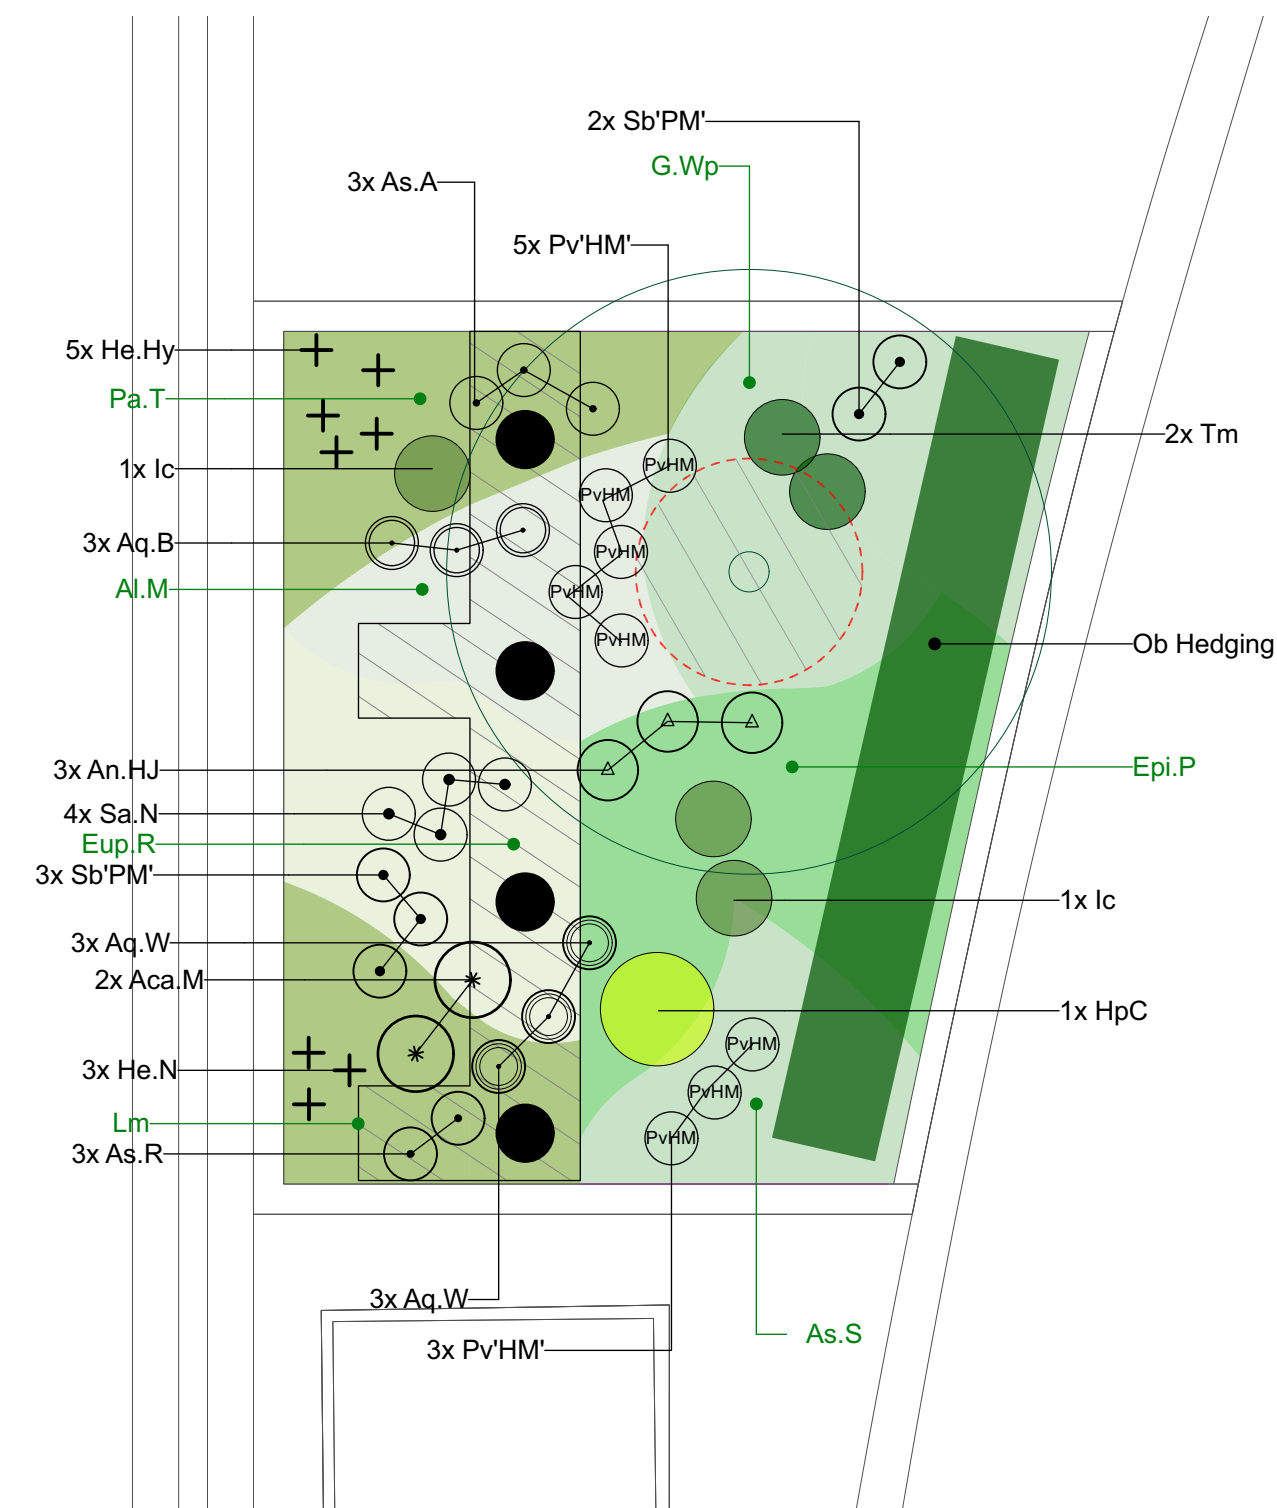
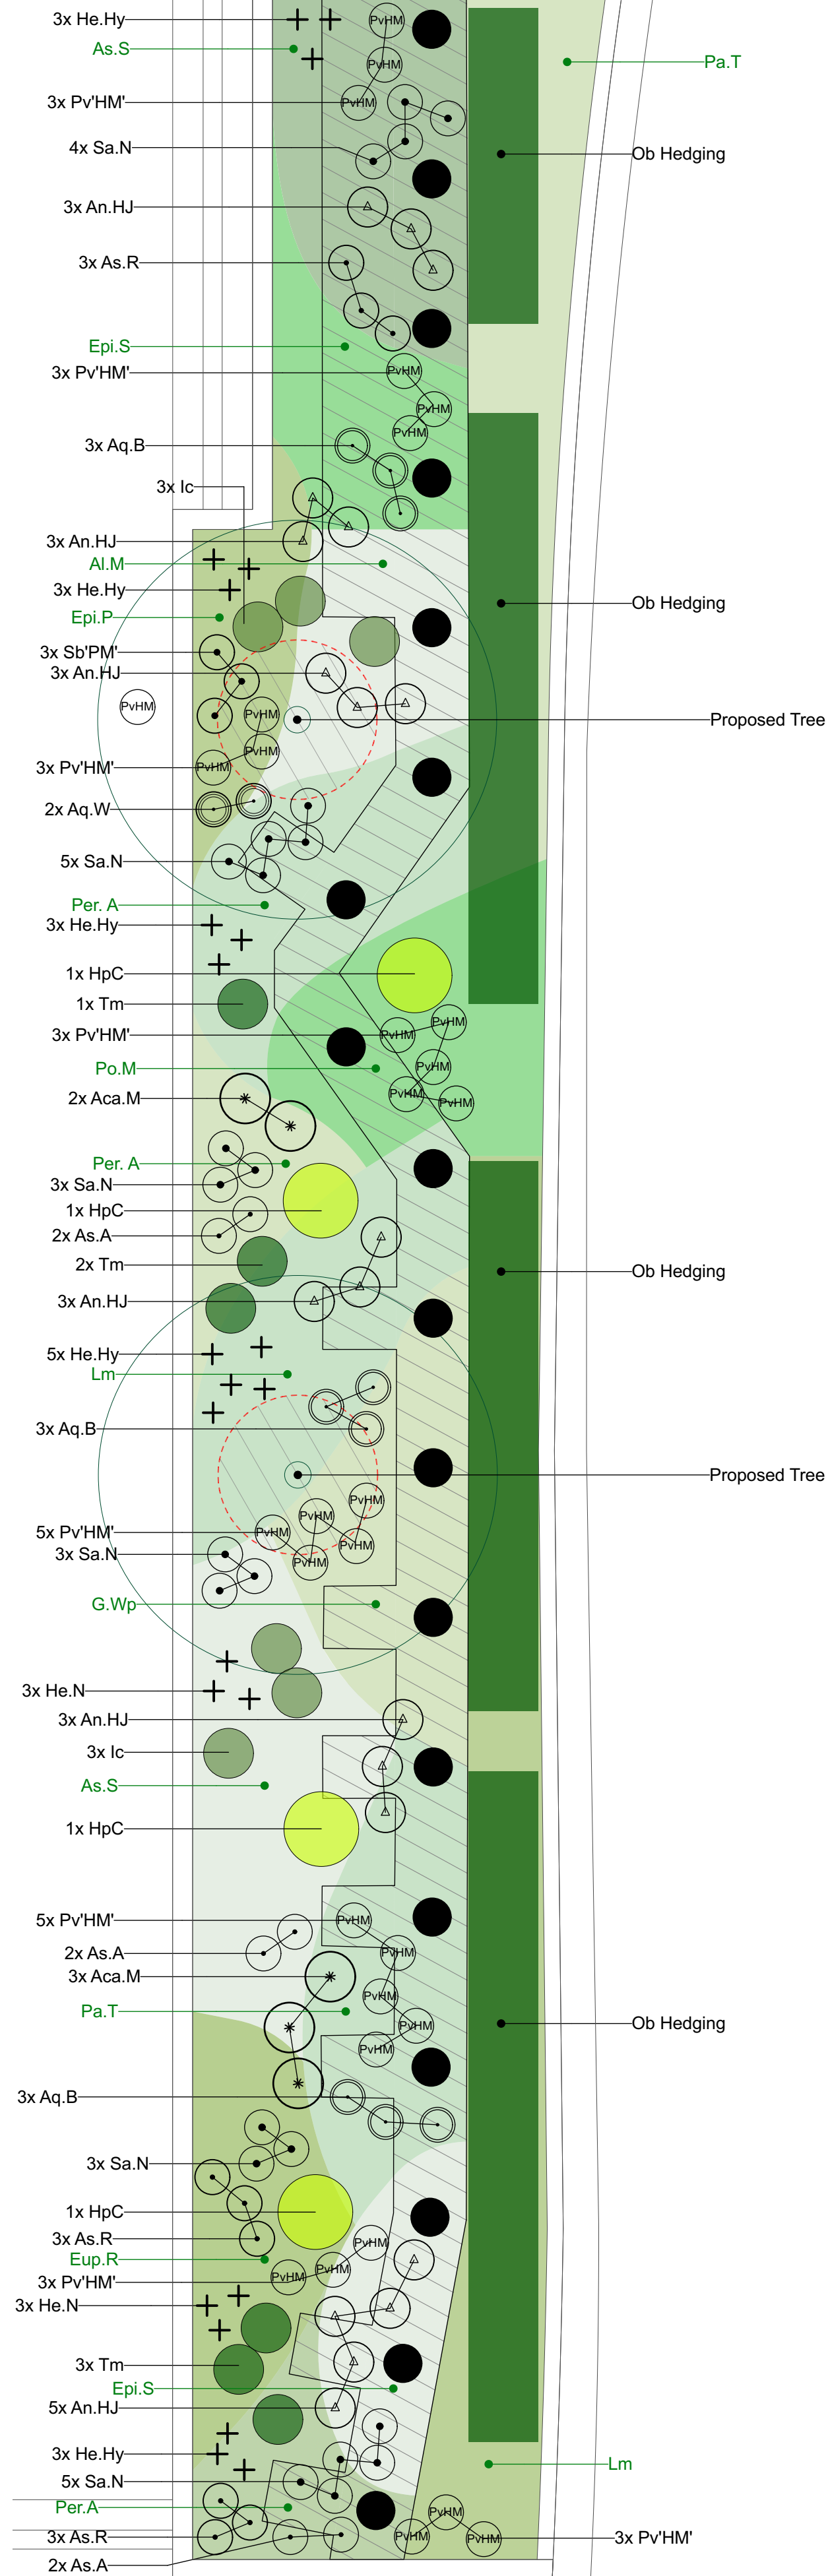
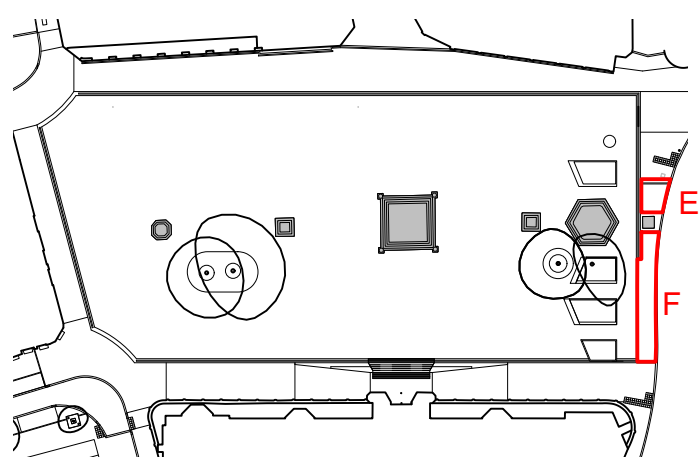


1

1 Plan: Planter E
Scale 1:502 Plan: Planter F
Scale 1:50THIS DRAWING IS COPYRIGHT PROTECTED AND MAY NOT BE REPRODUCED IN WHOLE OR PART WITHOUT WRITTEN PERMISSION FROM ITS ISSUERS.
© Plantit I.E. Environmental Limited

NOTES

1. Check site before planting.
2. Check site before planting.
3. All dimensions are in millimeters unless otherwise stated.
4. All planting and dimensions are given in millimeters.
5. The dimensions of all materials must be checked to ensure they are correct.
6. The drawing is for information only and does not constitute a contract.
7. Check of construction and setting out to be agreed in writing.

Location Plan
NTS

KEY

- Existing trees to be retained
- Proposed Semi Mature Tree Planting
Refer to softworks schedule and drawing number
OTH-PLA-EE-ES-DWG-L-2000
- Formal Hedge Planting
Refer to Softworks Schedule OTH-PLA-EX-ES-SCH-L-0002
- Structural Shrub Planting
Refer to Softworks Schedule OTH-PLA-EX-ES-SCH-L-0002
- Understorey Evergreen Species
Refer to Softworks Schedule OTH-PLA-EX-ES-SCH-L-0002
- Areas of shallow planting depth above bollard plates /
tree rootballs
1L pot sizes, refer to Softworks Schedule OTH-PLA-EX-ES-SCH-L-0002
- Specimen Planting
Refer to Softworks Schedule OTH-PLA-EX-ES-SCH-L-0002
- Bulb Understorey Planting (not shown on detail plans)
Refer to Softworks Schedule OTH-PLA-EX-ES-SCH-L-0002

Refer to the following in conjunction with this drawing:

Softworks Schedule
(OTH-PLA-EX-ES-SCH-L-0002)External Works Specification: Soft Landscape
(OTH-PLA-EE-ES-SPE-L-0003)NOTE: Landscape Architect to be present when
setting out planting beds.

Revision Notes:

1. Construction Issue - Update to planting following review of planting
depths and pot sizes

C02	26/03/25	Refer to Revision Notes	RMC	MS/KR
C01	01/04/21	Construction Issue	SR	MS/KR
02	06/09/19	Planning Issue	SR	MS/KR
01	05/07/19	Stage 4 Issue	SR	MS/KR

Revision	Date	Description	Drawn	Apprvd.
----------	------	-------------	-------	---------

Planit I.E. Limited
E: info@planit-ie.com W: planit-ie.com
MANCHESTER
2 Back Grafton St., Altrincham, WA14 1DY
T: 0161 928 9281
LONDON
Unit 6 Waterside, 44-48 Wharf Road, London, N1 7UX
T: 0207 253 5678
LIVERPOOL
No. 8 Princes Parade, Princes Dock, Liverpool, L3 1DL
T: 0151 705 6746

Client Manchester City Council

Project Our Town Hall

Drg Title Detail Planting Plan - Zone 2

Created on	Created by	Approved by
05.07.19	SR	MS/KR

Scale	Size	Workstage
1:50	A1	Stage 5

Drg No.	Suitability	Revision
OTH-PLA-EE-ES-DWG-L-2002	S4	C02