




DETAIL ELEVATON BB
1:25@ A3



ELEVATION KEY:

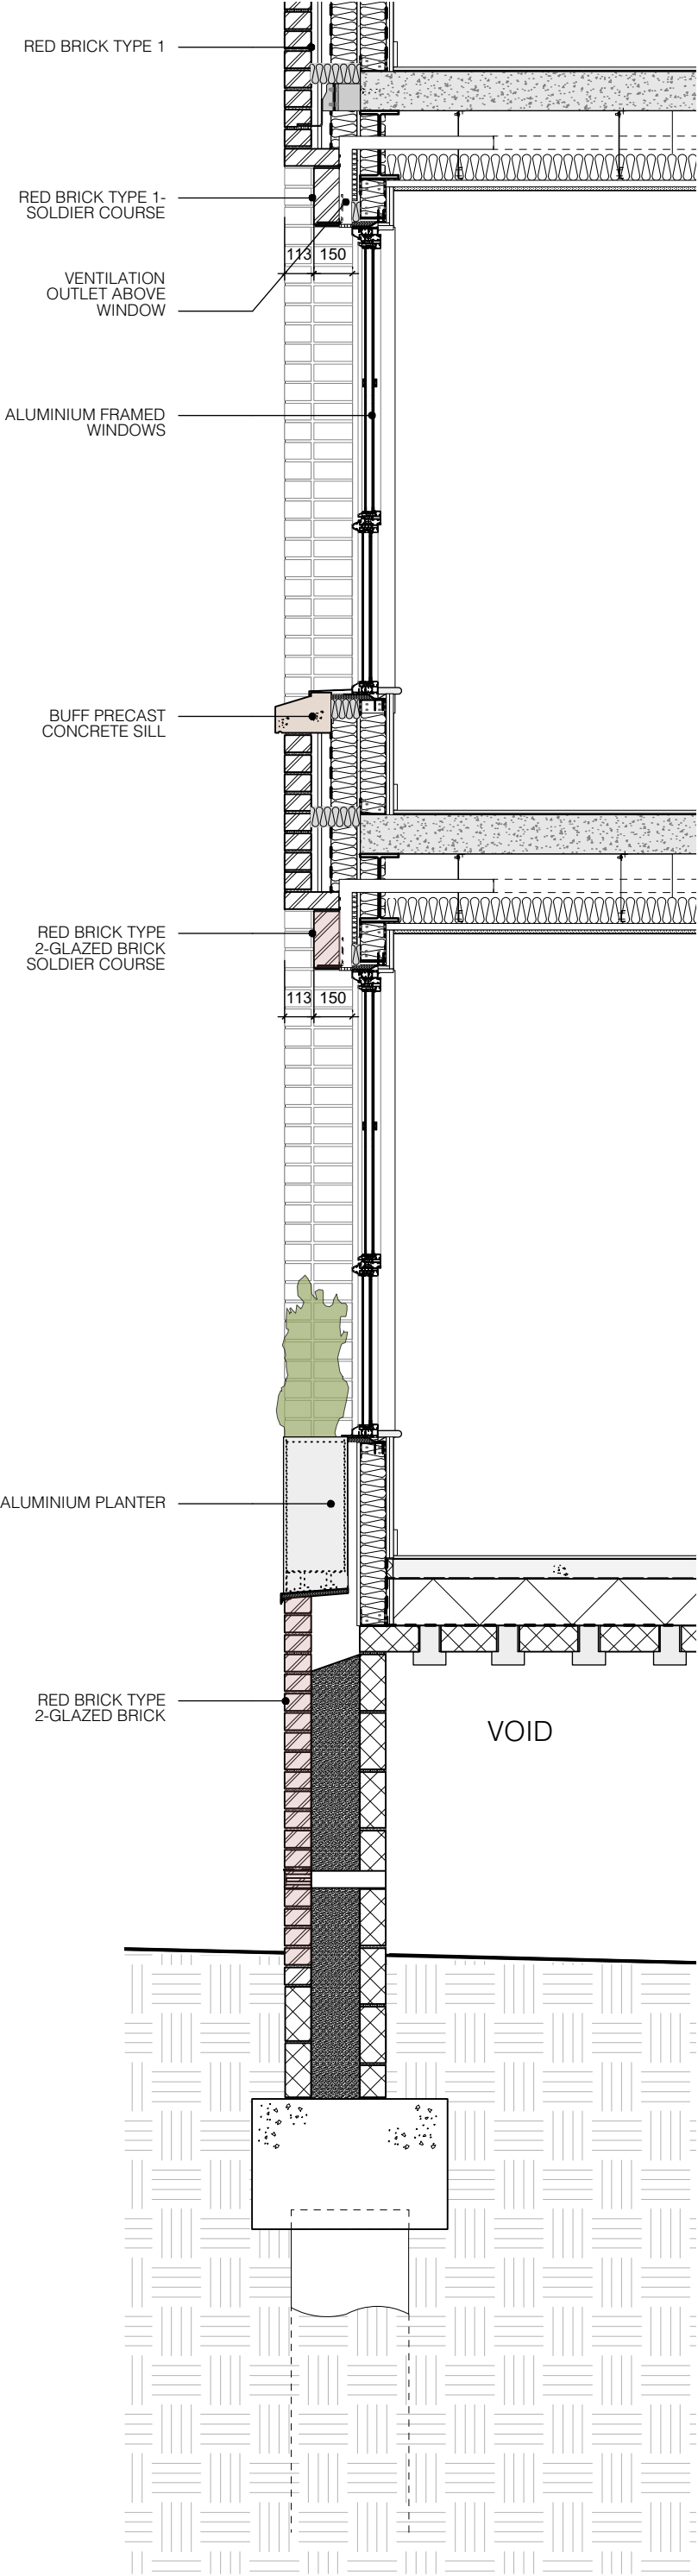

DETAIL SECTION BB
1:25@ A3

CLIENT: TORSION HOMES

PROJECT: PROPOSED RESIDENTIAL DEVELOPMENT

ADDRESS: LITTLE PETER STREET, MANCHESTER

DRAWING TITLE: PROPOSED BAY ELEVATION-B

SCALE: 1:25@A3

DRAWING NO: A886_P_3001

REVISION

DATE

DESCRIPTION

PLANNING

PROPOSED BAY ELEVATION-B

1:25@A3

© Copyright Ollier Smurthwaite Architects

OLLIER SMURTHWAITE ARCHITECTS

40 King Street, Manchester, M2 6BA

T 0161 883 0838

F 0161 883 0839

E mail@olliersmurthwaite.com