



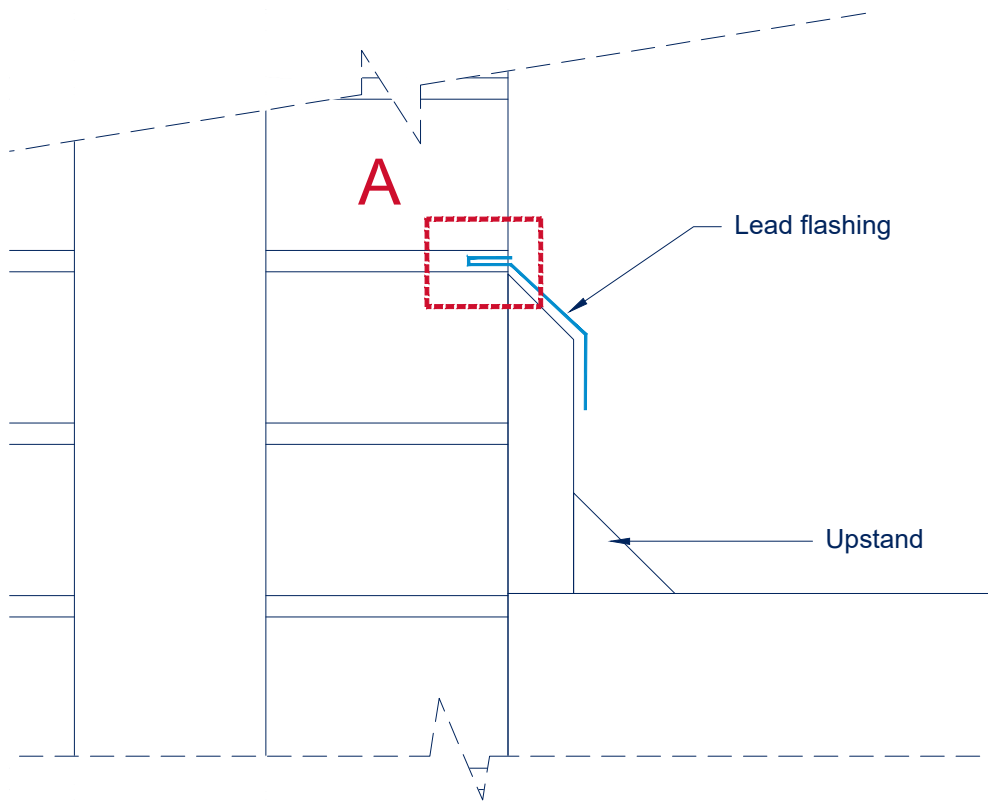


FLAT ROOF LEAD FLASHING DETAIL

SCALE : NTS

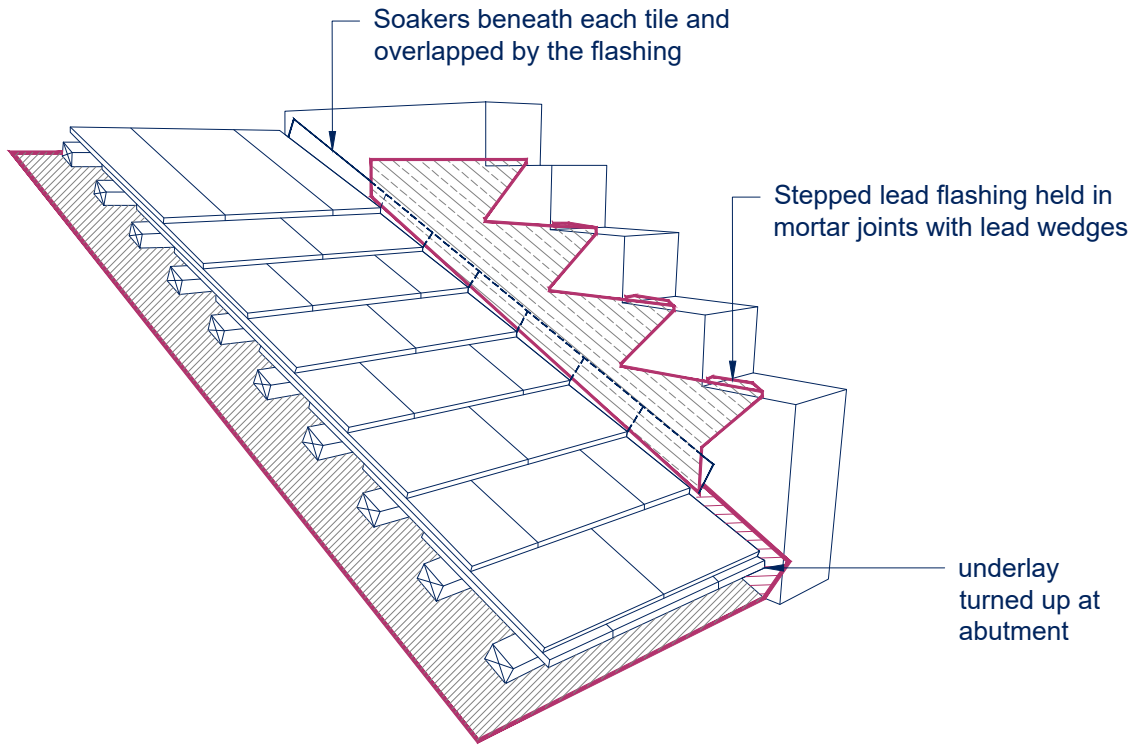


PITCHED ROOF FLASHING DETAIL

SCALE : NTS

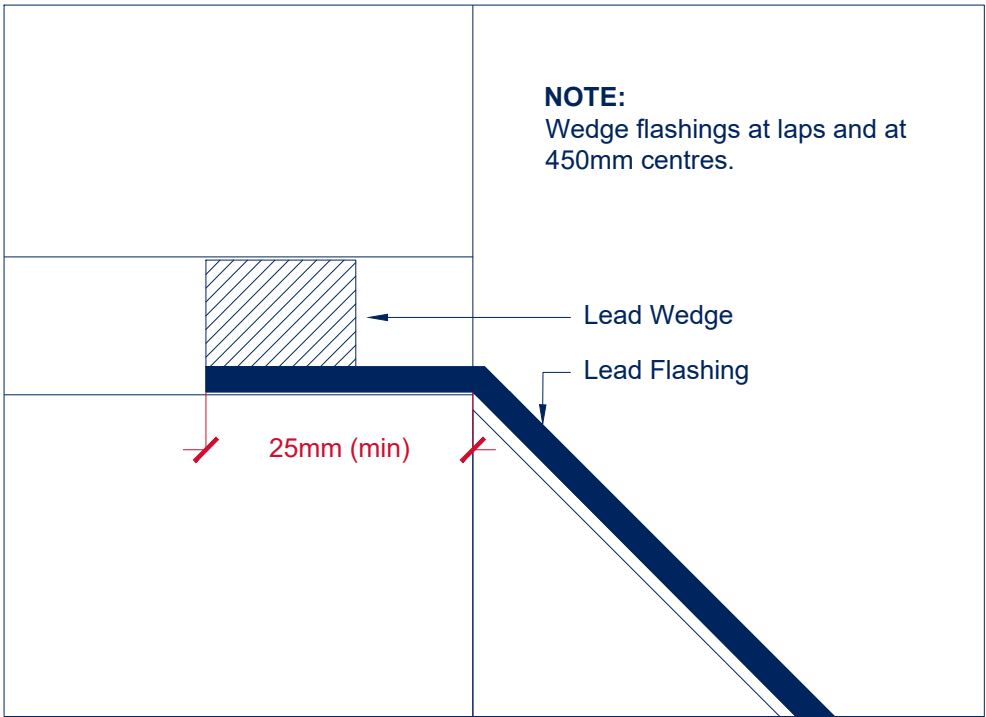

FLAT ROOF LEAD FLASHING DETAIL (A)

SCALE : NTS

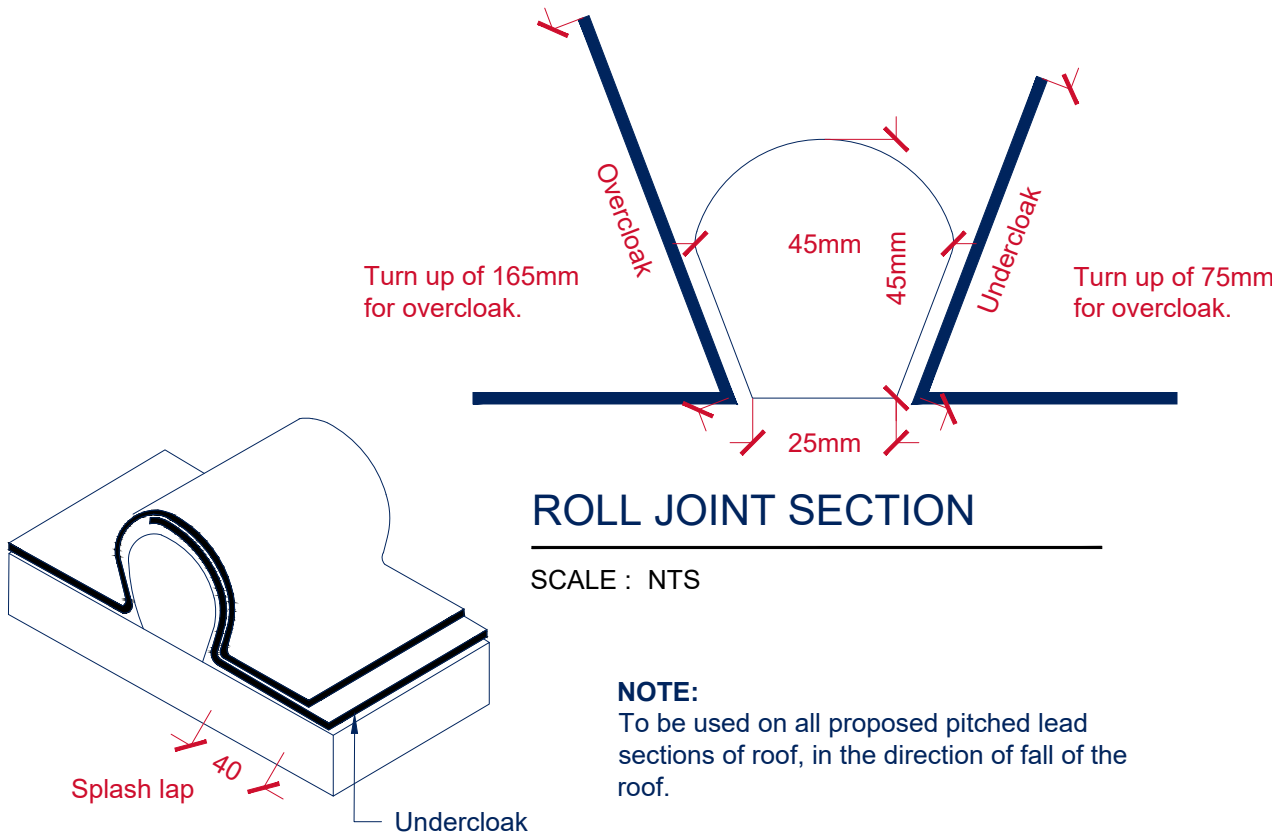

ROLL JOINT SECTION

SCALE : NTS

NOTE:
To be used on all proposed pitched lead sections of roof, in the direction of fall of the roof.

NOTE:
For all lead workmanship, follow best practices for preparation, installation, and detailing as outlined in:

- BS 6915:2001+A1:2014
- BS EN 12588
- The Lead Sheet Training Academy (complete Manual)

Additionally, adhere to the guidelines and instructions provided by:

- The Lead Contractors Association (LCA) Authorised Guides

Rev	Description	Date
P01	First issue.	04/06/25

Client:
GREAT PLACES HOUSING GROUP

Project Title:
CO-OP BUILDING 93 NORTHMOOR ROAD

RLB ID: P-020510-V	Drawing Number: 11
------------------------------	------------------------------

Drawing Title:
011 LEAD FLASHING DETAILS

Stage: RIBA 2-4	Status: S5	Revision: P01
Date: 24/06/2025	Size: A3	Scale: NTS



1 King Street, Manchester, UK, M2 6AW
+44 (0) 161 868 7700 RLB_UK RLB.com

Contact: Jon.ward@uk.rlb.com
Author: Jude.clark@uk.rlb.com
QA: Amy.le-vasseur@uk.rlb.com

This drawing is to be read in conjunction with all other associated specifications, schedules, drawings and information issued.
Do **NOT** scale this drawing. Check and verify **ALL** dimensions and levels and on site before work commences. For discrepancies or omissions contact Rider Levett Bucknall.
All work and materials to conform with current applicable statutory legislation and regulations.
All work to comply with Construction Design Management (CDM) 2015.
Drawings to be printed in colour, to the scale stated in the title block:
Print colour check (CMYK) Print size check 9mm
This information is not to be shared or replicated without permission from RLB. Copyright © 2021 Rider Levett Bucknall UK Limited.
0 1m 2m 5m
1:100