
ALBERT SQUARE

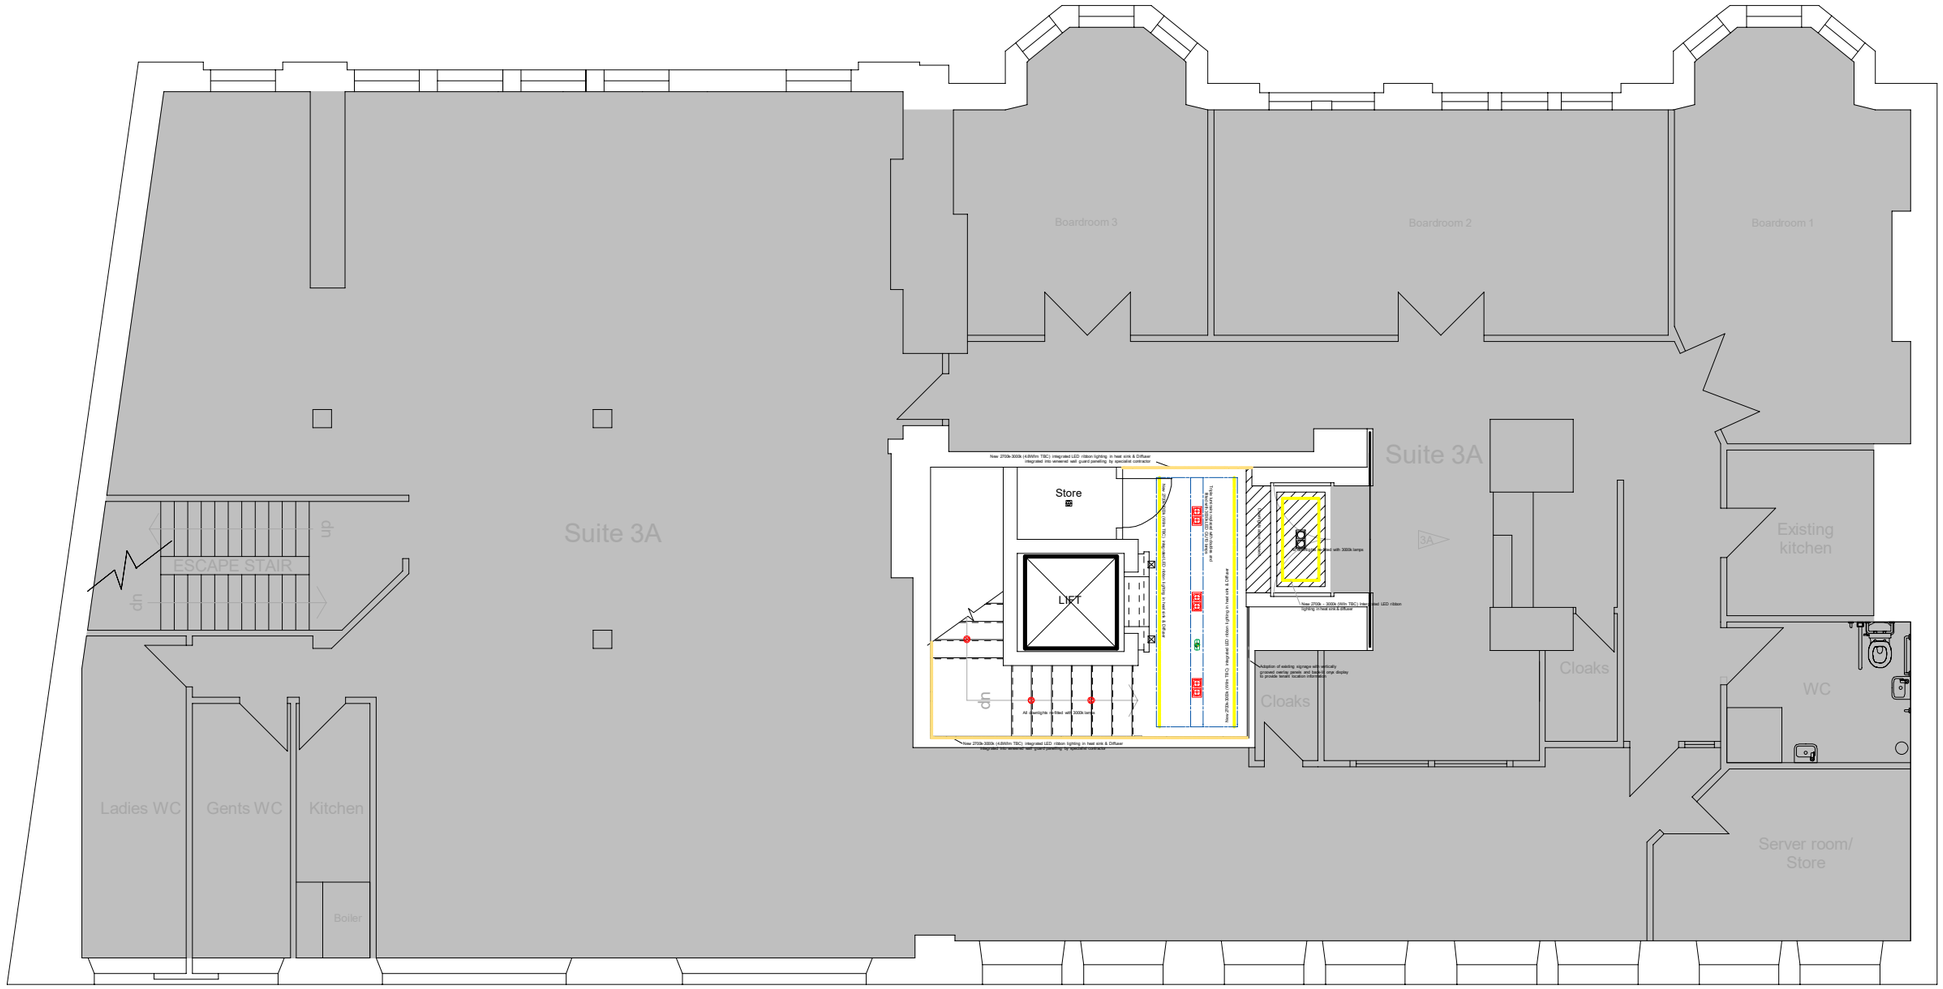

COUNTY STREET

LIGHTING KEY

- Existing low voltage downlights re-fitted with 3000k lamps
- Existing face mounted tiny low voltage decorative downlights
- Existing double low voltage downlights in entrance bulkheads
- Existing Triple luminairs replaced with doubles and fitted with 3000k LED GU10 lamps
- New 2700k-3000k (W/lm TBC) integrated LED ribbon lighting in heat sink & Diffuser to replace fluorescents in Plaster lighting coffer above by specialist contractor
- New 2700k-3000k (4.8W/lm TBC) integrated LED ribbon lighting in heat sink & Diffuser integrated into veneered wall guard panelling by specialist contractor

REVISIONS	DESCRIPTION		
G		DATE	
F		DATE	
E		DATE	
D		DATE	
C		DATE	
B		DATE	
A		DATE	
DRWG No	10125-08	SCALE	1:100/A3
	CH_Floor3_PlanningCommonAreas.tcw		
TITLE	CH Floor3 Proposed Common Areas Lighting	FLOOR	Third
LOCATION	Carlton House : 16-18 Albert Square : Manchester	SUITE	N/A
CLIENT	Carlton House Securities Ltd	DATE	29/07/2025

1 2 3 4 5 6 7 8 9 10 SCALE : METRES 20

DESIGN DEPARTMENT | 07888 684353