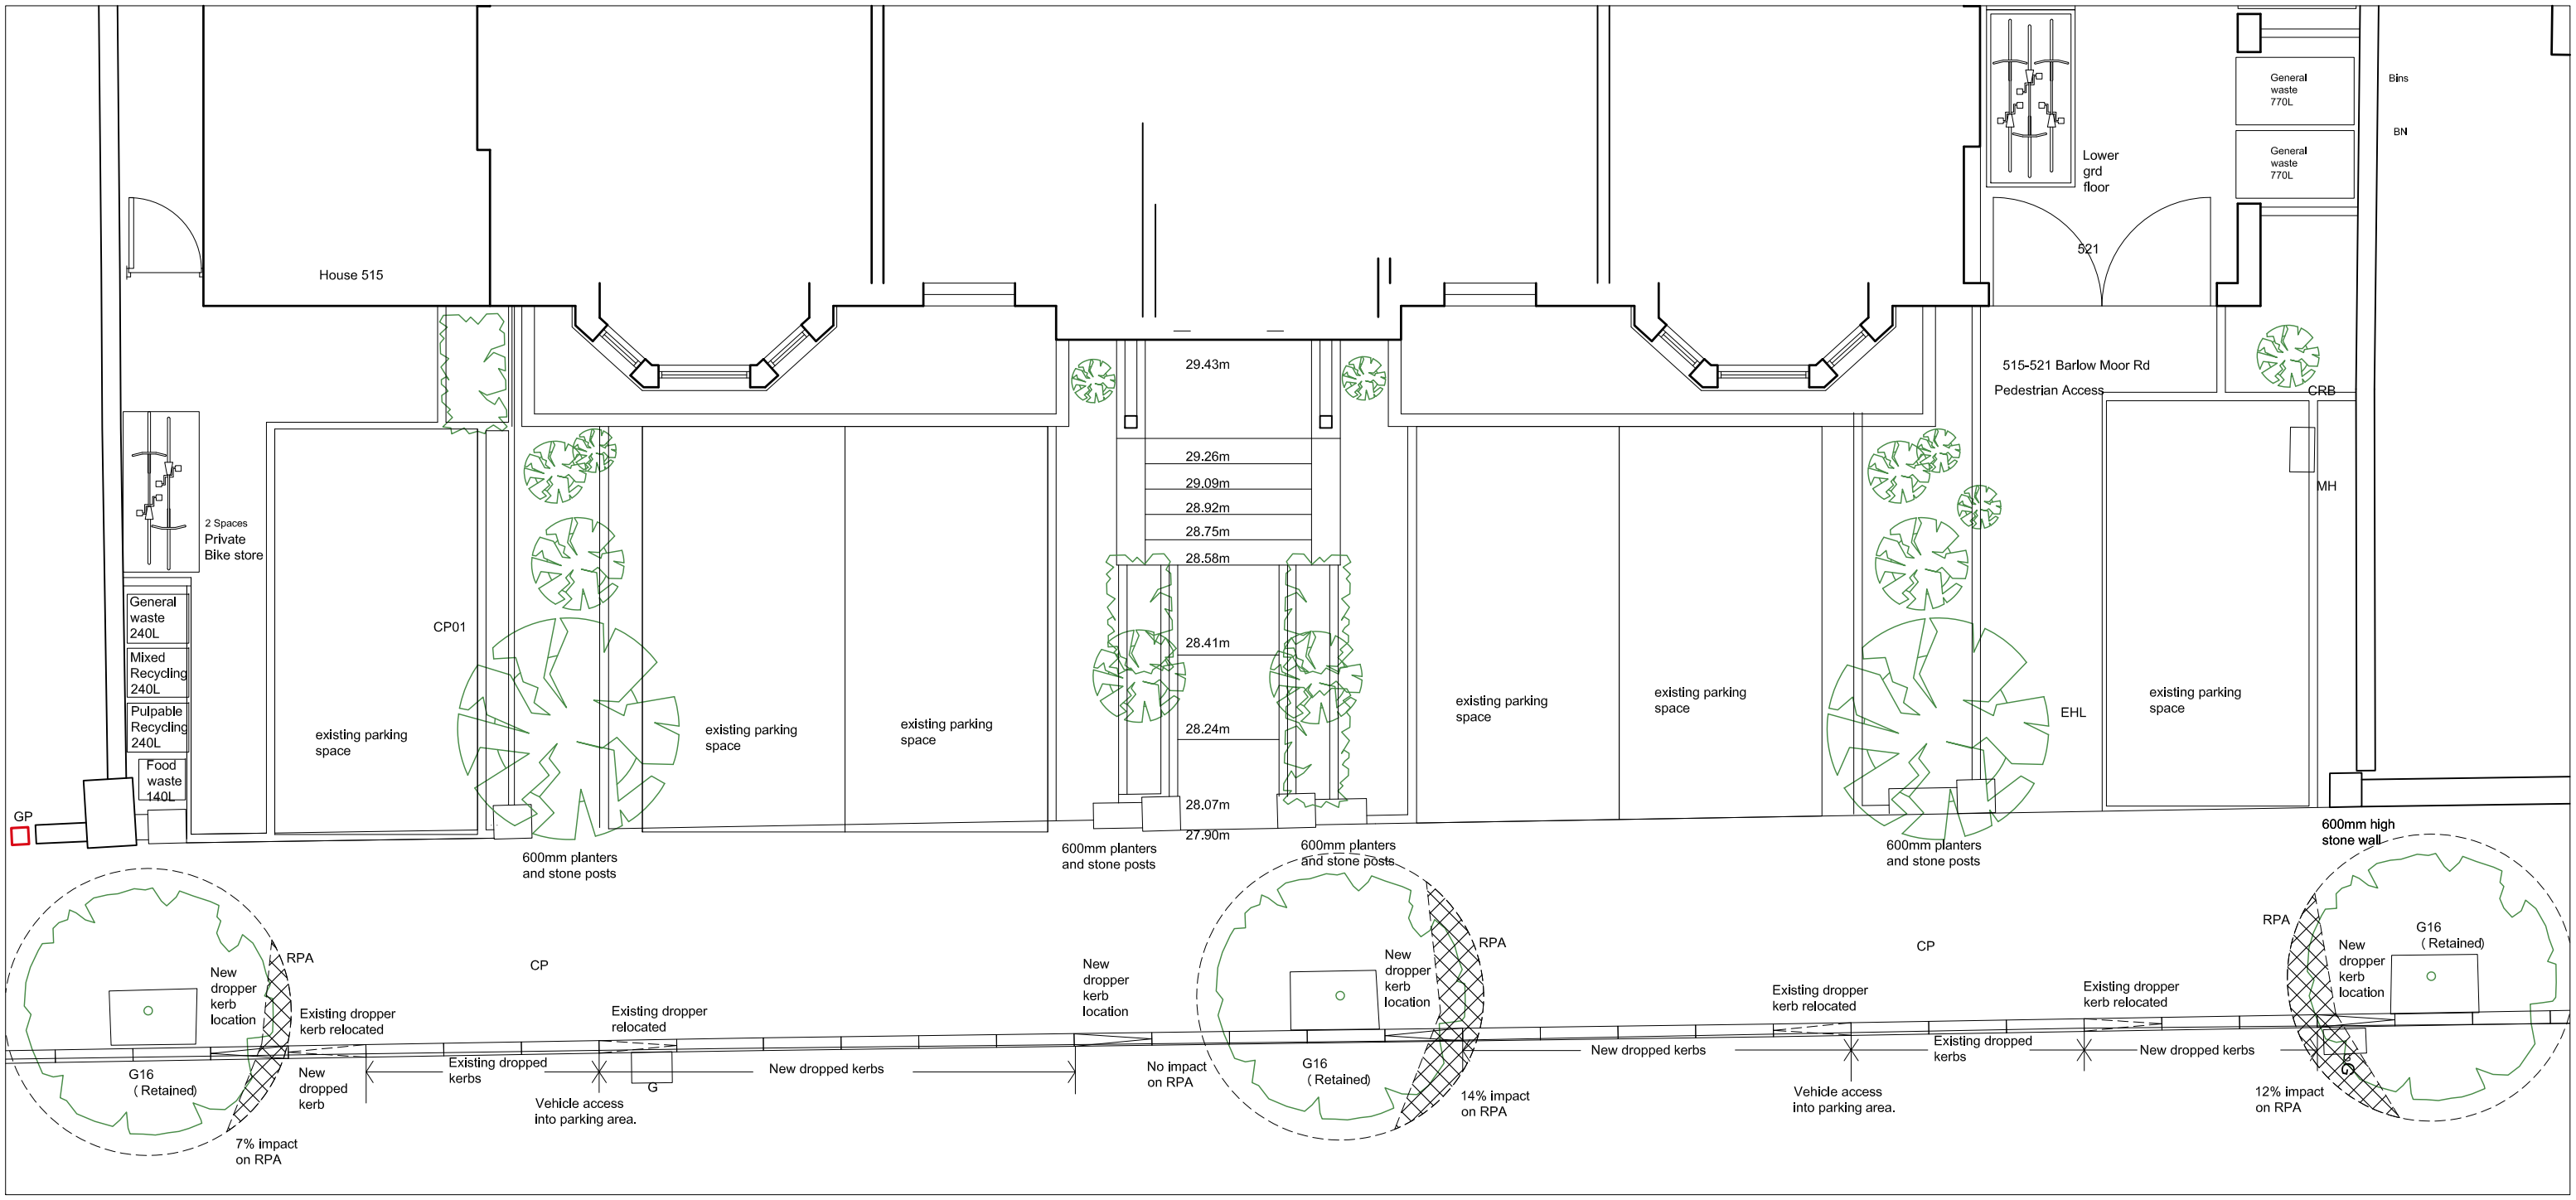

Dropped kerb locations

PROJECT: 515 to 521 Barlow Moor rd. Chorlton		
SCALE: NTS @ A3		CLIENT: Armistead Property Limited
DWG No.: 149-PL- GL3		DRAWING TITLE: Dropped Kerb detail
CONTRACT NO.: 149	STAGE CODE: planning	REV.
ISSUED	29/05/25	-

sj simon james arq ltd/**architects**
UK: 120 Grosvenor st. All Saints. Manchester. M1 7HL
Spain:Enrique Larreta 1. 4b. Chamartin. Madrid. 29036