A-A - LONGSECTION
SCALE: H 1:500,V 1:100. DATUM: 100.000

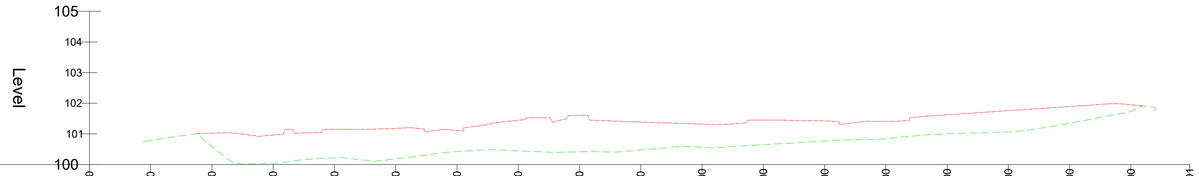

CHAINAGE	00.000	10.000	20.000	30.000	40.000	50.000	60.000	70.000	80.000	90.000	100.000	110.000	120.000	130.000	140.000	150.000	160.000	170.000	179.601
GROUND LEVELS (mAOD) EXISTING		100.788	100.582	100.041	100.218	100.185	100.422	100.446	100.416	100.474	100.564	100.649	100.769	100.846	101.002	101.063	101.346	101.739	
PROPOSED LEVELS			101.023	100.965	101.150	101.179	101.112	101.445	101.600	101.387	101.321	101.450	101.426	101.411	101.623	101.759	101.894	101.950	
LEVEL DIFFERENCE			0.441	0.925	0.932	0.994	0.690	0.999	1.184	0.913	0.756	0.801	0.656	0.565	0.621	0.696	0.548	0.212	

B-B - LONGSECTION
SCALE: H 1:500,V 1:100. DATUM: 95.000

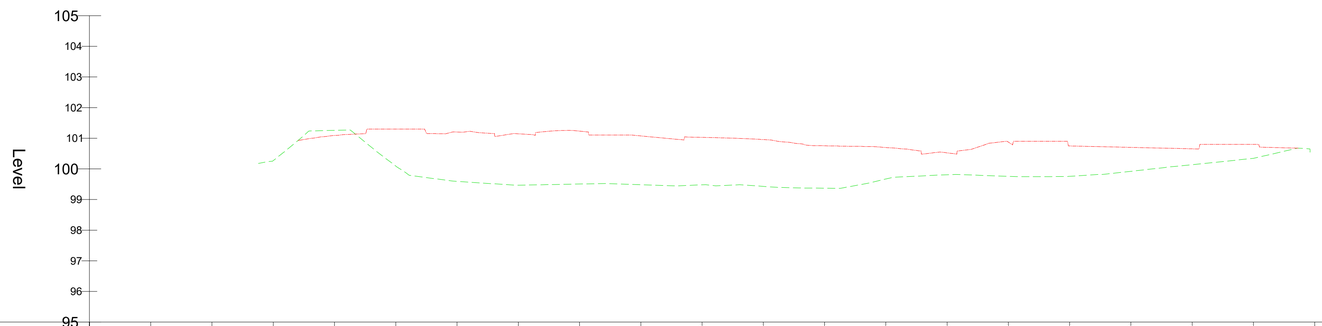

CHAINAGE	00.000	10.000	20.000	30.000	40.000	50.000	60.000	70.000	80.000	90.000	100.000	110.000	120.000	130.000	140.000	150.000	160.000	170.000	180.000	190.000	200.000	210.000
GROUND LEVELS (mAOD) EXISTING				100.271	101.260	100.095	99.593	99.468	99.506	99.484	99.480	99.429	99.369	99.670	99.808	99.757	99.756	99.921	100.138	100.344		
PROPOSED LEVELS					101.091	101.300	101.204	101.146	101.233	101.076	101.029	100.955	100.756	100.697	100.523	100.876	100.749	100.702	100.655	100.800		
LEVEL DIFFERENCE					-0.169	1.205	1.610	1.678	1.727	1.592	1.550	1.526	1.387	1.027	0.716	1.118	0.993	0.781	0.517	0.456		

GENERAL NOTES

G1. DO NOT SCALE THIS DRAWING.

G2. ANY DIMENSIONAL DISCREPANCIES SHOULD BE NOTIFIED TO THE ENGINEER IMMEDIATELY.

G3. ALL DIMENSIONS ARE IN MILLIMETRES - (mm)
ALL LEVELS ARE IN METRES - (m) AND ARE ABOVE ORDNANCE DATUM AT NEWLYN, CORNWALL UNLESS NOTED OTHERWISE.

G4. NORTH SHOWN INDICATIVE ONLY

G5. THIS DRAWING IS TO BE READ IN CONJUNCTION WITH ALL RELEVANT; SPECIFICATIONS; DRAWINGS; DETAILS AND OTHER DESIGN INFORMATION.

G6. ALL DRAWINGS AND WRITTEN MATERIAL CONTAINED WITHIN, CONSTITUTE ORIGINAL AND UNPUBLISHED WORK OF THE ENGINEER AND MAY NOT BE DUPLICATED, USED, REPRODUCED OR DISCLOSED WITHOUT WRITTEN CONSENT OR EXPRESS PERMISSION FROM THE ENGINEER.

G7. ALL INFORMATION CONTAINED IN THIS DOCUMENT IS COPYRIGHT ©

G8. WHERE THE CONTRACTOR UNDERTAKES OR ENGAGES A THIRD PARTY TO UNDERTAKE TEMPORARY WORKS DESIGN, OR VARIES THE PELL FRISCHMANN DESIGN IN ANY WAY, THEN THE CONTRACTOR WILL TAKE FULL RESPONSIBILITY AND LIABILITY FOR ALL DESIGN ASPECTS, INCLUDING A DESIGN RISK ASSESSMENT. THE CONTRACTOR SHALL INFORM PELL FRISCHMANN OF ANY PROPOSED VARIANCES TO THE DESIGN.

KEY

PROPOSED GROUND

EXISTING GROUND

REV	DESCRIPTION	DRN	CHK	APP	DATE
P01	FIRST ISSUE	JM	AH	AH	19.09.25

Pell Frischmann
4th FLOOR, ONE ST JAMES SQUARE, MANCHESTER, M2 6DN
Telephone +44 (0)161 826 9400
Email: pfmanchester@pellfrischmann.com
www.pellfrischmann.com

Architect/Client/Contractor

Project
HINCHLEY ROAD
BLACKLEY

Drawing Title
SITE SECTIONS
SHEET 1

Drawing Status
PRELIMINARY

	Name	Date	
Drawn	J. MCGHEE	19.09.25	Status Code S0
Designed	J. MCGHEE	19.09.25	Scale 1:500
Eng Chk	A. HALL	19.09.25	Revision P01
Approved	A. HALL	19.09.25	

Drawing No.
110315 - PEF - XX HEW DR - C - 00003

© Pell Frischmann Consultants (A1 841x594)