


Rear Elevation

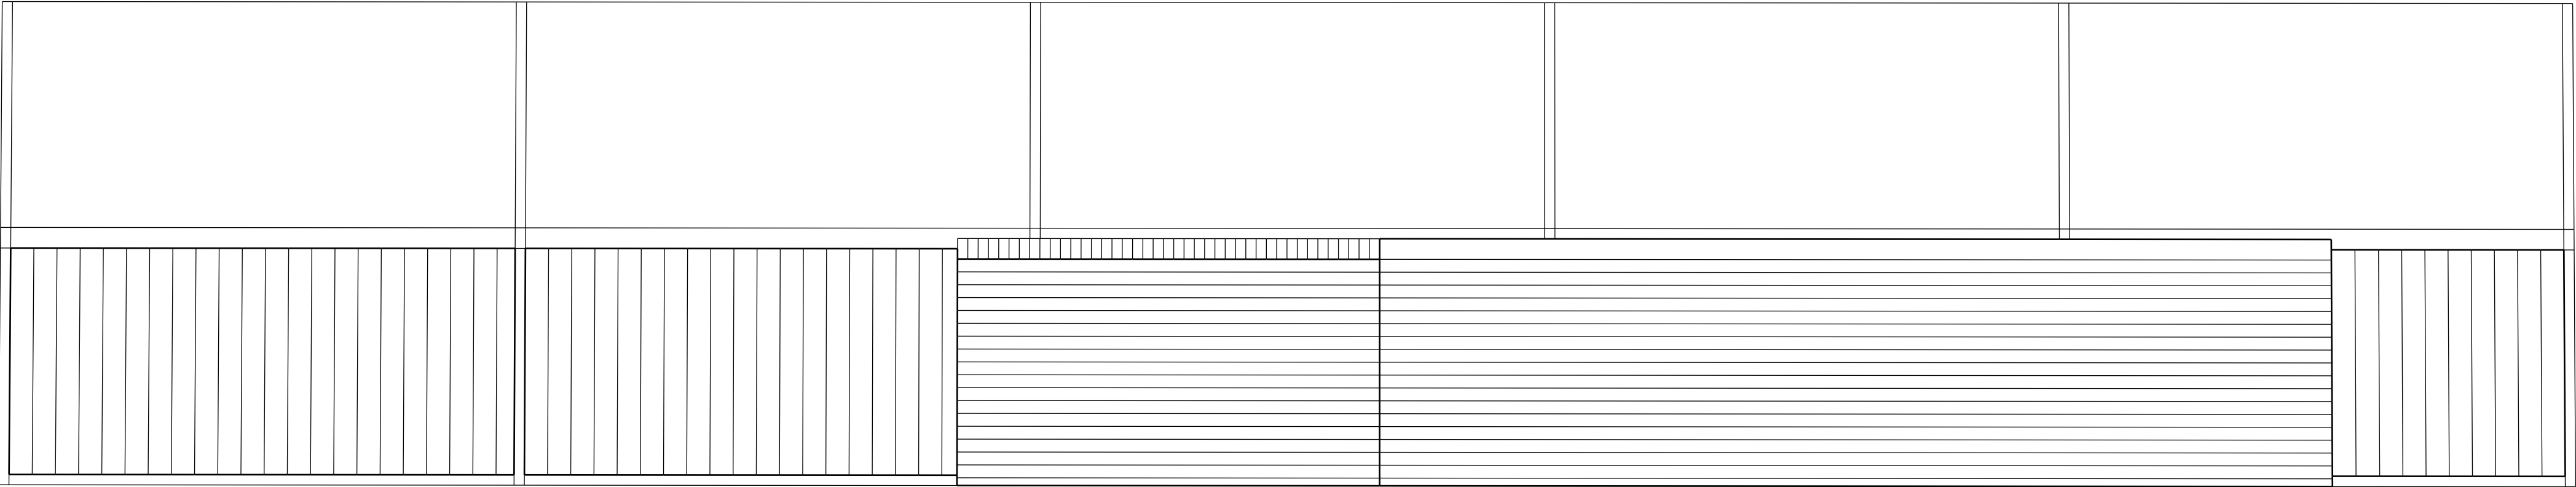

1m 10m