



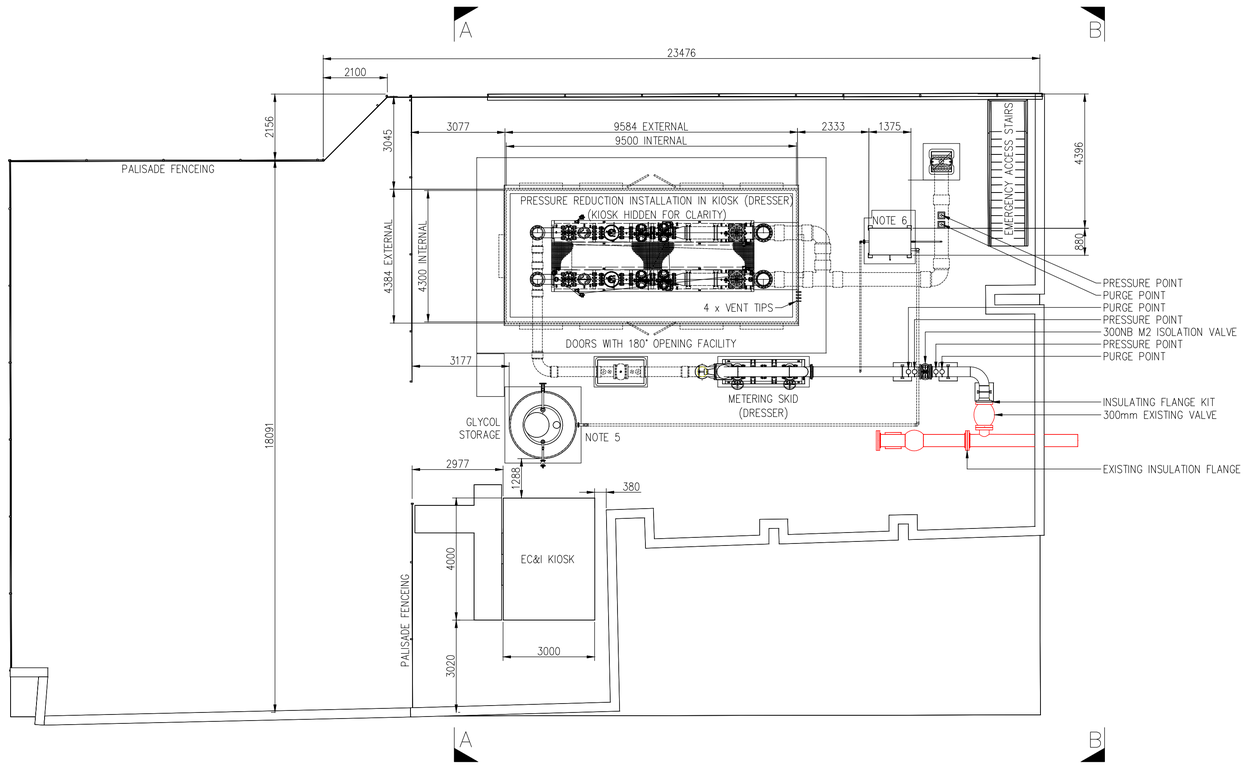

PLAN VIEW

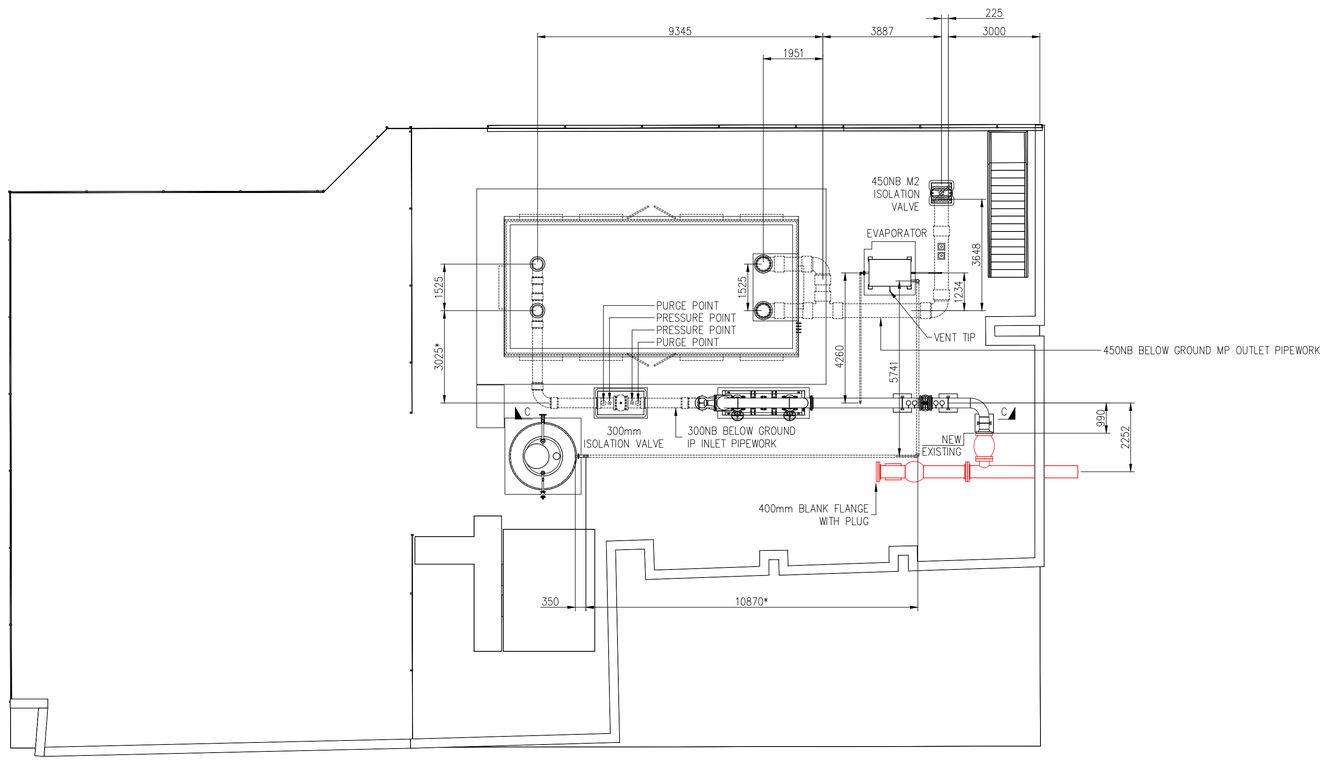

PLAN VIEW

0 5 10 m

SCALE 1:100

NOTES:

1. ALL DIMENSIONS AND ELEVATIONS ARE ARE TO BE VERIFIED ON SITE PRIOR TO FABRICATION.
2. MUST BE BETWEEN 2-10M BETWEEN PRI ISOLATION VALVES AND PRI KIOSK.
3. PRESSURE AND PURGE POINT ARRANGEMENTS IN ACCORDANCE WITH CAD/PM/MSL/1.
4. PRI ISOLATION VALVES AND STRATEGIC VALVES SHALL BE IN ACCORDANCE WITH GD/PM/V/17
5. REFER TO DRAWING 70085522-WSP-02-XX-DG-ME-0005 FOR FURTHER DETAIL ON MEG STORAGE CONNECTIONS.
6. REFER TO DRAWING 70085522-WSP-02-XX-DG-ME-0004 FOR FURTHER DETAIL ON (MEG) EVAPORATOR CONNECTIONS.
7. DIMENSIONS MARKED WITH * TO BE CHECKED ON SITE BY MWC
9. DESIGN OF NEW PIPELINE SUPPORTS IN CIVILS DESIGN PACK 70085522-WSP-02-XX-RP-CV-0001
10. DESIGN OF NEW GLYCOL VENT PIPE SUPPORT IN CIVILS DESIGN PACK 70085522-WSP-02-XX-RP-CV-0001

KEY:

NEW PIPEWORK
EXISTING TO BE RETAINED
BURIED PIPEWORK

REFERENCE DOCUMENTS:

70085522-WSP-02-XX-DG-PE-0003 - ENGINEERING LINE DIAGRAM IP-MP
70085522-WSP-02-XX-DG-ME-0001 - GENERAL ARRANGEMENT PLAN VIEW
70085522-WSP-02-XX-DG-ME-0002 - GENERAL ARRANGEMENT ELEVATION VIEW
70085522-WSP-02-XX-DG-ME-0003 - GENERAL ARRANGEMENT ISOMETRIC VIEW
70085522-WSP-02-XX-DG-ME-0004 - CONNECTIONS DRAWING - MEG UNIT
70085522-WSP-02-XX-DG-ME-0005 - CONNECTIONS DRAWING - MEG STORAGE

REV	DATE	BY	DESCRIPTION	CHK	APP
P02	15/09/22	R.B.	FOR APPROVAL	R.A.	B.M.
P01	15/06/22	R.B.	FOR APPROVAL	R.A.	B.M.

DRAWING STATUS: FOR APPROVAL

wsp
8 First St, Manchester, M15 4RP, UK
T+ 44 (0) 161 200 5000
wsp.com

CLIENT: Cadent Your Gas Network

PROJECT: GOULD STREET

TITLE: BILLBROOK STREET GENERAL ARRANGEMENT FINAL ARRANGEMENT

SCALE @ A1:	CHECKED:		APPROVED:
1:100	R.ATKINS		M.TICKLE
PROJECT No:	DESIGNED:	DRAWN:	DATE:
70085522	R.A.	R.B.	15-06-22

DRAWING No: 70085522-WSP-02-XX-DG-ME-0006 REV: P02

© WSP UK Ltd

File name: \\UK.WSPGROUP.COM\CENTRAL DATA\PROJECTS\70085XXX\70085522 - CADENT - GOULD STREET DETAILED DESIGN\03 WIP\ME MECHANICAL\02 DRAWINGS\01 BILLBROOK STREET\DG-ME-0002 IPMP LAYOUT\70085522-WSP-02-XX-DG-ME-0006_P02.DWG