



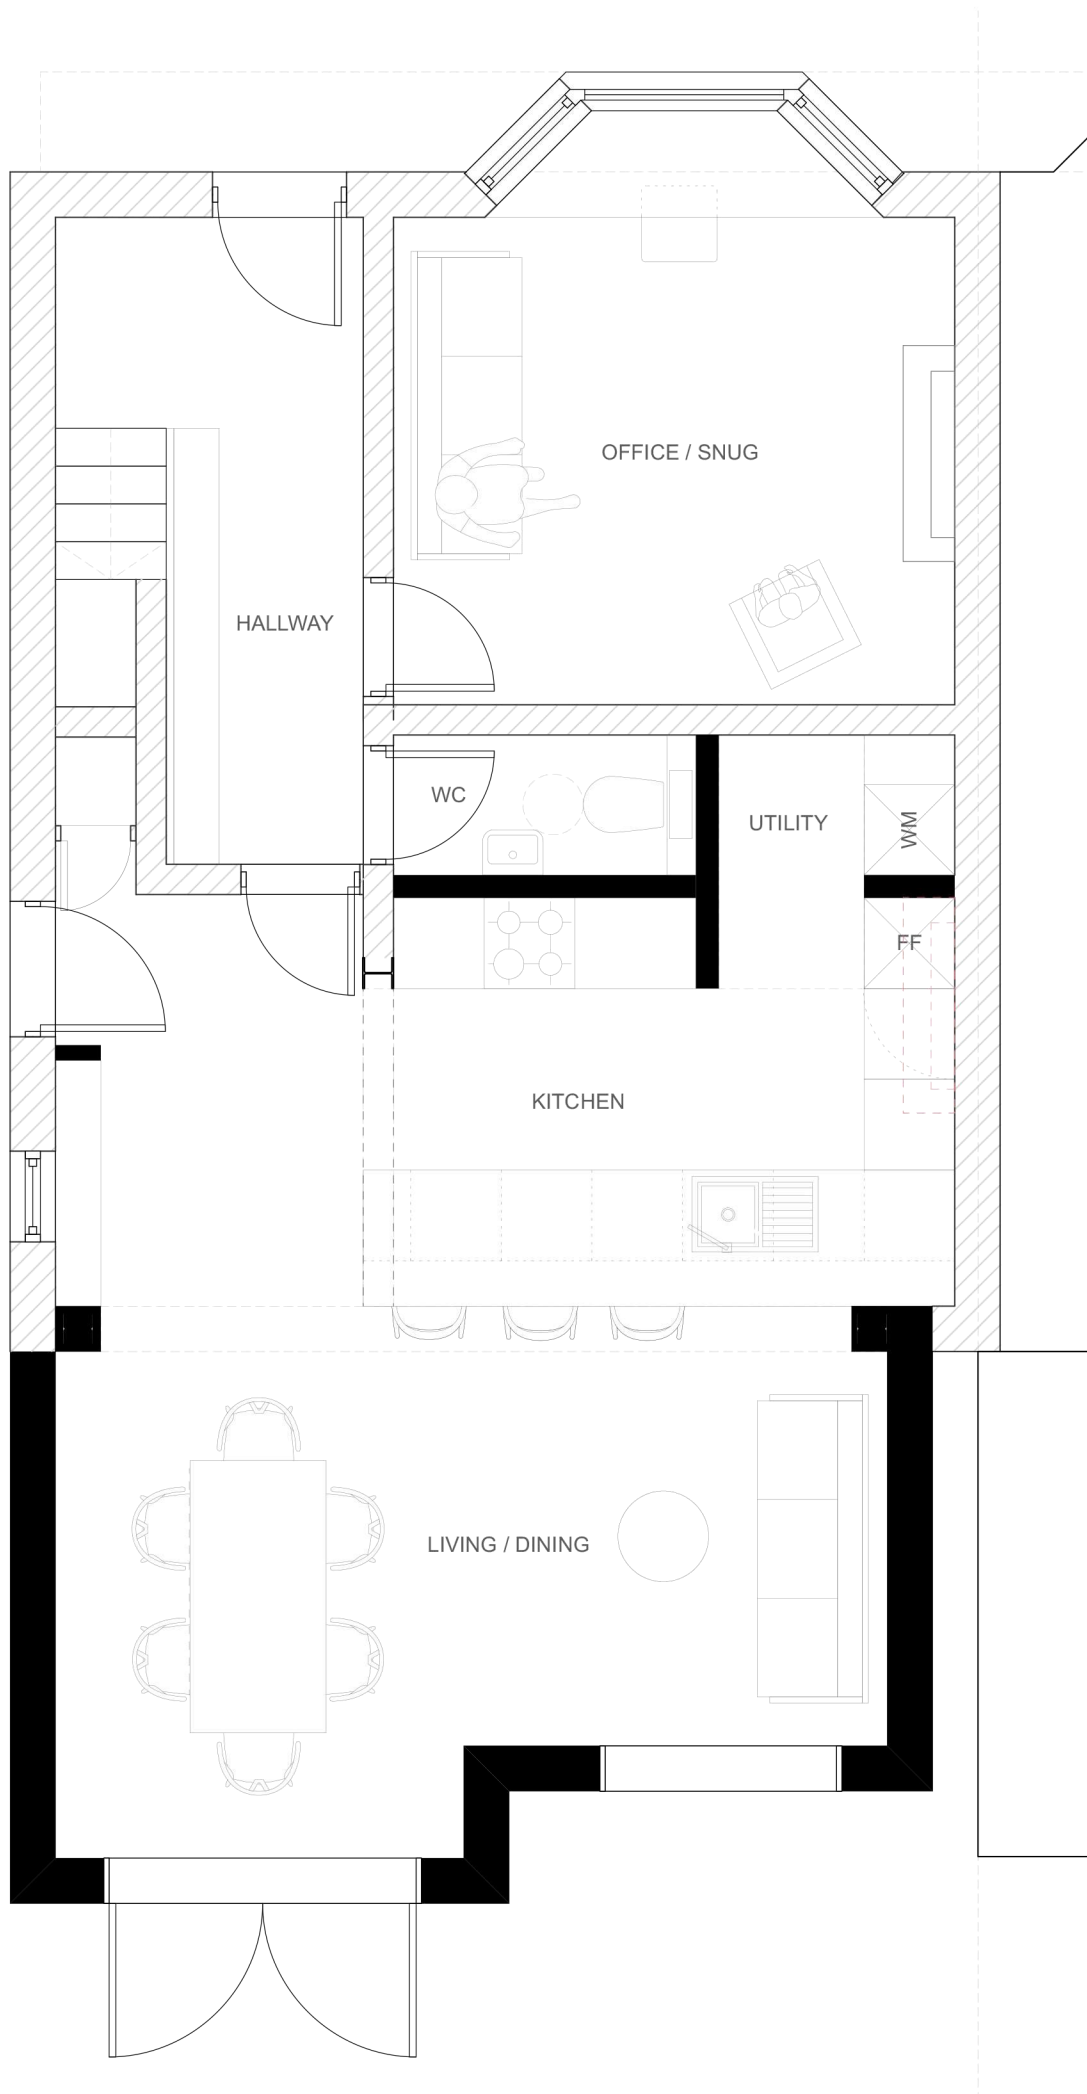

011.01 - Proposed Ground Floor Plan

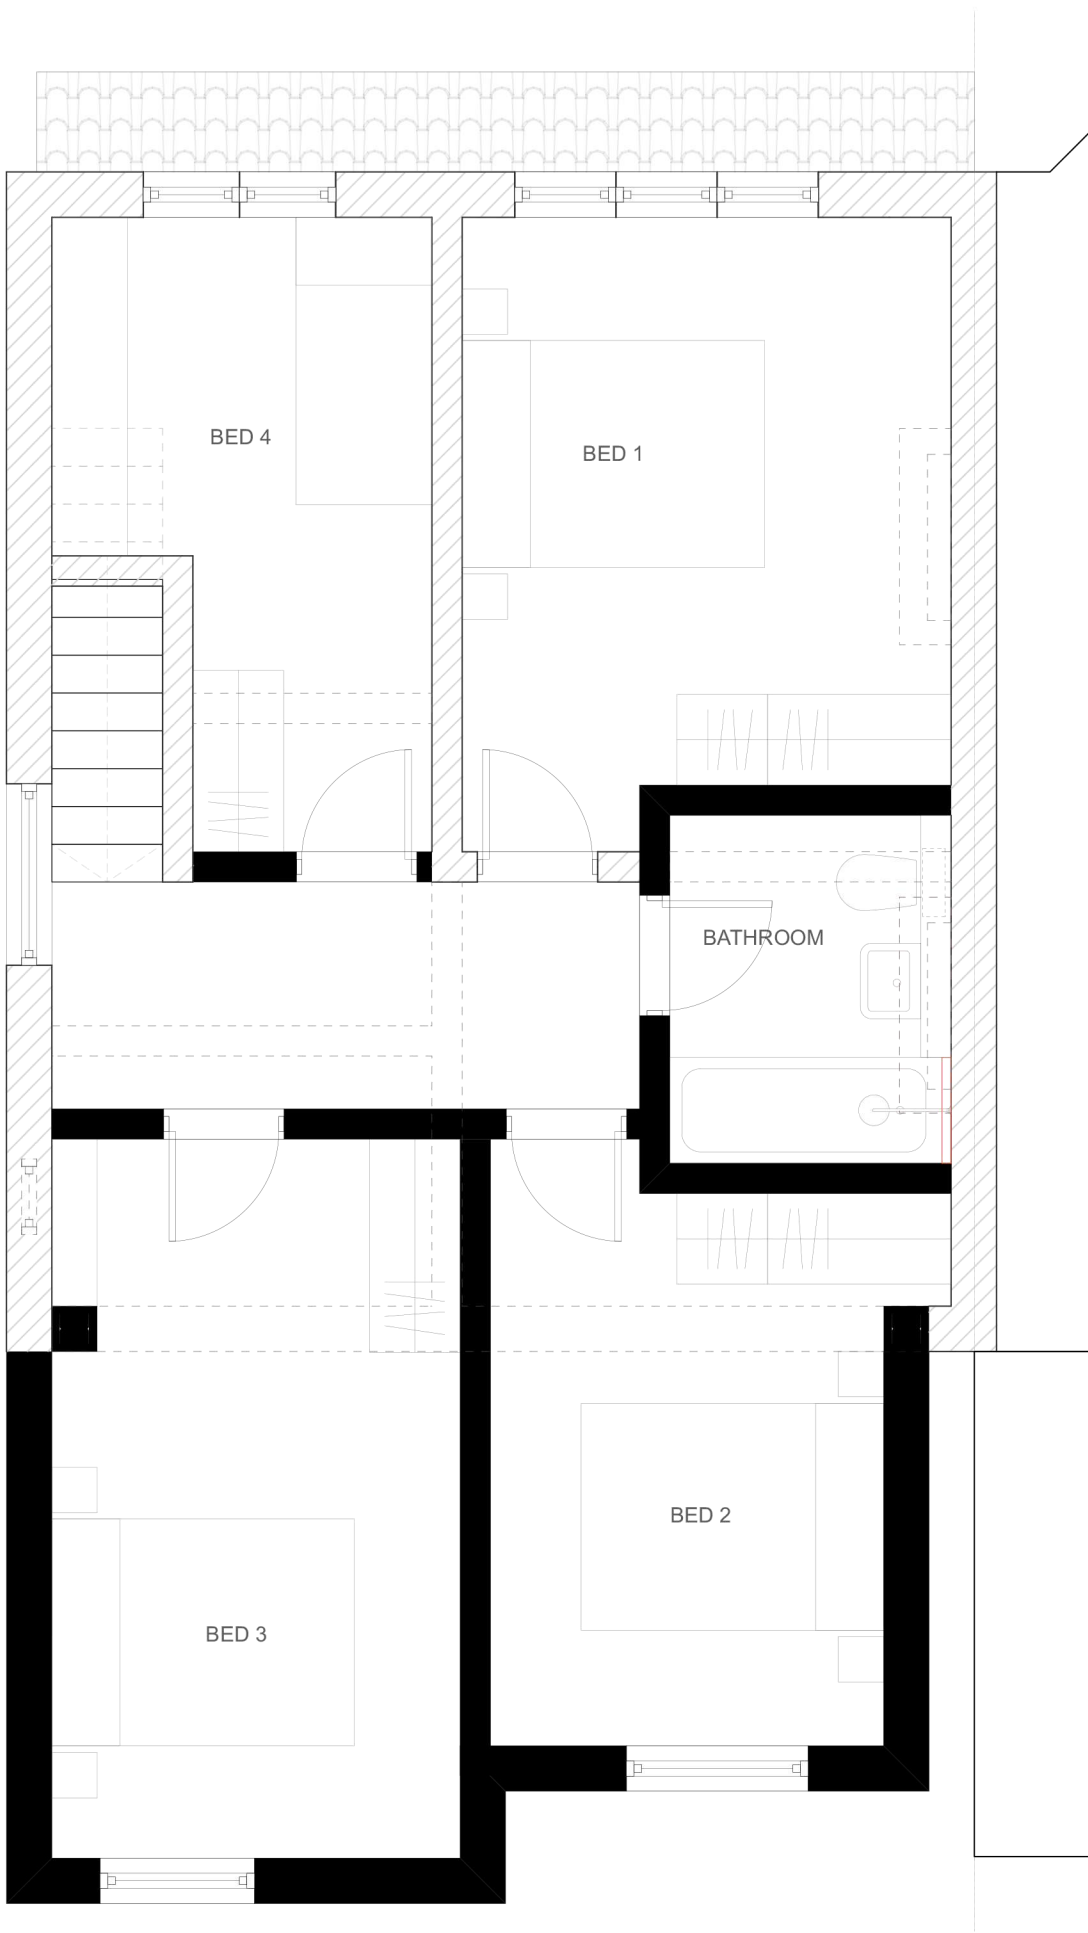

011.02 - Proposed First Floor Plan

REV:	DATE:	DESCRIPTION:
B	01/09/2025	Planning Ammendment


KEY:

-  Proposed walls
-  Existing walls
-  Demolition line

0 0.5 1 1.5 2 2.5m

1:50

N

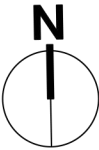

NOTES:

All dimensions in millimetres unless otherwise stated.

Drawn for planning purposes only. Not to be used for construction.

All dimensions and conditions are to be checked on site prior to preparing drawings or commencing any work.

P.011	B
STATUS : PLANNING	
43 AUSTIN DRIVE	
PROPOSED GROUND AND FIRST FLOOR PLAN	1:50 @ A3
	AH JUN '25