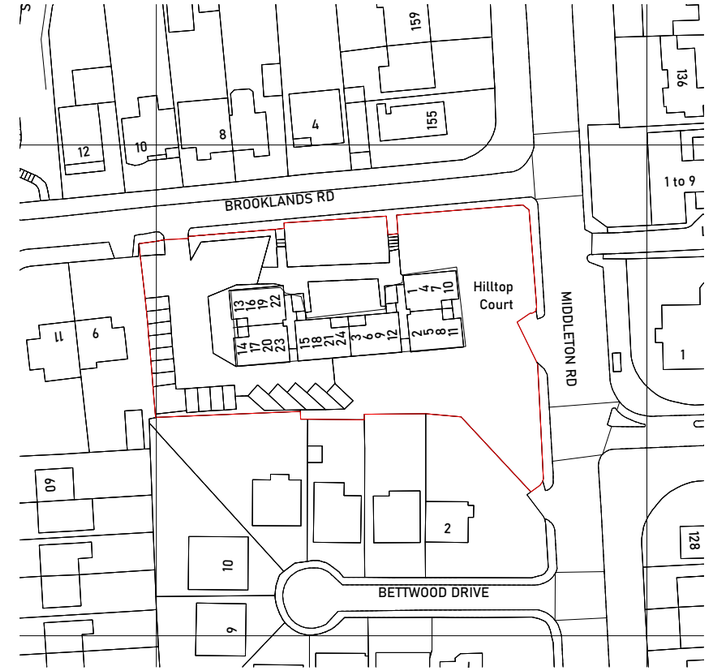

N

Location Plan

Scale 1:1250 @ A3

0 50m

Issued For
PLANNING

General Notes:

THIS DRAWING HAS BEEN PREPARED BY MICHAEL EALES ARCHITECTS AND THE DATA CONTAINED HEREIN MAY BE USED OR REPRODUCED ONLY WITH MICHAEL EALES ARCHITECTS' APPROVAL.

Rev.	Description	Date	Signed	Checked

A3 Scale	Date	Drawn by	Checked by
1:1250	16.05.25	EP	ME

Drawing Title
Location Plan

Project
Hilltop Court, Manchester
M8 4JH

ME ARCHITECTS
113 Fore Street, Hertford
Hertfordshire, SG14 1AS
T – 07764 496 345
E – info@me-architects.co.uk

Project no.	Drawing no.	Revision
24 / 264	001	00