


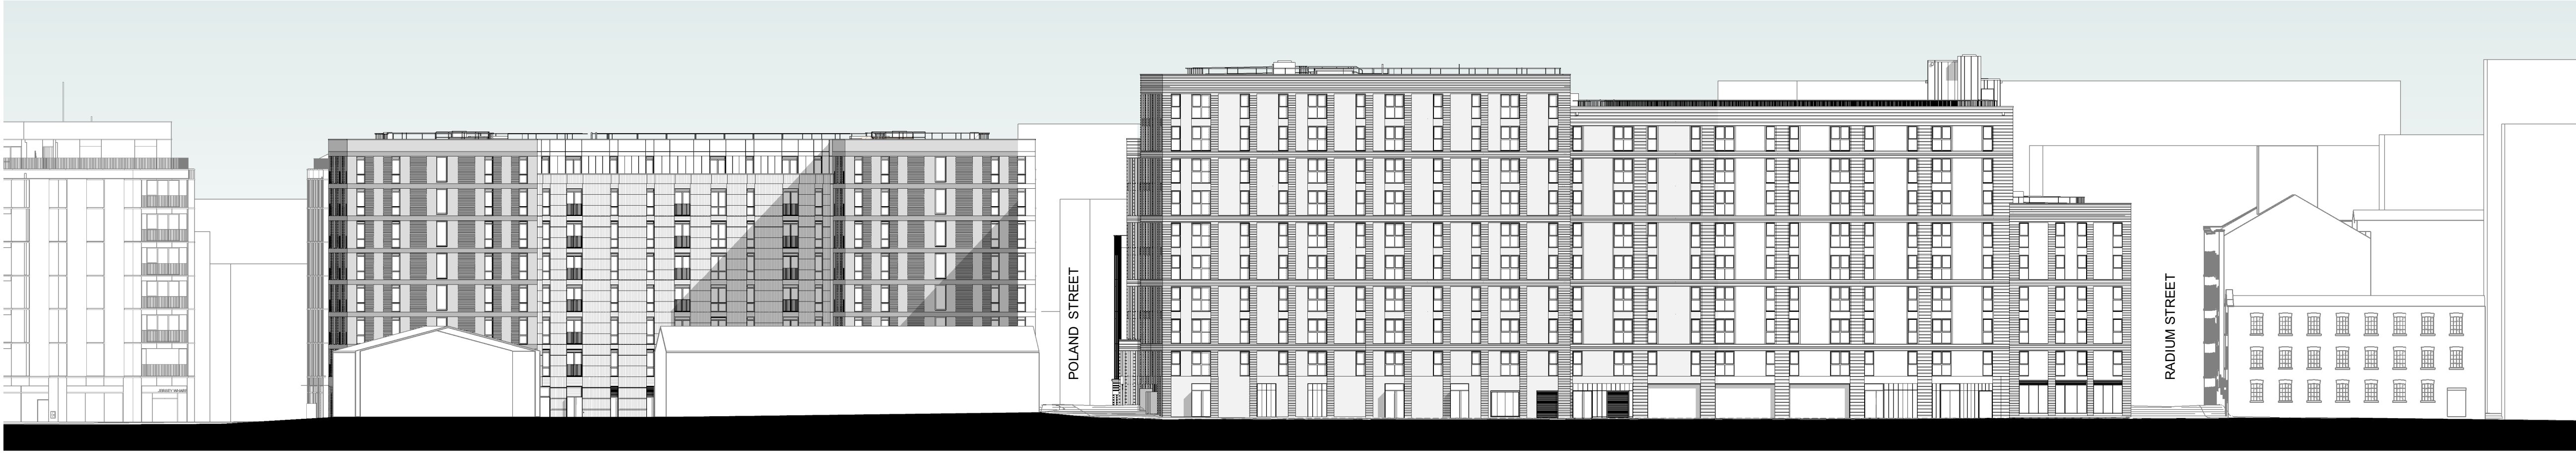

Context Elevation - Jersey Street
1 : 350



Context Elevation - Radium Street
1 : 350



Context Elevation - Naval Street
1 : 350



Context Elevation - Poland Street
1 : 350

The contractor is responsible for checking dimensions, tolerances and references. Any discrepancy to be verified with the Architect before proceeding with the works. Where an item is covered by drawings to different scales the larger scale drawing is to be worked to.


Do not scale drawing. Figured dimensions to be worked to in all cases.

Where products have been specified, PRP have reviewed applicable products available in the UK at the time of writing the specification. For the avoidance of doubt, product manufacturers and suppliers must confirm that each product is fit for its intended use and provide such evidence as may reasonably be requested to confirm performance, including, but not limited to, product test classification and interfaces with adjacent products.

Where the contractor wishes to propose alternative products, representative samples and a full technical appraisal should be submitted by the contractor to the employer demonstrating that their proposed alternative has equal or better performance. Any alternative products are subject to design team, building control, warranty provider and employer acceptance.

CDM REGULATIONS 2015. All current drawings and specifications for the project must be read in conjunction with the Designer's Hazard and Environment Assessment Record

All intellectual property rights reserved.

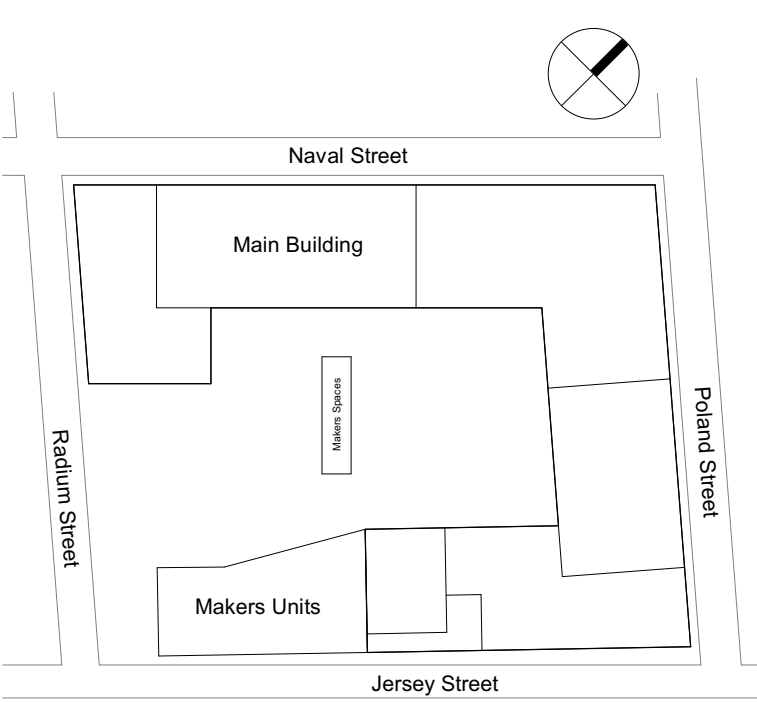

P02	09/10/25	General Update and Issued for Planning	AAB	SC
P01	12/08/25	First Issue	AAB	AW
Rev	Date	Description	Dwn	Ckd

EWC Project Reference - CN240010

Phoenix Ironworks - B100663-AC

Context Elevations

Project	Origin	Zone	Level	Type	Role	Number
PIW -	PRP -	ZZ -	ZZ -	D -	A -	0220003

Revision

P02 -

Status

PRELIMINARY

Drawn	AAB	Checked	SC	Date	08/07/25	Scale	@ A1 1 : 350
-------	-----	---------	----	------	----------	-------	--------------

PRP

prp-co.uk
Manchester
0161 242 8950