




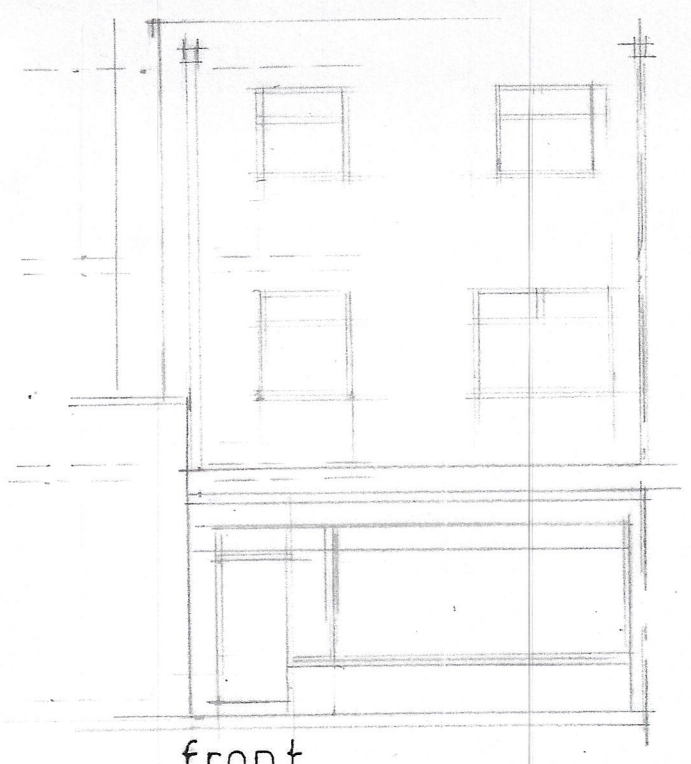


front

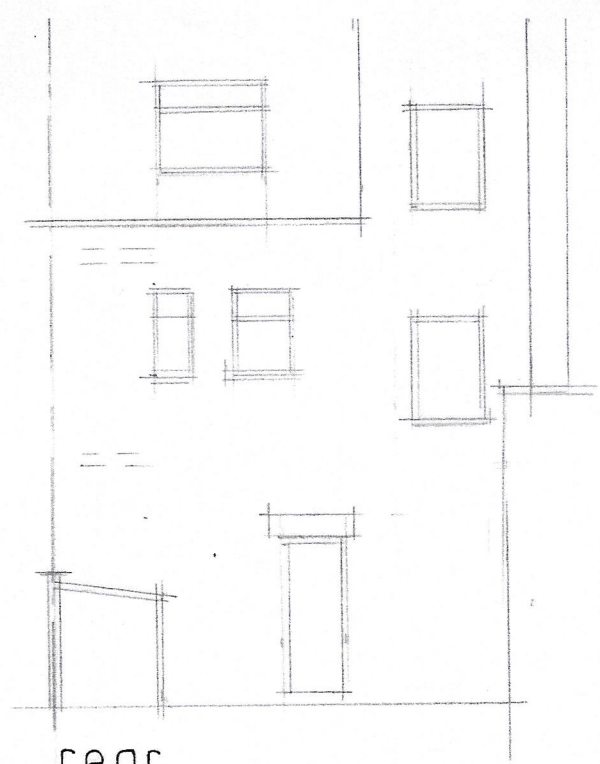


rear

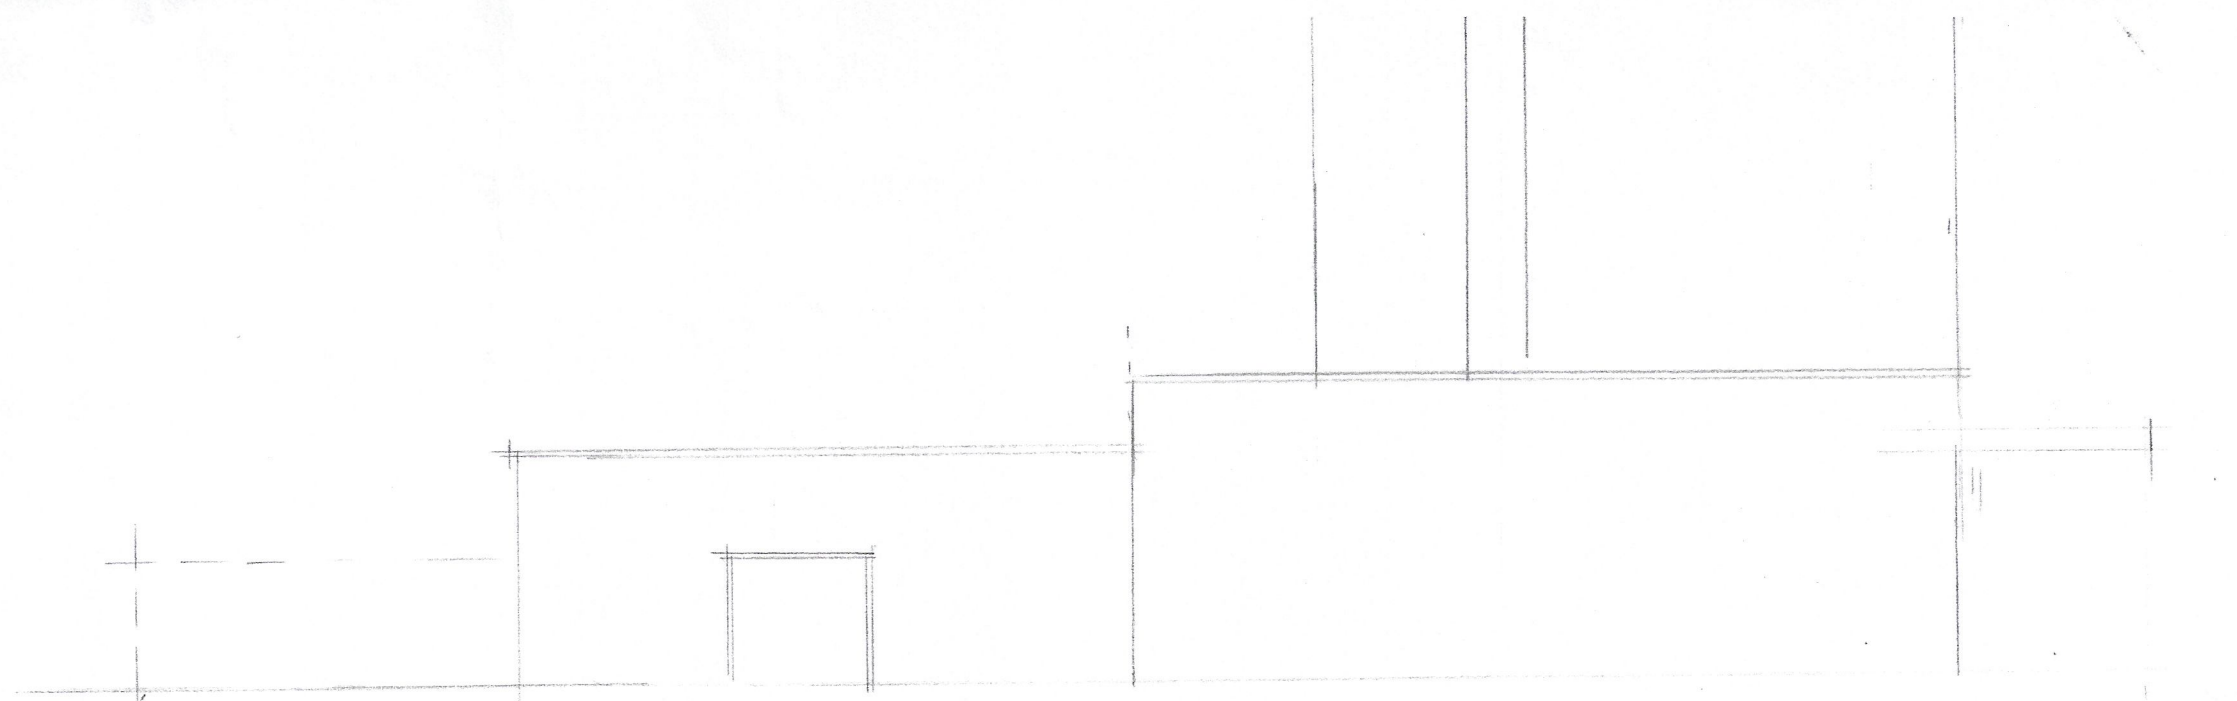


side

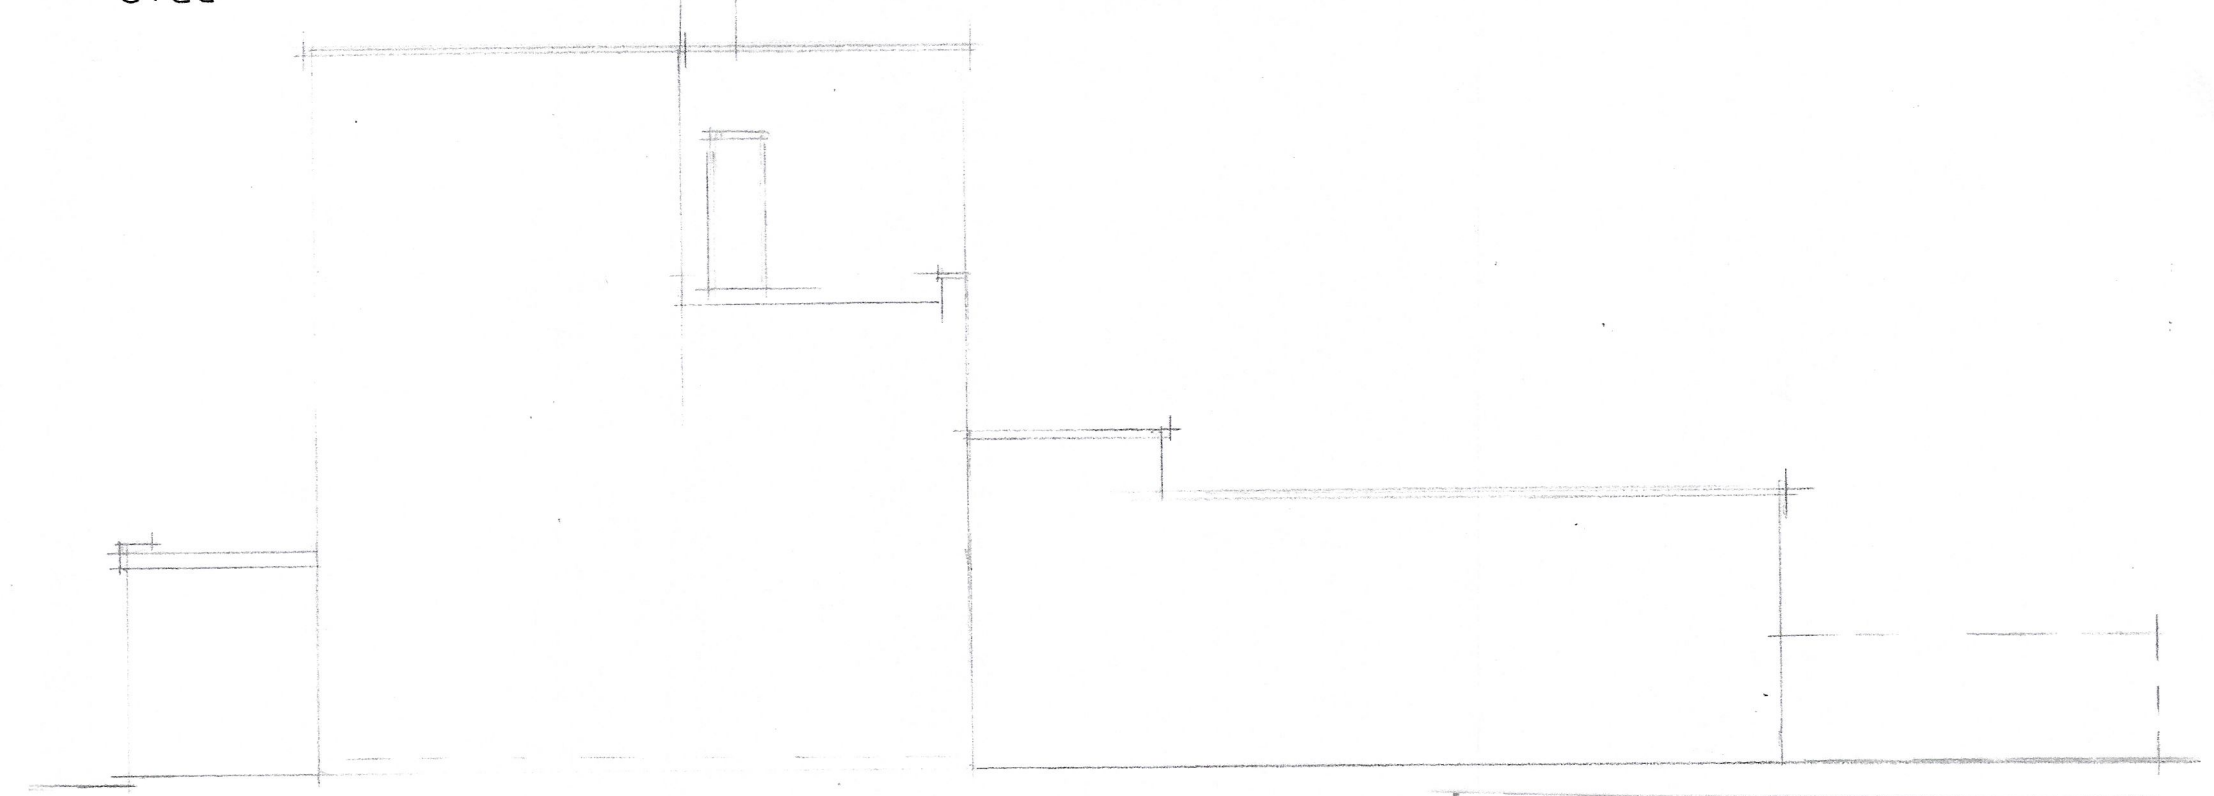


side

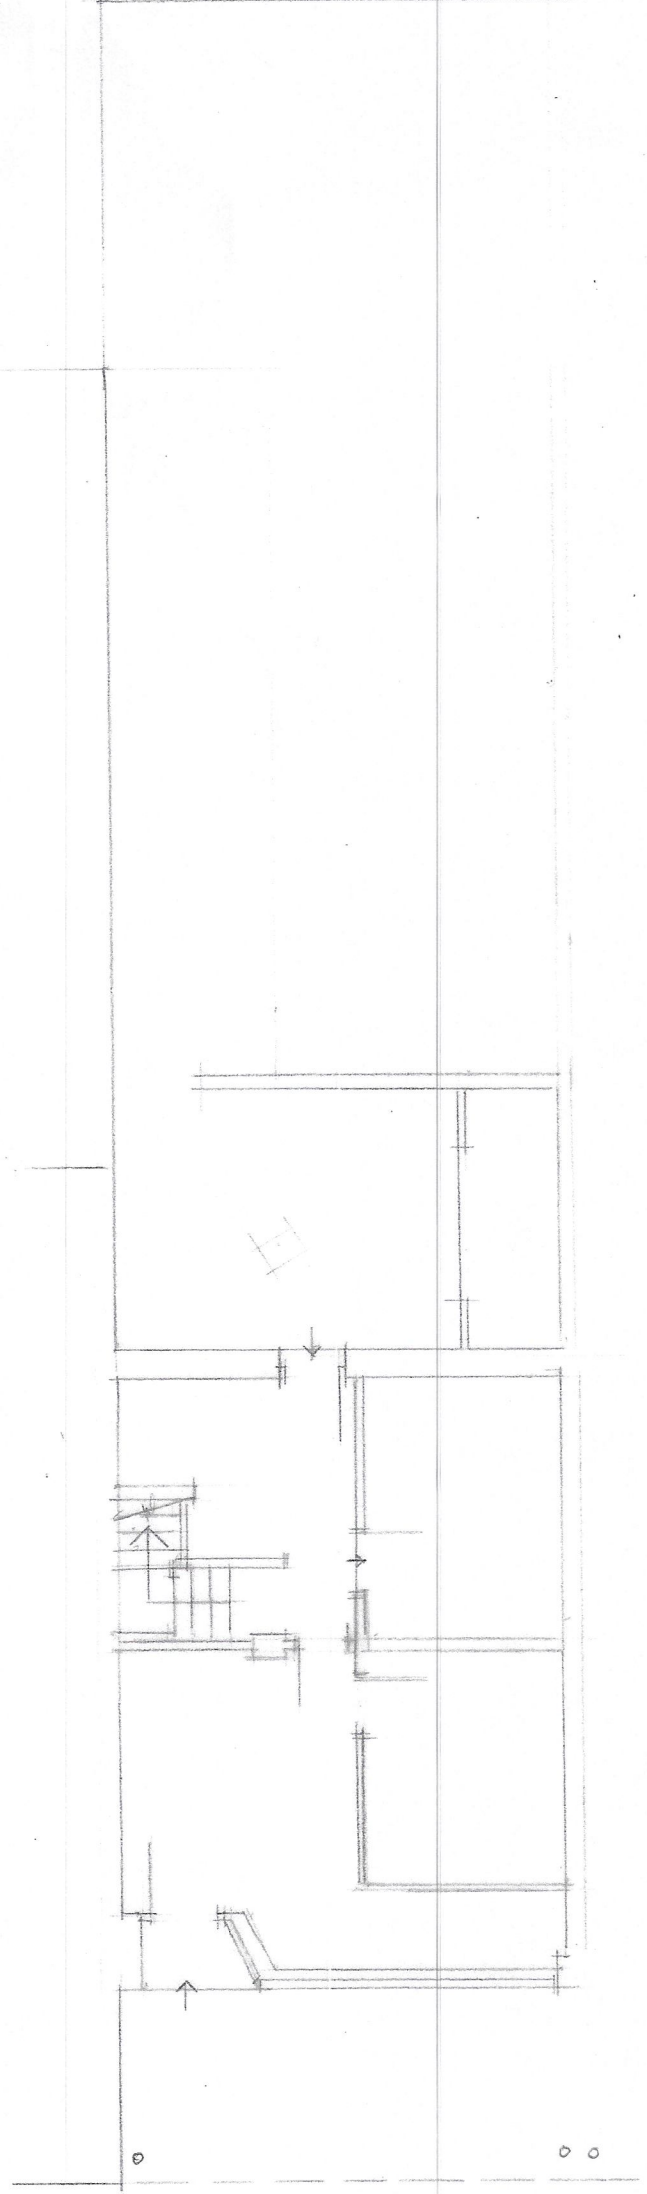

GROUND

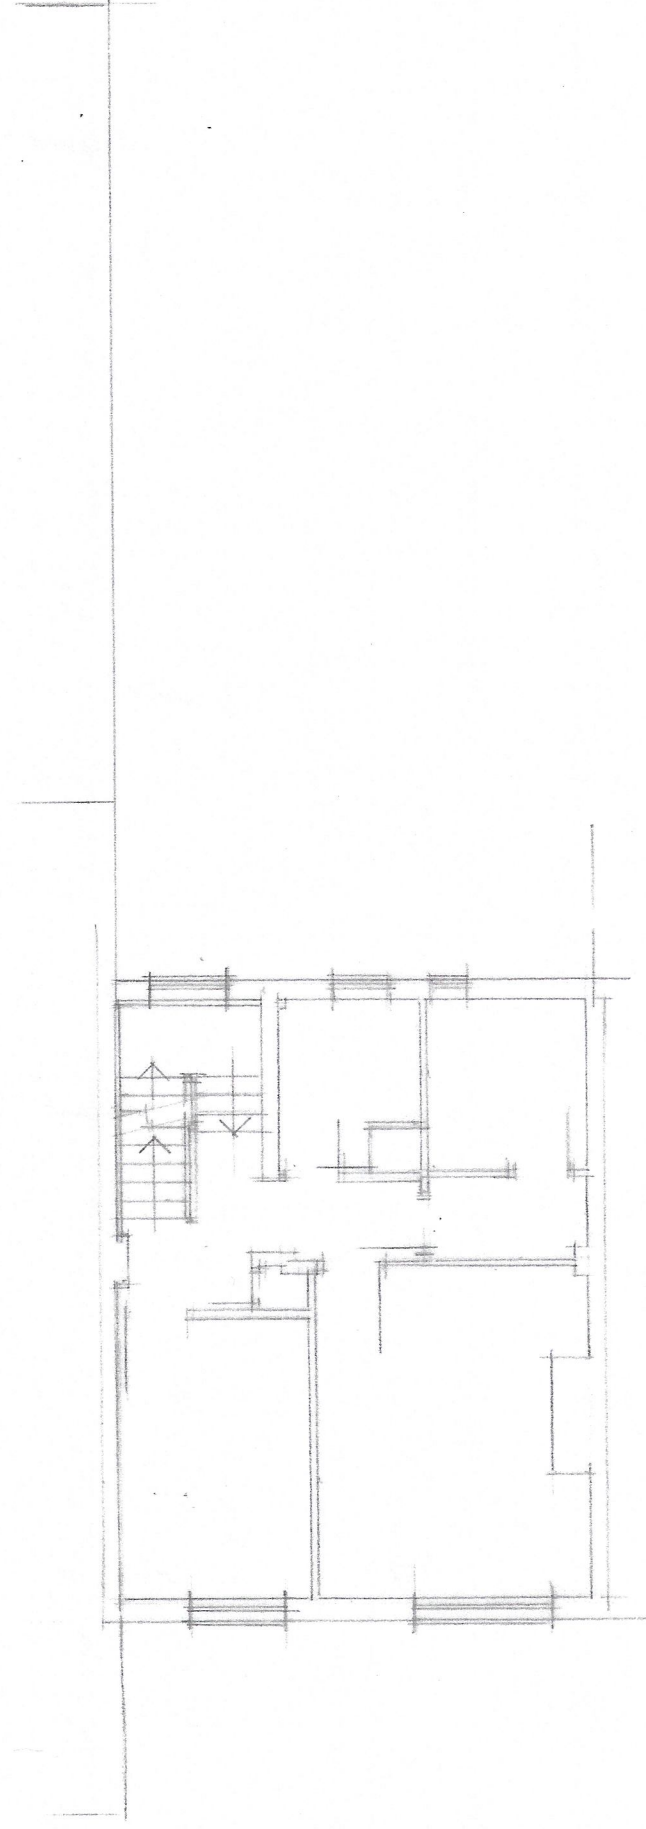

FIRST

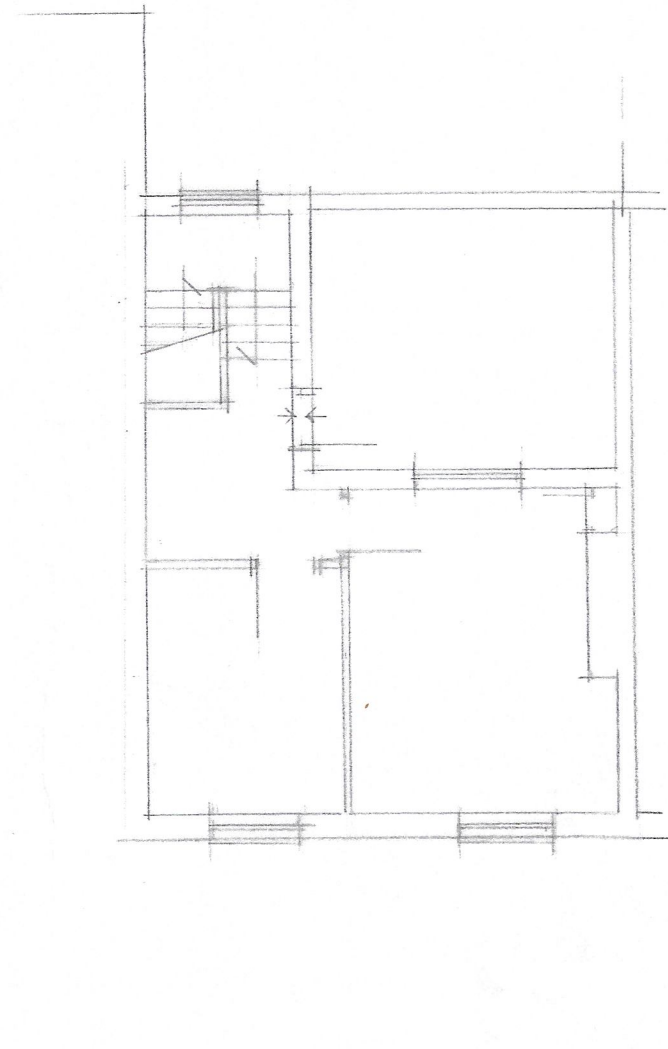

SECOND

CLIENT								
WA PROPERTIES LTD 102A NORTHMOOR ROAD MANCHESTER M12 5RS								
SITE ADDRESS								
210 HOLLYHEDGE ROAD MANCHESTER M22 4QN								
DRAWING TITLE								
PROPOSED 2 ^{NO} FLATS PLANS & ELEVATIONS AS EXISTING								
HOLBOROW + ORMESHER LIMITED								
architectural & interior design								
COMPANY ADDRESS: 15 OVERTON CLOSE MIDDLEWICH CHESHIRE CW10 0PZ								
PHONE: 07770 834939								
ISSUE	ORIGINAL	1	2	3	4	5	6	7
REVISION								
DATE								
DRAWN								
CHECKED								
APPROVED								
SCALE	1:100 at A2							
DRAWING NUMBER	2388/25/01							