



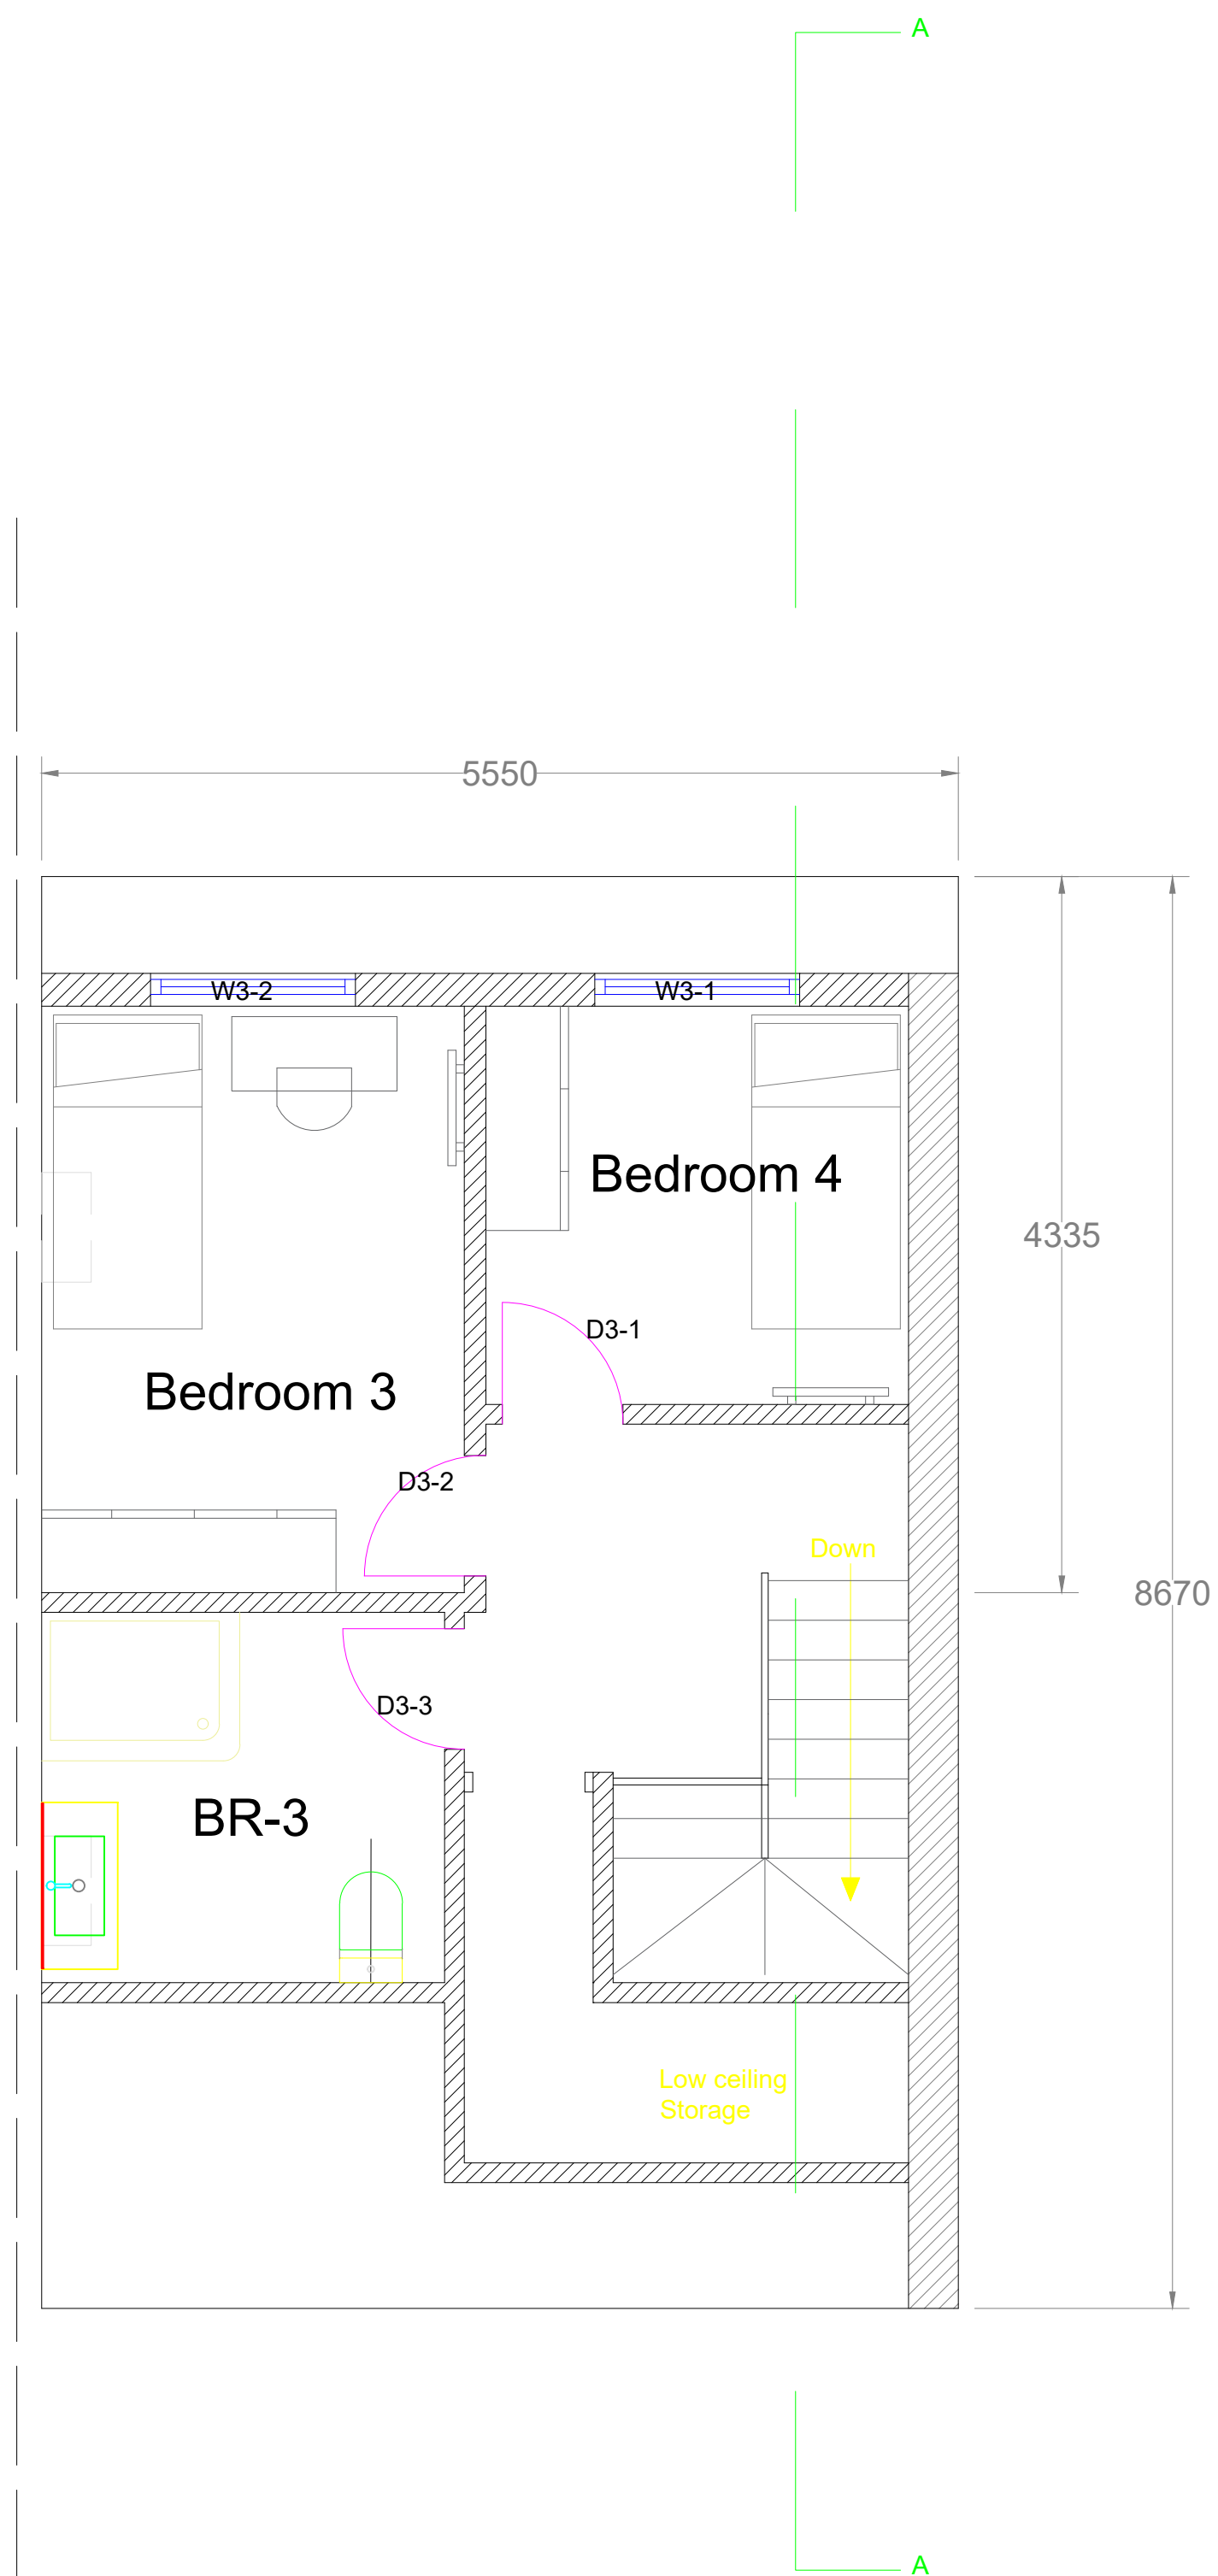

(Head clearance:
2.66m)

Proposed Loft Plan

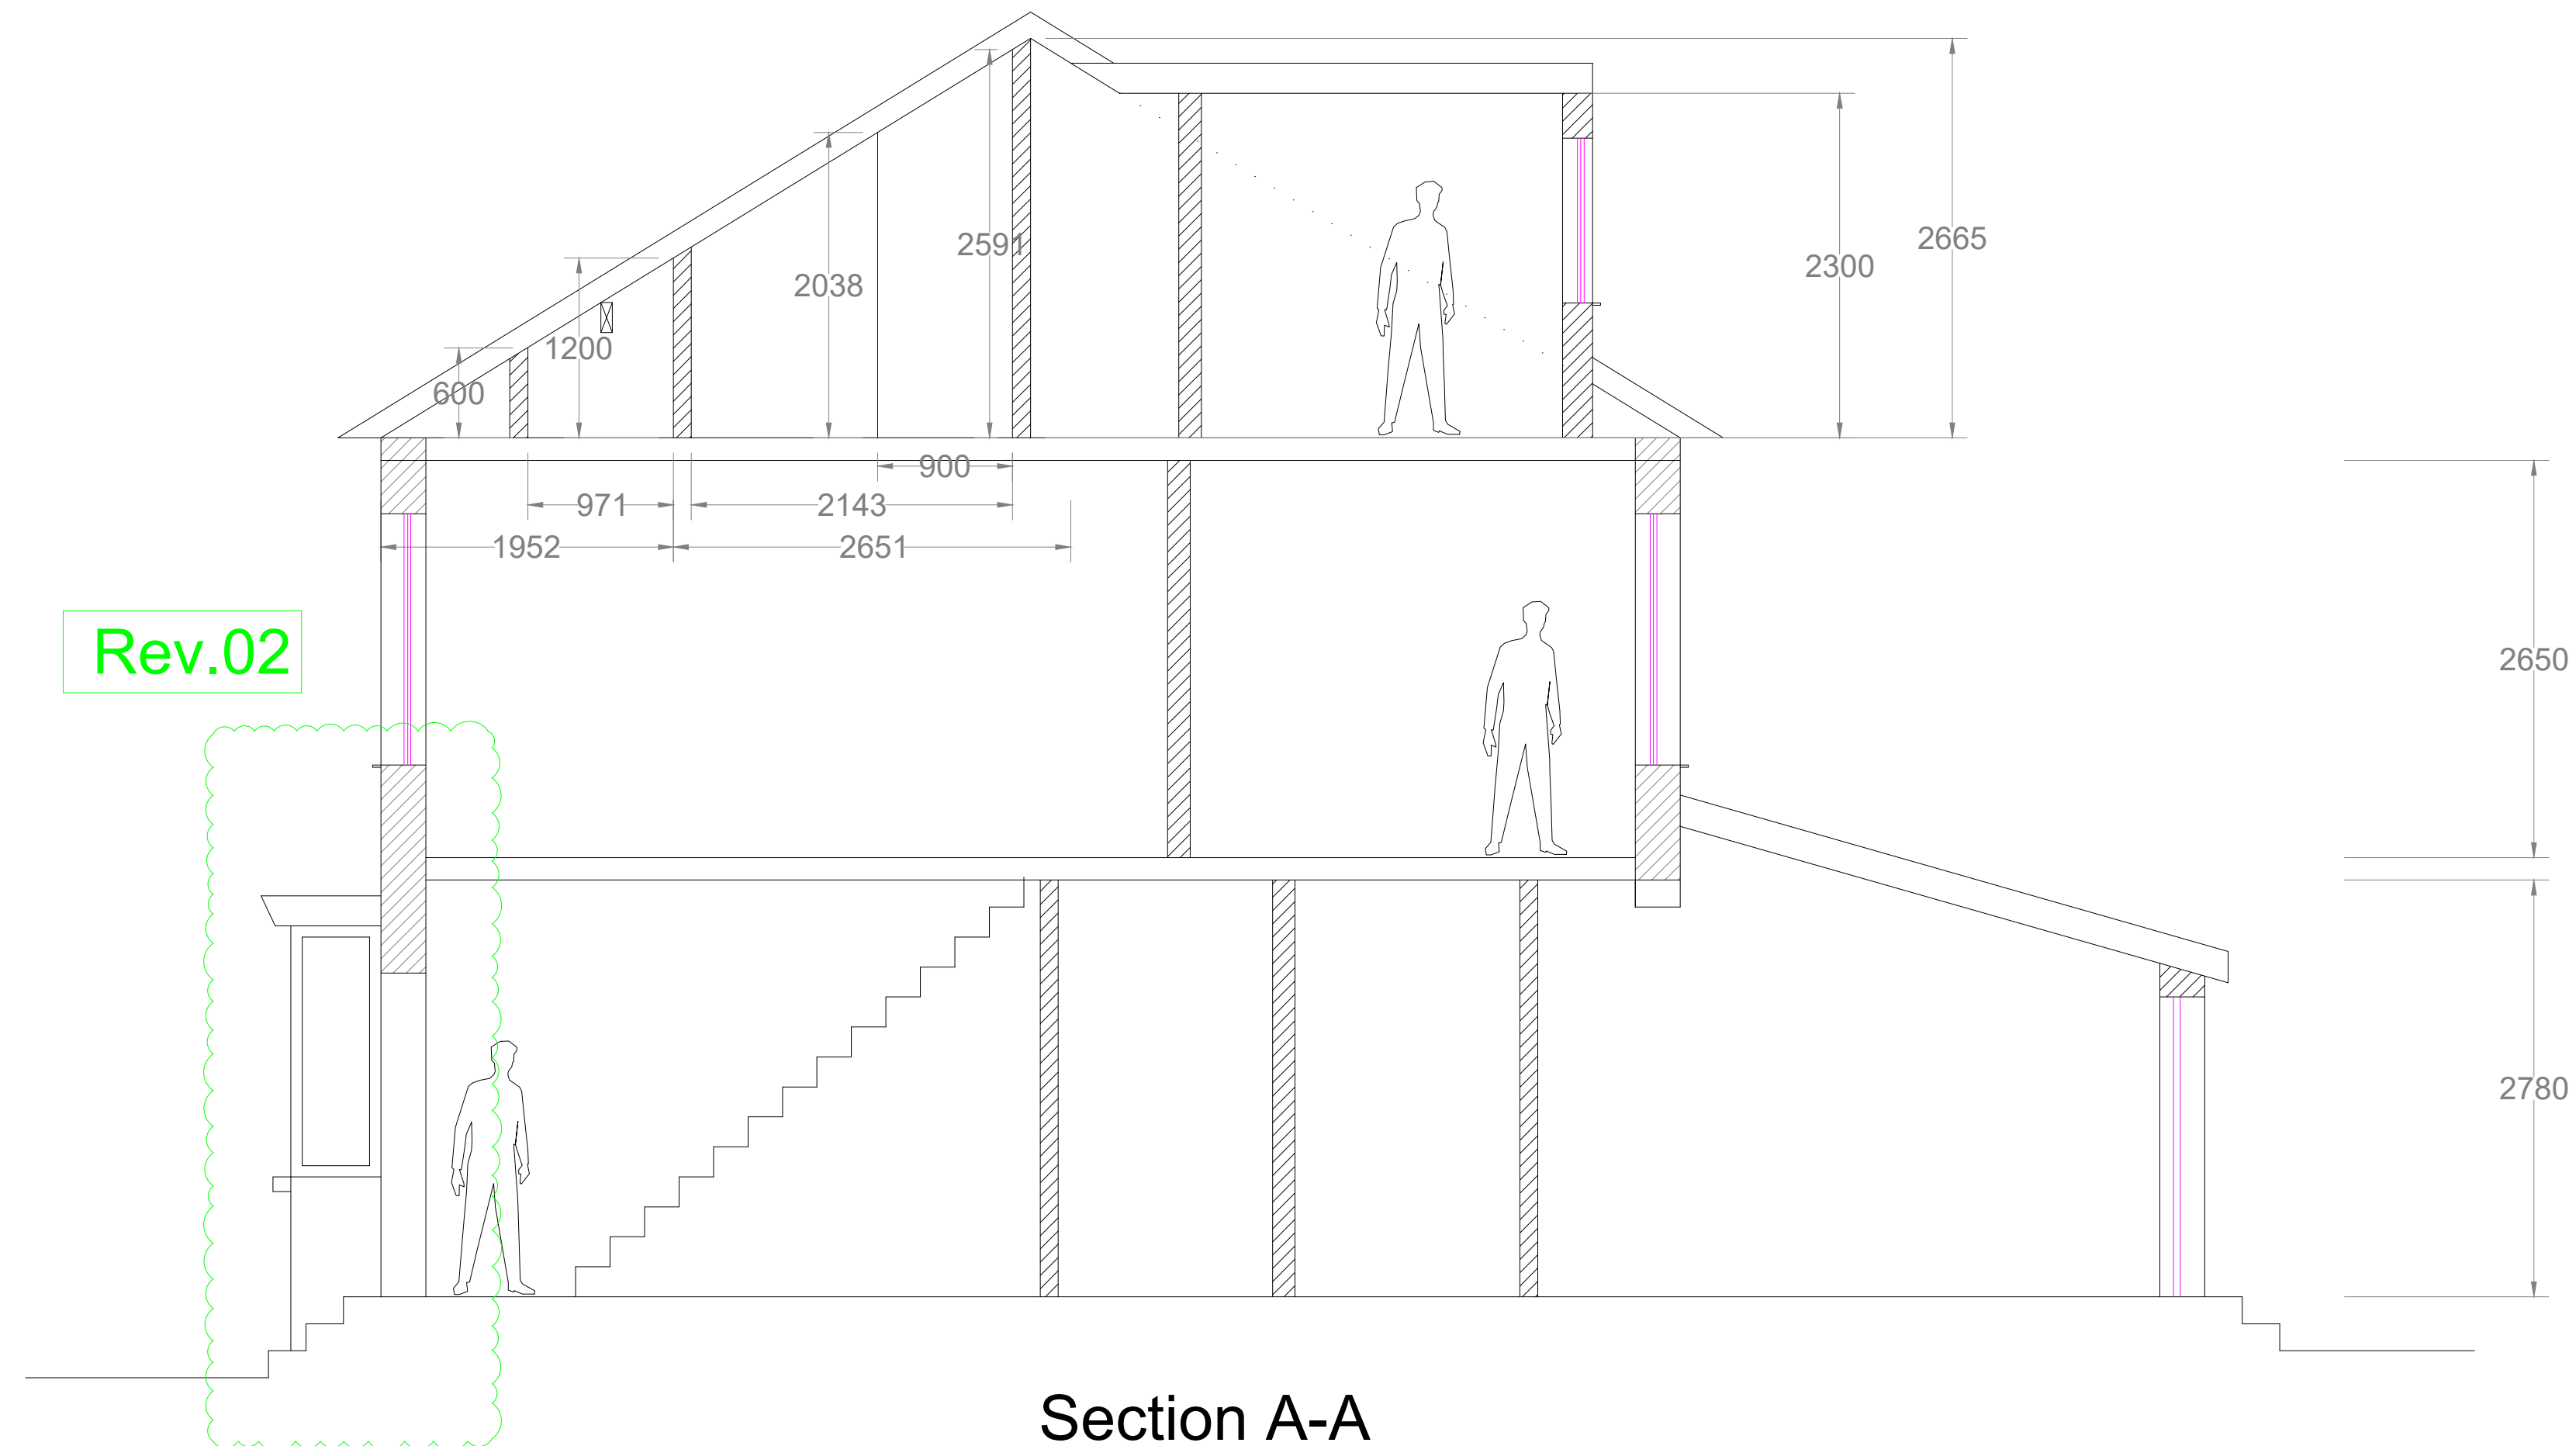

KEY PLAN:



LEGEND:

- Boundary under application site
- Steel Beam
- Dry wall (Gypson)
- 16" partition wall
- Wall single brick
- Wall double brick
- Wooden door
- uPVC door

Project Title:

**PROPOSED EXTENSION &
INTERNAL ALTERATION
FOR 15 ALBANY AVE.,
M11 1HQ**

Drawing Title:

**PROPOSED LOFT
CONVERSION**

Dwg #
005

Rev.
02

Scale
1/50

Paper
A1

Unit
MM

Contractor:



QUICK AND PRECISE FOR CONSTRUCTION
(DESIGN DEPARTMENT)
Mobile: 07542524969
Email: amro@quickandprecise.co.uk

Client:

Mr & Mrs. AbdulAziz

Email: