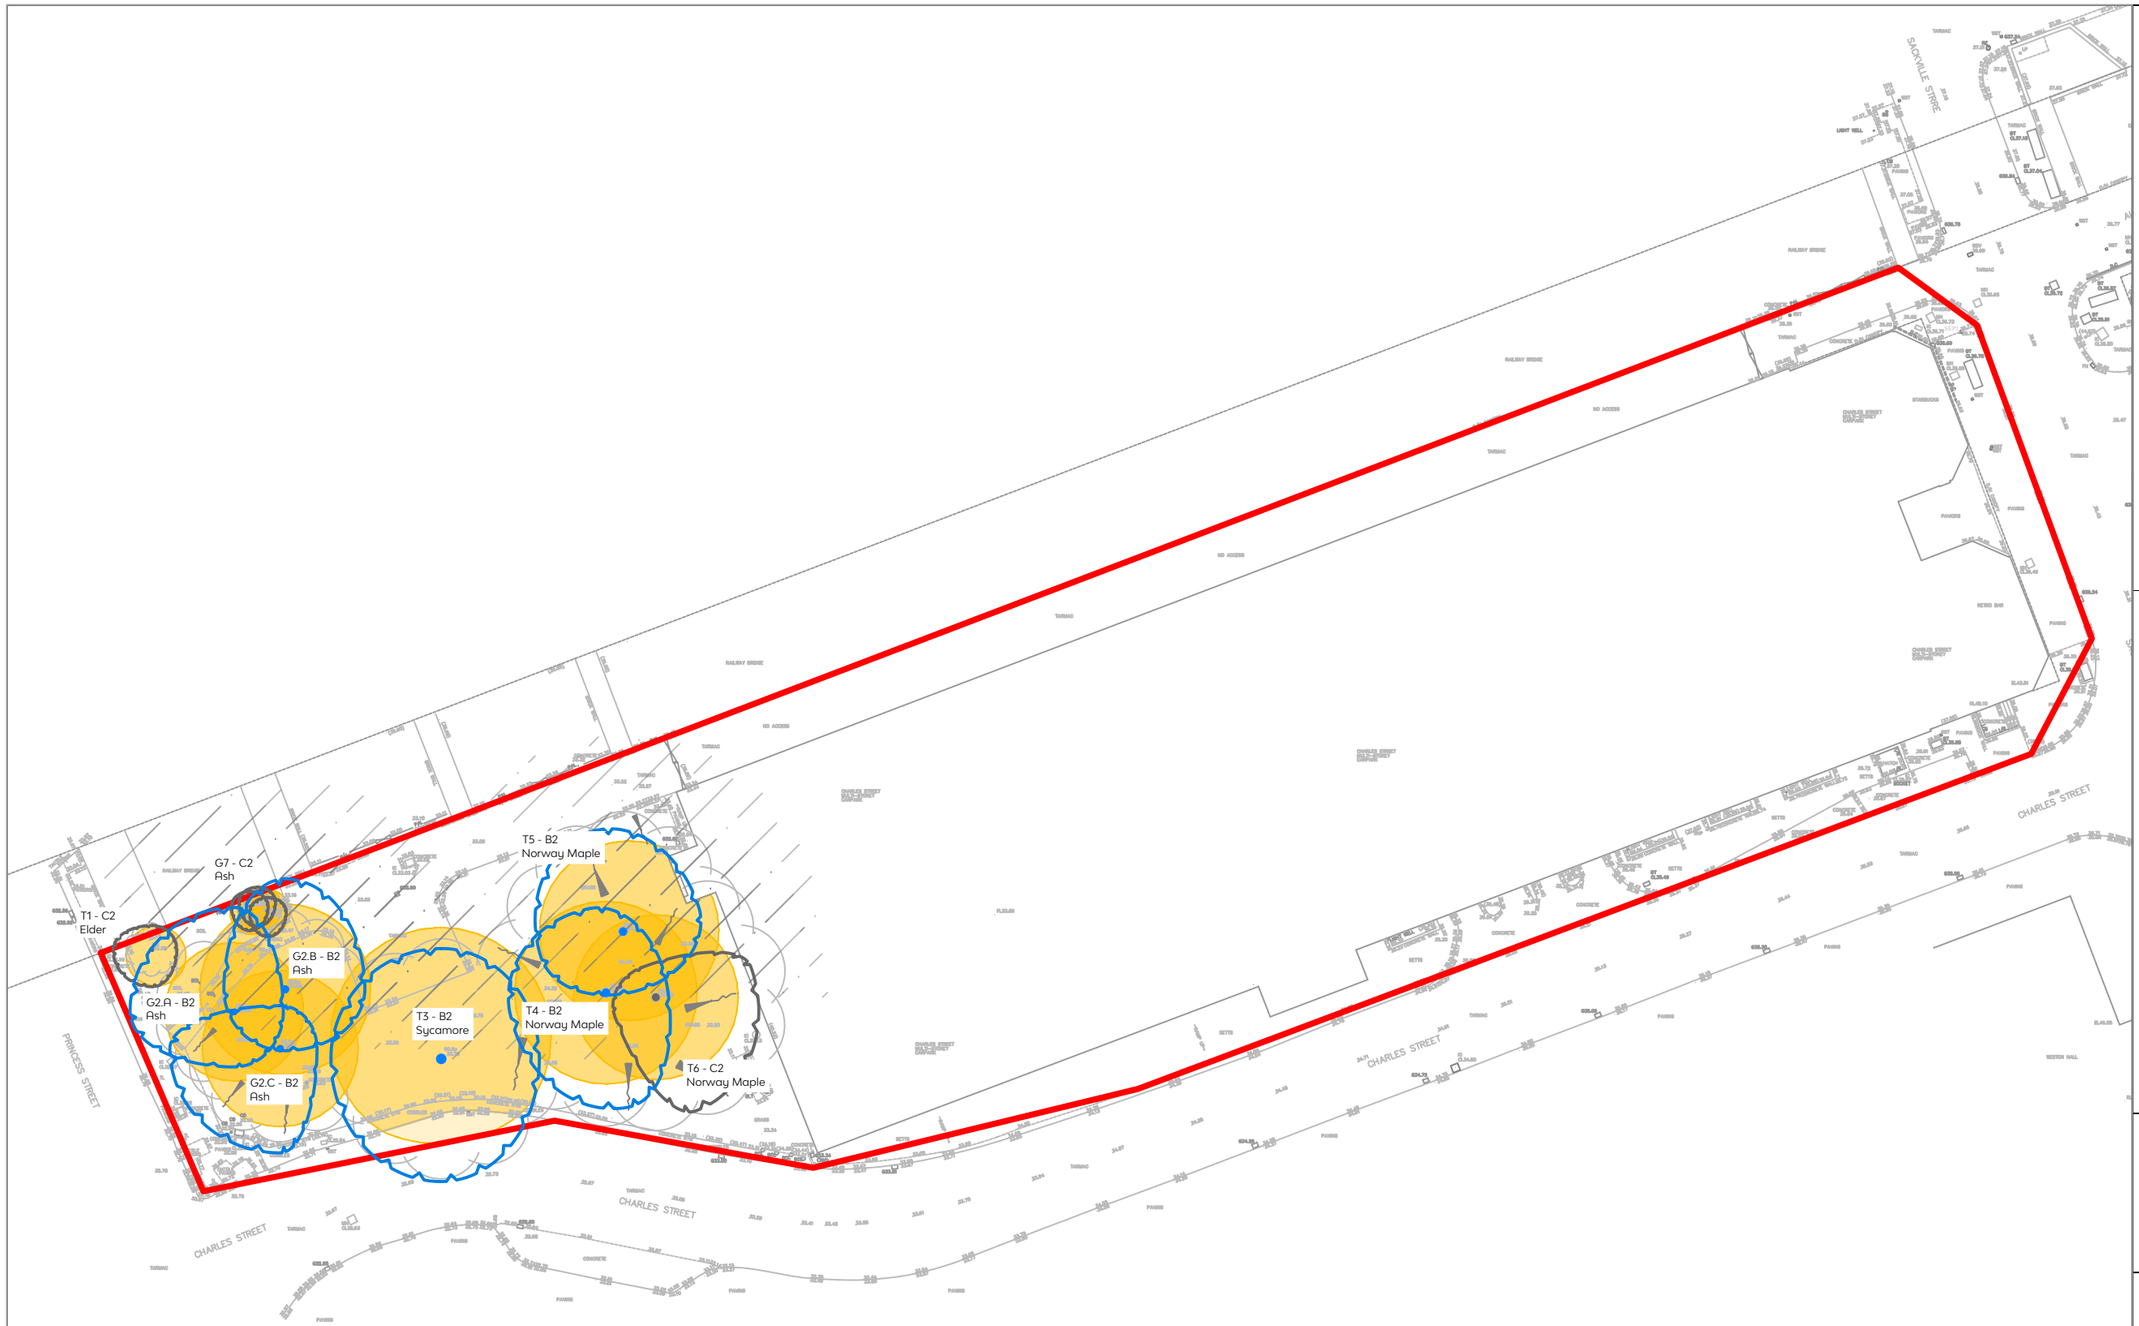

Survey Boundary

Category B - Trees of Moderate Quality and Value

Category C - Trees of Low Quality and Value

Root Protection Areas

Tree Shading Constraints

*Denotes trees and groups not identified on topographical survey. Locations approximated using measurements taken on site.

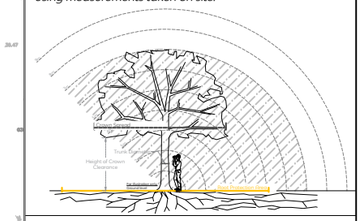

Rev	Description	Date
-	-	-

Tyler Grange

Head Office: 97 Icknield Street, Hockley, Birmingham, B18 6RU

E:info@tylergrange.co.uk
W: www.tylergrange.co.uk

Project title
MSCP, Manchester

Drawing title
Tree Constraints Plan (full site)

Scale 1:500 @ A3
Date 17.07.2024
Drawn BV
Checked WS

Drawing number
14667_P12

Revision
-

0 20m

North

This document should not be relied on or used in circumstances other than those for which it was prepared and for which Tyler Grange was appointed.

Tyler Grange accepts no responsibility for this document to any other party other than the person by whom it was appointed.

Tyler Grange Group Limited
Copyright © Tyler Grange Group Limited 2024