nc architecture

PROJECT
Red Lion Street

SITE ADDRESS
Red Lion Street, Northern Quarter

POSTCODE
M4 1PB

DRAWING
No.2 Union Street - Street Elevation

PROJECT NO.
10522

SCALE
1:100

DWG NO.
P-919

REV NO.
P02

DRAWN BY
ASN

CHECKED BY
NSC

SHEET SIZE
A1

PLANNING

REV	DESCRIPTION	INIT.	CHK.	DATE
18	First Issue	ED	ED	22.07.25
19	For Planning	ED	ED	22.07.25
20	Revised as per MCC notes	ASN	NSC	30.07.25

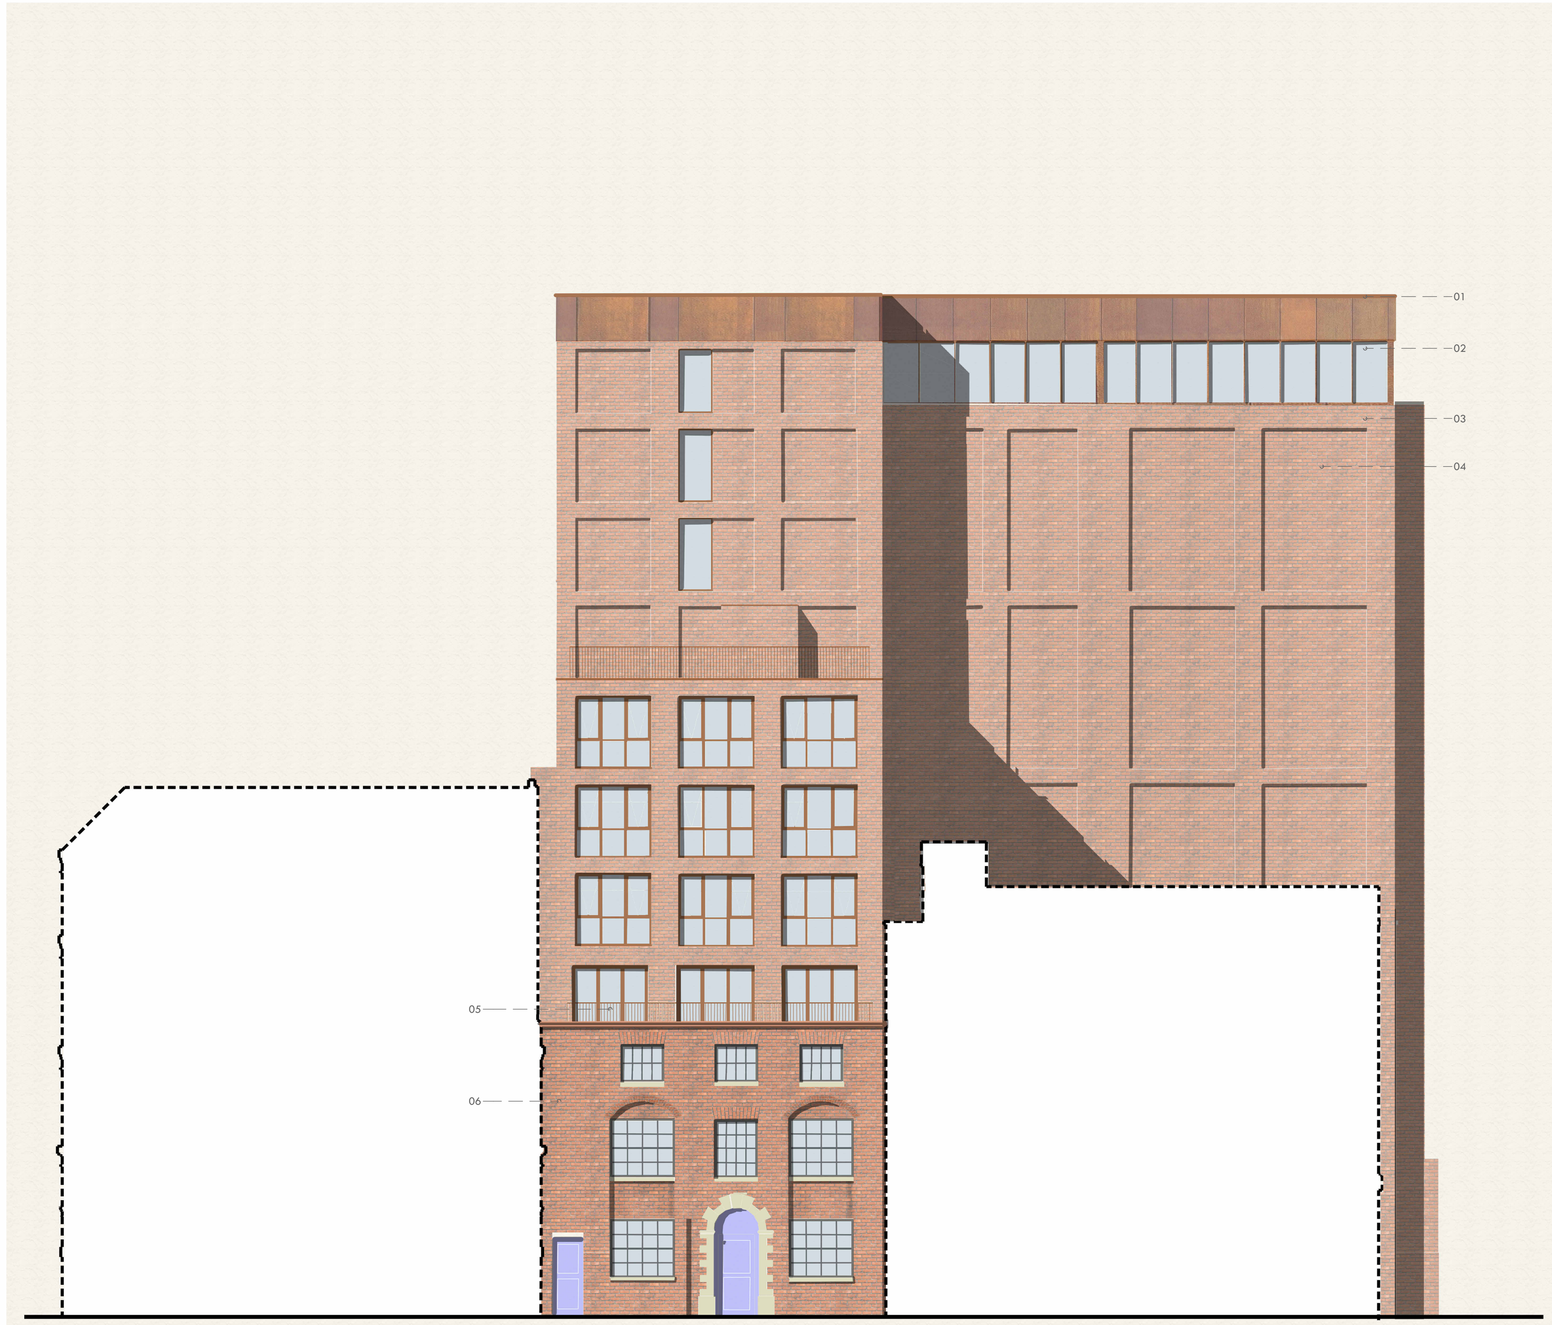

KEY

01	coreten cladding panels
02	window frames coated to match coreten finish
03	red brickwork
04	recessed red brickwork
05	balustrade with coreten finish
06	for details refer to drawing: P-920

No.2 Union Street - Street Elevation
1:100

2 m 0 1 2 3 4

nc architecture
The Island, St. Ann's Parade,
Wilmslow, Cheshire SK9 1HG

T: 01625 536 767
E: info@ncarchitecture.com
W: www.ncarchitecture.com

RIBA Chartered Practice
arb Architects Registration Board

NOTES: All works are to be undertaken in accordance with the Building Regulations, and the current British Standards. All proprietary materials and products are to be used and installed in strict accordance with the manufacturer's recommendations. Figured dimensions to be followed in preference to scaled. All dimensions to be checked on site, in the event of any discrepancy refer to the Architect. This drawings remains the copyright of the Architect and may not be copied in whole or in part without prior written consent.
© Collins Holdings Group Ltd, t/a NC Architecture.