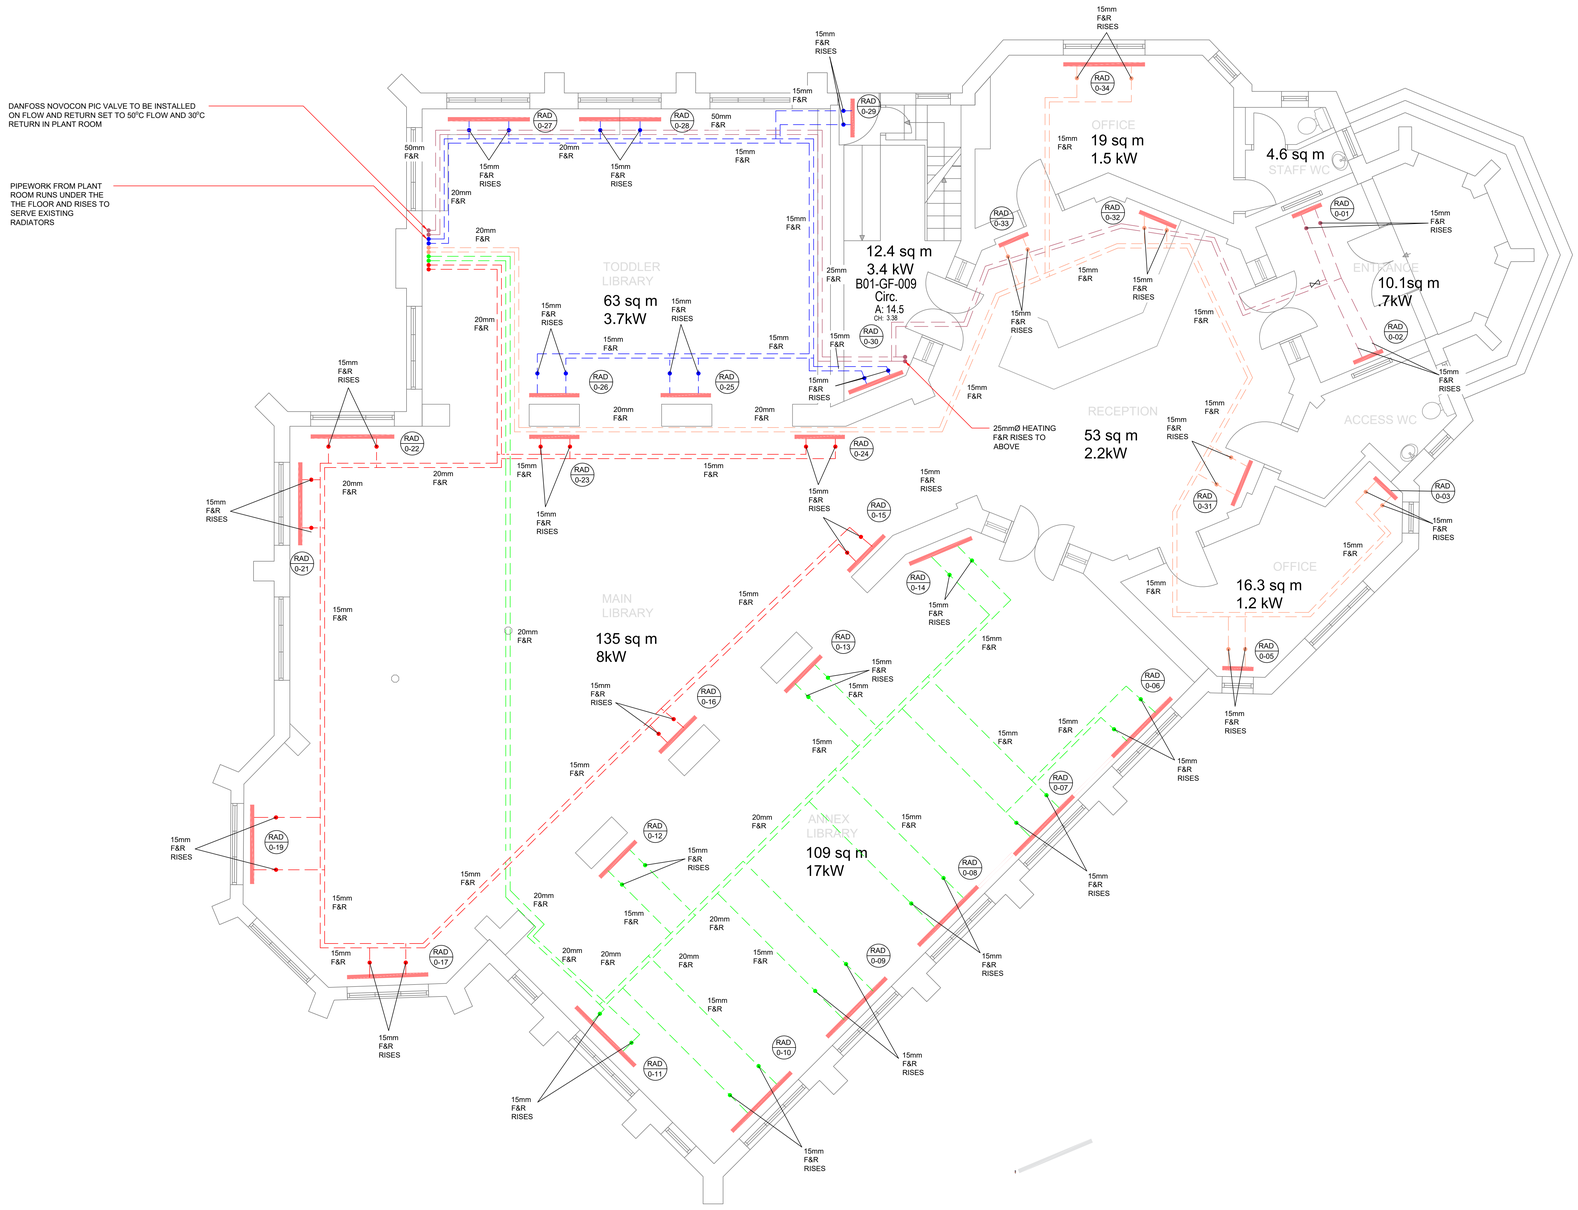


LEGEND

- RAD 0-00 — RADIATOR REFERENCE NUMBER
- PROPOSED PIPE CONNECTOR
- PROPOSED RADIATOR
- PROPOSED HEATING CIRCUIT No 1
- PROPOSED HEATING CIRCUIT No 2
- PROPOSED HEATING CIRCUIT No 3
- PROPOSED HEATING CIRCUIT No 4
- PROPOSED HEATING CIRCUIT No 5
- PICV

Rev	Description	By	Chk	App	Date
P3	ADDED HEATING CIRCUITS TO LEGEND	TS	RS	RS	21/07/25
P2	AMENDED HEAT LOSS	TS	RS	RS	07/07/25

DO NOT SCALE OFF THIS DRAWING. ALL DIMENSIONS SHALL BE VERIFIED ON SITE.

Client
AP MITCHELL

Project
DIDSBURY LIBRARY
DIDSBURY
MANCHESTER

Title
PROPOSED
GROUND FLOOR
LTHW HEATING

BRENG
low carbon, energy efficient solutions

Drawn By	Checked By	Approved By	Date
TS	RS	DH	MAR 25
Scale	Drawing Number		Revision
1:50 @ A0	M5601		P3

PRELIMINARY

copyright © BREng Hull Limited