

THIS DRAWING IS NOT A WORKING DRAWING FOR INSTALLATION. WORKING DRAWINGS MUST BE PREPARED BY THE INSTALLATION CONTRACTOR WITH REFERENCE TO THE "CONSTRUCTION (DESIGN & MANAGEMENT) REGULATIONS" FOR THE PURPOSES OF INSTALLATION. FIGURED DIMENSIONS TO BE USED IN PREFERENCE TO SCALED SIZES. ALL DIMENSIONS MUST BE CHECKED BEFORE COMMENCING WORK ON SITE. THE COPYRIGHT OF THIS DRAWING REMAINS WITH THE ENGINEERING PRACTICE AND MAY NOT BE REPRODUCED IN ANY FORM WITHOUT PRIOR WRITTEN CONSENT.

NOTE


PLASTERWORK TO BE MADE GOOD FOLLOWING REMOVAL OF EXISTING CABLES.



EXISTING ELECTRICAL DISTRIBUTION PHOTO 'A'



EXISTING ELECTRICAL DISTRIBUTION PHOTO 'B'

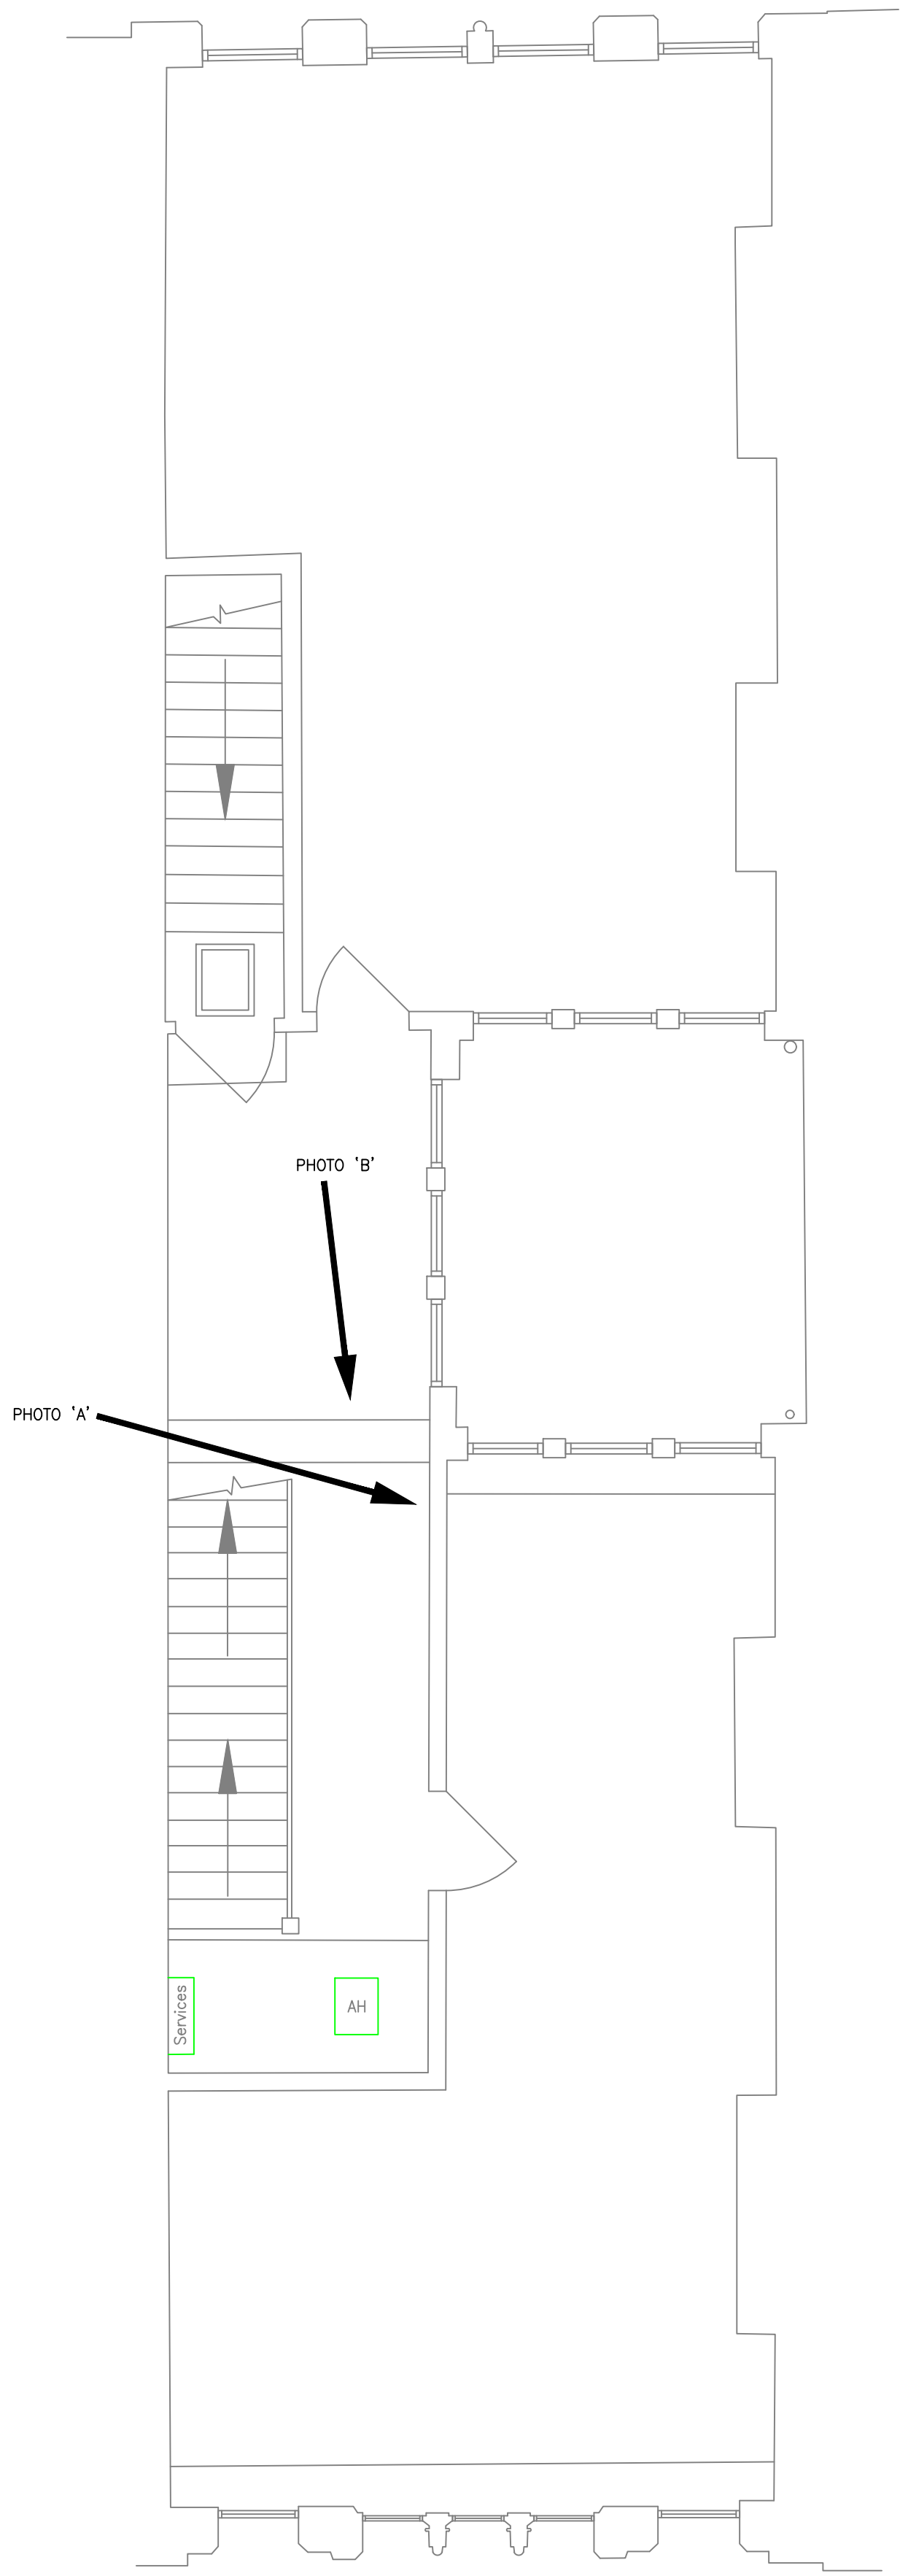

First Floor

P1	PRELIMINARY ISSUE	PSB	08/07/25
REV	DESCRIPTION	BY	DATE

THE ENGINEERING PRACTICE

Chartered Mechanical and Electrical Consultants

GUNNERY HOUSE
GUNNERY TERRACE
LEAMINGTON SPA
CV32 5PE
TEL: 01926 436010
www.theengineeringpractice.co.uk

CLIENT:



PROJECT:

BELSTAFF STORE RELOCATION
KING STREET, MANCHESTER

DRAWING TITLE:

EXISTING
INTERNAL SERVICES
LAYOUT

DRAWING NO.:

2533/M08

SCALE:

1:50 @A1

REVISION:

P1

xref based on architects drawing

ENG/CAD:	PSB/CWO	04/07/25
CHECKED:	PSB	08/07/25