



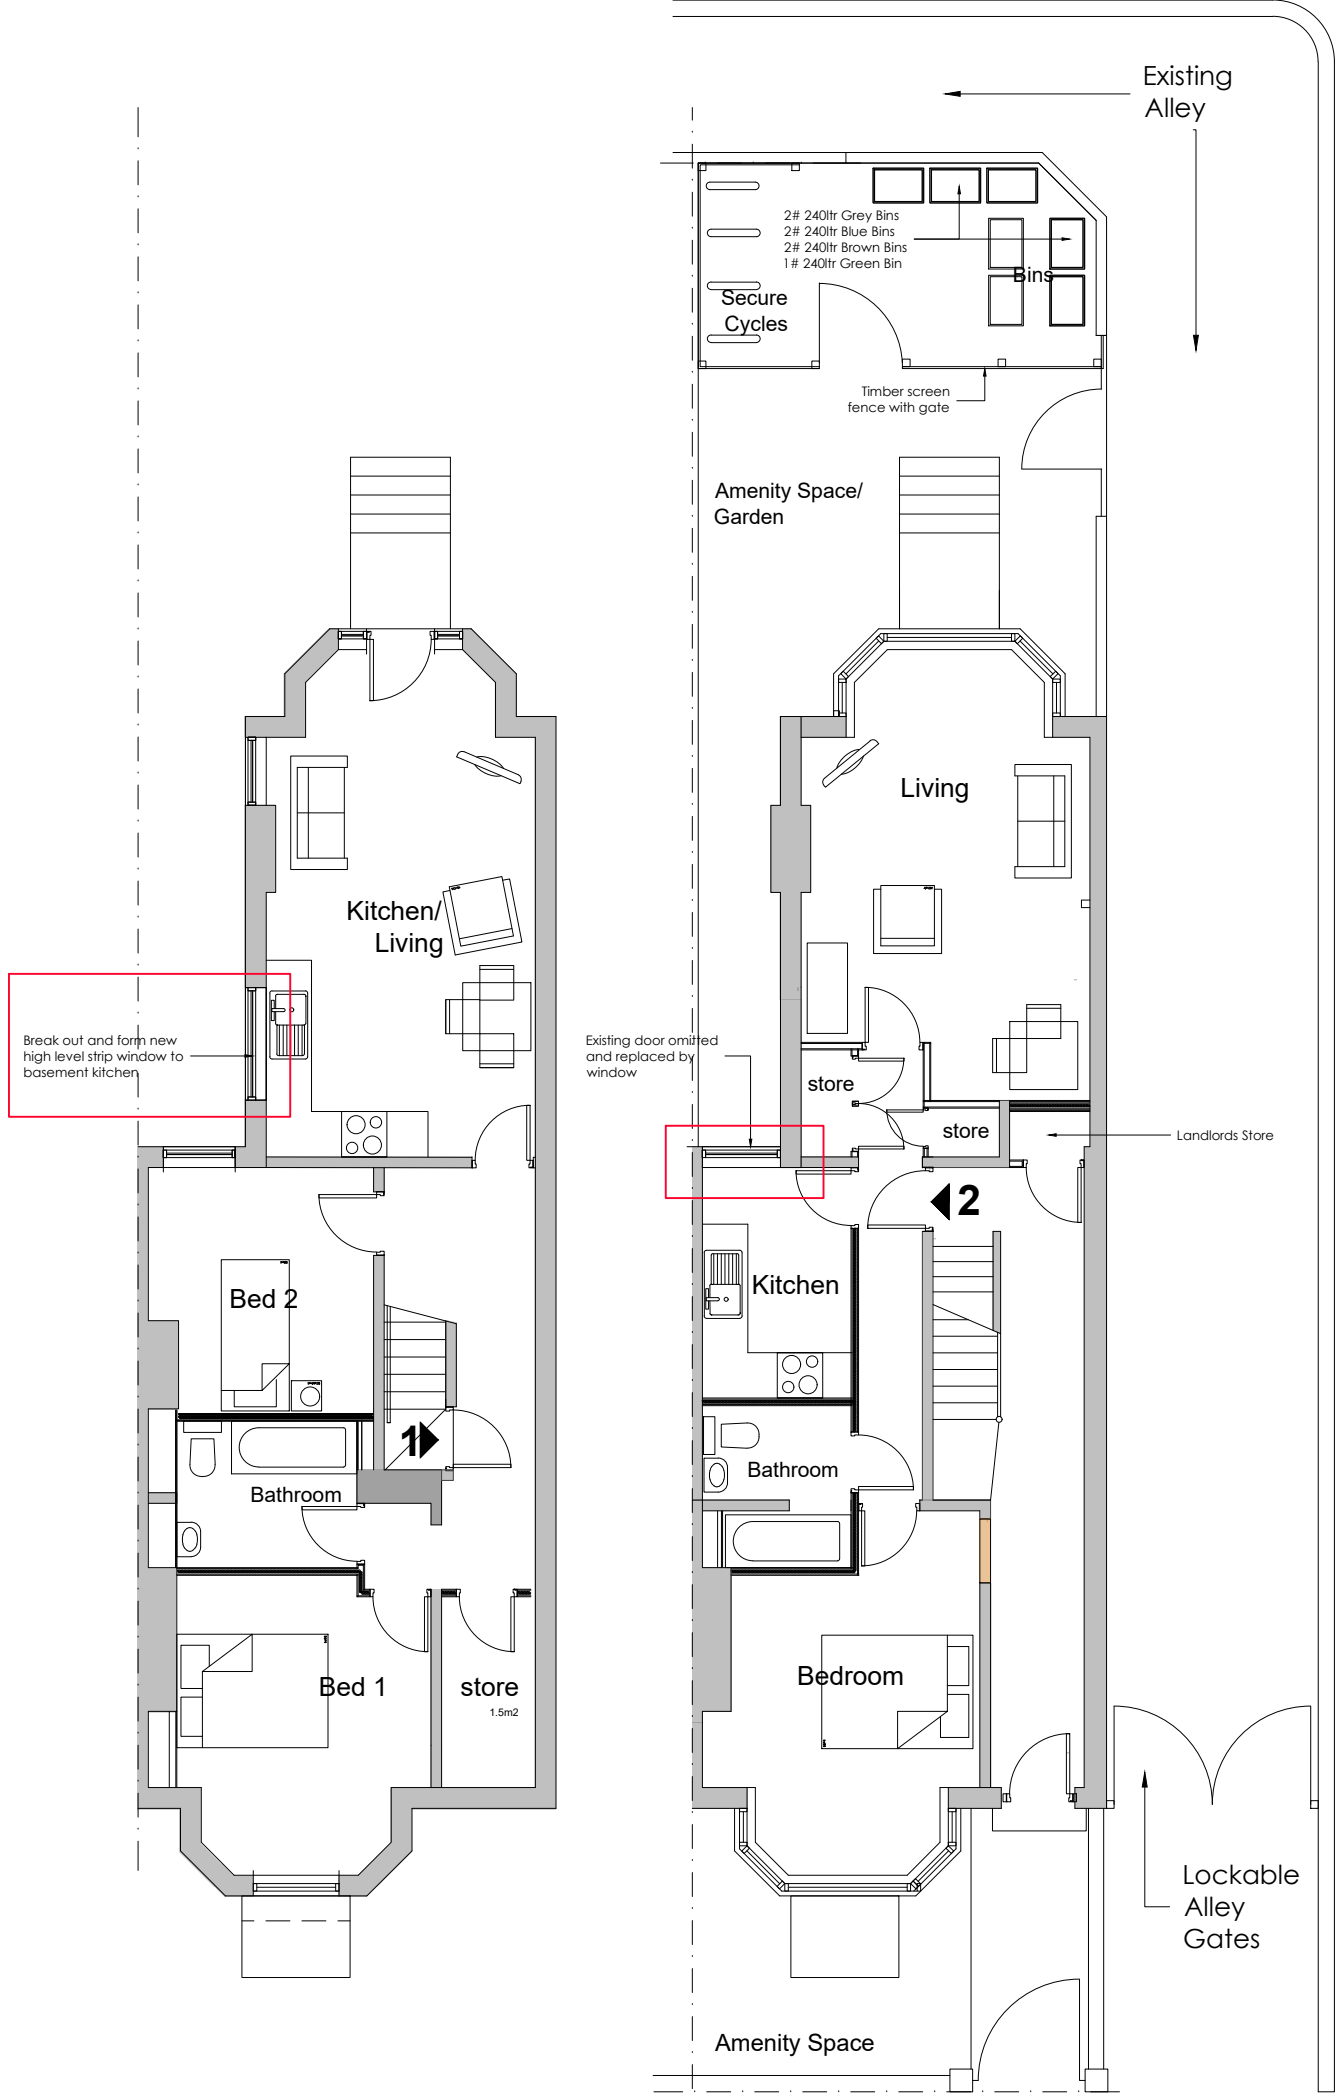


Basement

Ground

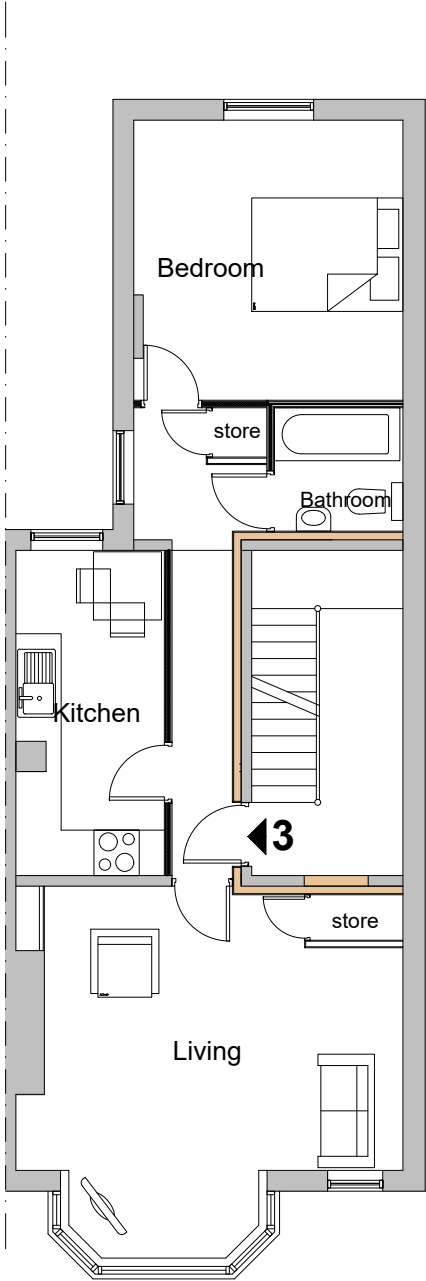

First

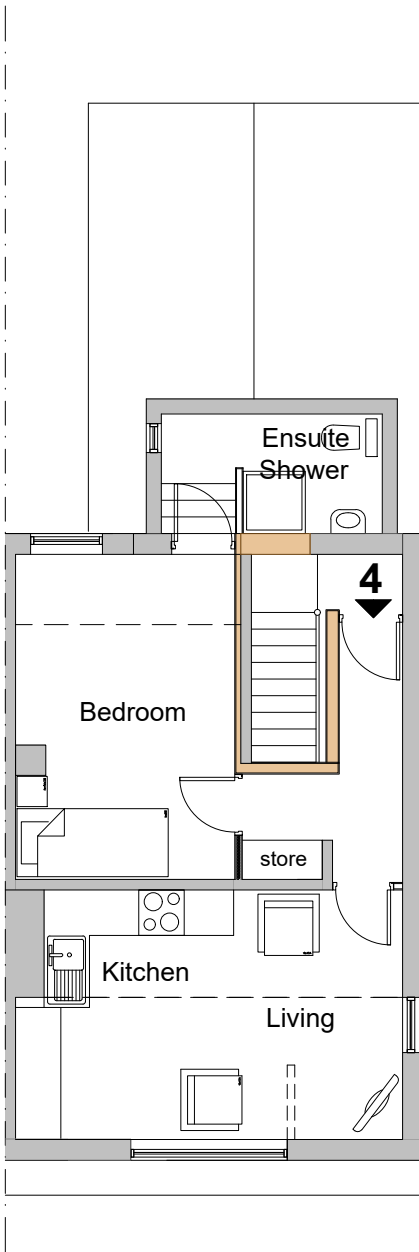

Second

Area Schedule	Storage
Unit 1 Basement 2 bed	65.0m2 1.5m2
Unit 2 Ground 1 bed	52.0m2 1.5m2
Unit 3 1st 1 bed	53.0m2 1.5m2
Unit 4 2nd 1 bed	39.0m2 1.0m2

Rev:A New high level strip window added to basement kitchen 15.10.2025



Do not scale if in doubt ask.

Peter Cowley

Project

71 Albany Road
Chorlton M21 0BH

Title

Proposed Plans

Date	Scale
Sept 2025	1:100@A3
2025-05-03	A