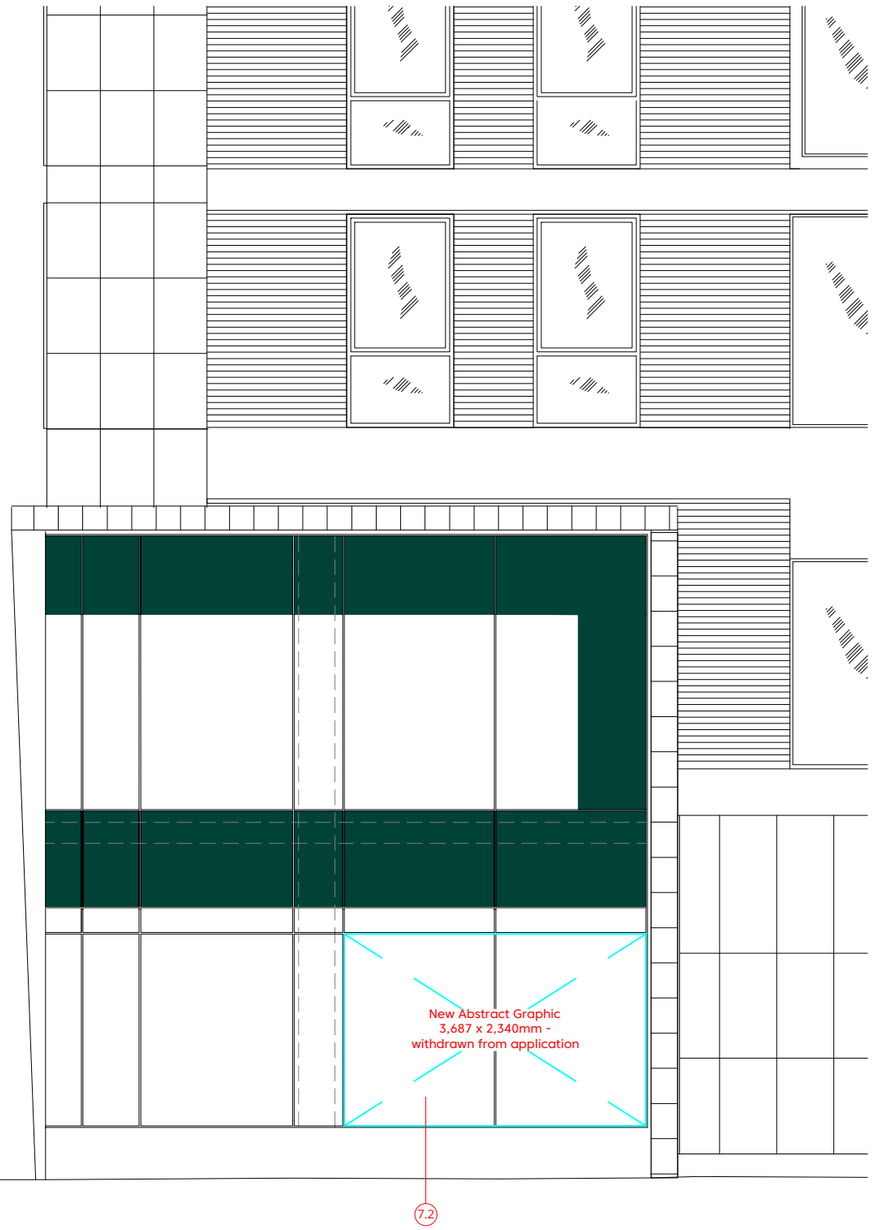


- Elevation to Pall Mall

Scale: As title block

1. Fascia Letters
   - 1.1. White face illuminated opal acrylic letters with 'highlight green' (Pantone 2270c) colour coated aluminium returns.
   - 1.2. Returns60mm; on 90mm stand off locators
   - 1.3. Carriers to be trimmed and relocated to suit new arrangement of Fascia Letters (1) and Fascia Lozenge With Black Horse (2).
   - 1.4. 2no. redundant flange mounting plates to be neatly trimmed back and refinished to match.

2. Fascia Lozenge With Black Horse
   - 2.1. General construction fabricated aluminium; 735mm width x 735mm height sized to match projecting sign.
   - 2.2. Colour coated 'highlight green' (Pantone 2270c).
   - 2.3. Returns 60mm; on 90mm stand off locators.
   - 2.4. Face printed black horse with 'heritage green' (Pantone 342c) flash; pushed through 10mm with white edge illumination.

3. Projecting Sign
   - 3.1. General construction fabricated aluminium; thickness 60mm x 735mm width x 735mm height sized to match fascia lozenge.
   - 3.2. Faces colour coated 'highlight green' (Pantone 2270c); Returns colour coated 'racing green' (Pantone 3308c).
   - 3.3. Face printed black horse with 'heritage green' (Pantone 342c) flash; pushed through 10mm with white edge illumination.

4. High Level Fascia Panel With Black Horse
   - 4.1. Re-clad existing sign.
   - 4.2. Face in 'highlight green' (Pantone 2270c).
   - 4.3. New brand black horse with 'heritage green' (Pantone 342c) flash.
   - 4.4. Returns in 'racing green' (Pantone 3308c).

5. ATM Collars
   - 5.1. Back panel aluminium; colour coated 'highlight green' (Pantone 2270c).
   - 5.1. Front panel in acrylic; 'racing green' (Pantone 3308c).
   - 5.2. White back-illuminated letters; flush with panel; function defined as 'cash out' or 'cash in' or 'cash in / out' depending on capabilites of atm.
   - 5.3. White halo illumination around perimeter onto back panel.
   - 5.4. Lozenge printed flush 'highlight green' (Pantone 2270c).
   - 5.5. Face printed black horse with 'heritage green' (Pantone 342c) flash; with white illuminated outline.

6. Branch name plate
   - 6.1. General construction di-bond with 30mm returns; colour coated 'racing green' (Pantone 3308c).
   - 6.2. Black horse logo and lozenge flush printed colours to match.
   - 6.3. Branch address in white text.

7. Glazing/vinyl
   - 7.1. ~~Replace existing black horse image with abstract graphic (non-branded artwork TBC)~~
   - 7.2. Externally applied vinyl graphic withdrawn from application; to be subject to seperate application at later date when new brand imagery becomes available.

Regulatory Reform (Fire Safety) Order 2005: In producing this building design drawing, the attention of the client is drawn to the legal requirements of the building owners/occupiers to also carry out a site specific written Fire Risk Assessment of a commercial premises.

Do not scale off this drawing. All dimensions to be derived from site measurement and agreed with contractors and sub contractors before proceeding to manufacture. Figured dimensions are for reference only. Any discrepancy between figured dimensions and actual dimensions are to be reported immediately to the designer and confirmation sought before proceeding.

The Contractor shall effect a site survey from which 1:20 scale layout plans and full size rod details shall be produced using information provided on the drawings & any supplementary information issued for this project. The layout plans and joinery rods shall be submitted for inspection.

To be read in conjunction with any specification or manual & as part of a full set of drawings for this project - refer to Project Manager if you do not have a full set of information.

Contractors must verify all dimensions on site before any works are commenced. This drawing remains the property of design alliance limited. And may not be reproduced in any way without prior consent. IF IN DOUBT ASK.

Copyright Design Alliance Limited | designalliance.co

EVM Making Ideas Work.

EVM
Unit 5-6, Block 8,
3 Spiersbridge Terrace,
GLASGOW, G46 8JH
www.evm.co.uk

Project: Lloyds Banking Group
Fascia Programme

Drawing: Lloyds Bank
42/46 Market Street, Manchester, M1 1PW
Proposed Elevation To Pall Mall

Scale: 1:75@A3 (1:37½@A1)

0 1m 2m 3m

Status
PLANNING

Dwg.No.: DA2570-3001 | Drawn: SDB

Revisions:

2	13-10-2025	Projecting sign thickness, lozenge depth & individual letters returns all harmonised to 60mm; External window graphic to Pall Mall withdrawn from adverts application PP-14181837.	DK
1	18-08-2025	Internally applied vinyl notes removed	DK
0	15-07-2025	First issue	SDB