




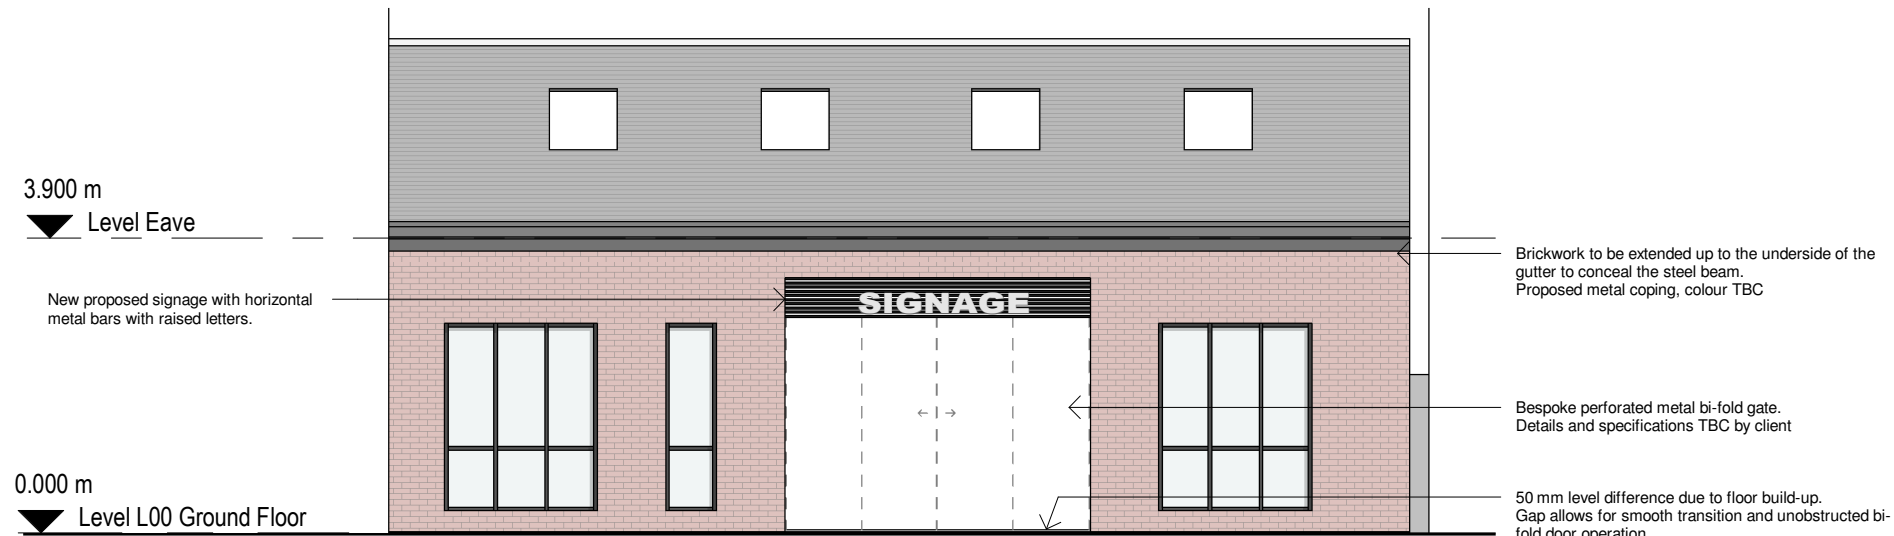

1 **Proposed Henry Street Elevation**
1 : 100

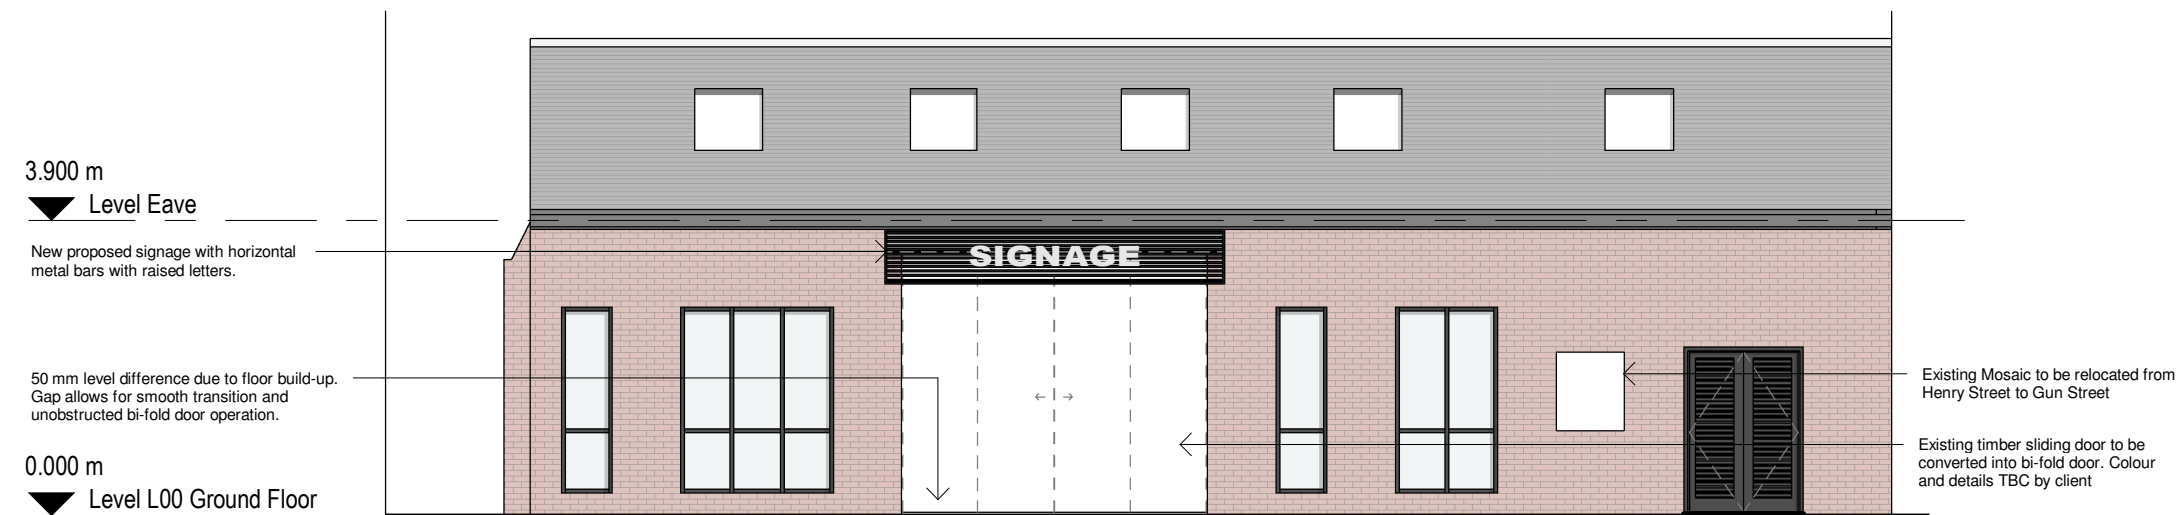

2 **Proposed Gun Street Elevation**
1 : 100

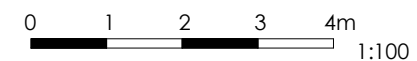

General Notes

The Architect shall have no responsibility for any use made of this document other than for that which it was prepared and issued.

All dimensions should be checked on site. Do not scale from this drawing

To be read in conjunction with all other Consultant's drawings.

The Architect to be immediately notified of any discrepancies.

Copyright on this drawing retained by the Architect.

P3	13/10/2025	SA	SH	Amended Gun Street Signage
P2	16/09/2025	SA	SH	Amended Gun Street Details
P1	19/08/2025	SA	SH	Initial Issue
No.	Date	Dwn	App	Revision or reason for issue

Client
Blossom Market

create it studios
... leave an impression

Create It Studios (NW) Ltd
3 Stevenson Square,
Manchester
M1 1DN
info@createitstudios.co.uk

Project Title
27 Gun Street, Manchester M4 5DN

Scale / North Point
1 : 100

Drawing Title
Proposed Elevations

Drawing Number	Revision
A1612(02B)AP003	P3
Drawing Status	
Preliminary	