




Elevation 1
Datum 10.000 AD

NOTES

REFERENCE DIAGRAM

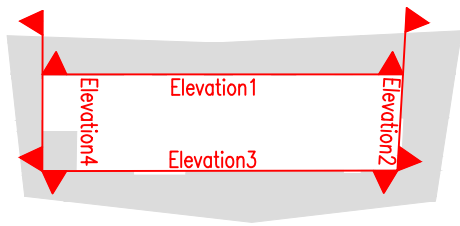

KEY

Grid & Datum - Local Grid & Level Datum. Grid Orientated To The Main Building Axis. Level Datum Related To Ground Floor Threshold (10.00m)

STANDARD ABBREVIATIONS

AB - AIR BRICK	FS - FLAG STAFF	PI - PIPE
AC - AIR CONDITIONING	GA - GAS	PL - PLANT
AE - AERIAL	GM - GAS METER	PM - PARKING METER
AL - ALUMINUM	GP - GATE POST	PL - PLASTER
AV - AIR VALVE	GU - GUTTER	PO - POST
BL - BASEMENT LIGHT	GV - GAS VALVE	RS - ROAD SIGN
BO - BOLLARD	HR - HANDRAIL	RWP - RAINWATER PIPE
CA - CABLE	IR - IRON RAILING	SC - SPEED CAMERA
CB - CONTROL BOX	JB - JUNCTION BOX	SD - SATELLITE DISH
CC - CLOSE CIRCUIT TV	LA - LADDER	SE - SIGNAL
CO - COLUMN	LS - LITTER BIN	SE - SIGN
CT - CLOSE CIRCUIT TV POLE	LC - LIGHTING COLUMN	SS - SECURITY SENSOR
CP - DOWN PIPE	LI - LIGHT	SW - SWITCHGEAR
DR - DRAIN	LP - LAMP POST	TA - TAP
DU - DUCT	LS - LIGHTING STRIP	TM - TICKET MACHINE
EL - ELECTRIC	NO - MONUMENT	TP - TELEGRAPH POLE
EP - ELECTRICITY POLE	NP - NAME PLATE	VE - VENT
FL - FLOODLIGHT	PB - PILLAR BOX	VP - VENT PIPE
		WM - WATER METER
		WP - WASTE PIPE

SYMBOLS

10.55 LEVEL // WINDOW GLAZING

Rev	Date	Drawn	Description	Chk'd	App'd




CHARTERED GEOMATIC SURVEYORS

Jupiter House, 21 Roebuck Lane, Sale, Manchester, M33 7SY
T: 0161 973 3495 F: 0161 962 6819
E: mail@ndoliver.com www.ndoliver.com

Client
McNULTY ARCHITECTS
AEROWORKS
MANCHESTER
M1 2NQ


Title
48 PRINCESS SREET
MANCHESTER
LIGHTWELL SURVEY
ELEVATION 1
SHEET 1 OF 4

Surveyed	HS/JH	Drawn	HS/JH	Drawn Date:	15/08/2025
Checked	AM	Approved	NDO	Status	ORIG
Scale	1:50 @ A1	Project	11582	Rev	0
CAD File	P:\11582\DRAWINGS\11582_002.DWG	Drawing No	11582 / 002 / 1		

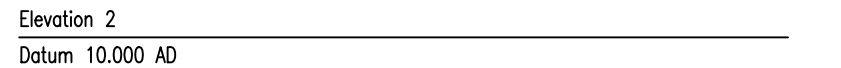

NOTES

REFERENCE DIAGRAM

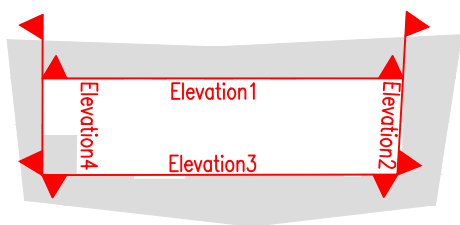

KEY

Grid & Datum - Local Grid & Level Datum. Grid Orientated To The Main Building Axis. Level Datum Related To Ground Floor Threshold (10.00m)

STANDARD ABBREVIATIONS

[illegible]

SYMBOLS

10.55 LEVEL WINDOW GLAZING

Rev	Date	Drawn	Description	Ch'k'd	App'd
-----	------	-------	-------------	--------	-------



Jupiter House, 21 Roebuck Lane, Sale, Manchester, M33 7SY
T: 0161 973 3495 F: 0161 962 6819
E: mail@ndoliver.com www.ndoliver.com

Client:

McNULTY ARCHITECTS
AEROWORKS
MANCHESTER
M1 2NQ

Title

48 PRINCESS SREET
MANCHESTER
LIGHTWELL SURVEY
ELEVATION 2
SHEET 2 OF 4

Surveyed	HS/JH	Drawn	HS/JH	Drawn Date:	15/08/2025
Checked	AM	Approved	NDO		
Scale 1:50 @ A1		Project 11582 CAD File P:\11582\DRAWINGS\11582_002.DWG			Status ORIG
Drawing No 11582 / 002 / 2				Rev 0	



Elevation 3
Datum 10.000 AD

NOTES

REFERENCE DIAGRAM

KEY

Grid & Datum - Local Grid & Level Datum. Grid Orientated To The Main Building Axis. Level Datum Related To Ground Floor Threshold (10.00m)

STANDARD ABBREVIATIONS

AB - AIR BRICK	FS - FLAG STAFF	PI - PIPE
AC - AIR CONDITIONING	GA - GAS	PL - PLANT
AE - AERIAL	GM - GAS METER	PM - PARKING METER
AL - ALUMINUM	GP - GATE POST	PL - PLASTER
AV - AIR VALVE	GU - GUTTER	PO - POST
BL - BASEMENT LIGHT	GV - GAS VALVE	RS - ROAD SIGN
BO - BOLLARD	HR - HANDRAIL	RWP - RAINWATER PIPE
CA - CABLE	IR - IRON RAILING	SC - SPEED CAMERA
CB - CONTROL BOX	JB - JUNCTION BOX	SD - SATELLITE DISH
CC - CLOSE CIRCUIT TV	LA - LADDER	SE - SIGNAL
CO - COLUMN	LS - LITTER BIN	SE - SIGN
CT - CLOSE CIRCUIT TV POLE	LC - LIGHTING COLUMN	SS - SECURITY SENSOR
CP - DOWN PIPE	LI - LIGHT	SW - SWITCHGEAR
DR - DRAIN	LP - LAMP POST	TA - TAP
DJ - DUCT	LS - LIGHTING STRIP	TM - TICKET MACHINE
EL - ELECTRIC	MO - MONUMENT	TP - TELEGRAPH POLE
EP - ELECTRICITY POLE	NP - NAME PLATE	VP - VENT
FL - FLOODLIGHT	PB - PILLAR BOX	VP - VENT PIPE
		WM - WATER METER
		WP - WASTE PIPE

SYMBOLS

LEVEL

WINDOW GLAZING

Rev	Date	Drawn	Description	Chk'd	App'd



CHARTERED GEOMATIC SURVEYORS

Jupiter House, 21 Roebuck Lane, Sale, Manchester, M33 7SY
T: 0161 973 3495 F: 0161 962 6819
E: mail@ndoliver.com www.ndoliver.com

Client

McNULTY ARCHITECTS
AEROWORKS
MANCHESTER
M1 2NQ

Title

**48 PRINCESS SREET
MANCHESTER
LIGHTWELL SURVEY**

**ELEVATION 3
SHEET 3 OF 4**

Surveyed	HS/JH	Drawn	HS/JH	Drawn Date:	15/08/2025
Checked	AM	Approved	NDO	Status	ORIG
Scale	1:50 @ A1	Project	11582	Rev	0
CAD File	P:\11582\DRAWINGS\11582_002.DWG	Drawing No	11582 / 002 / 3		

