PROPOSED ELEVATION

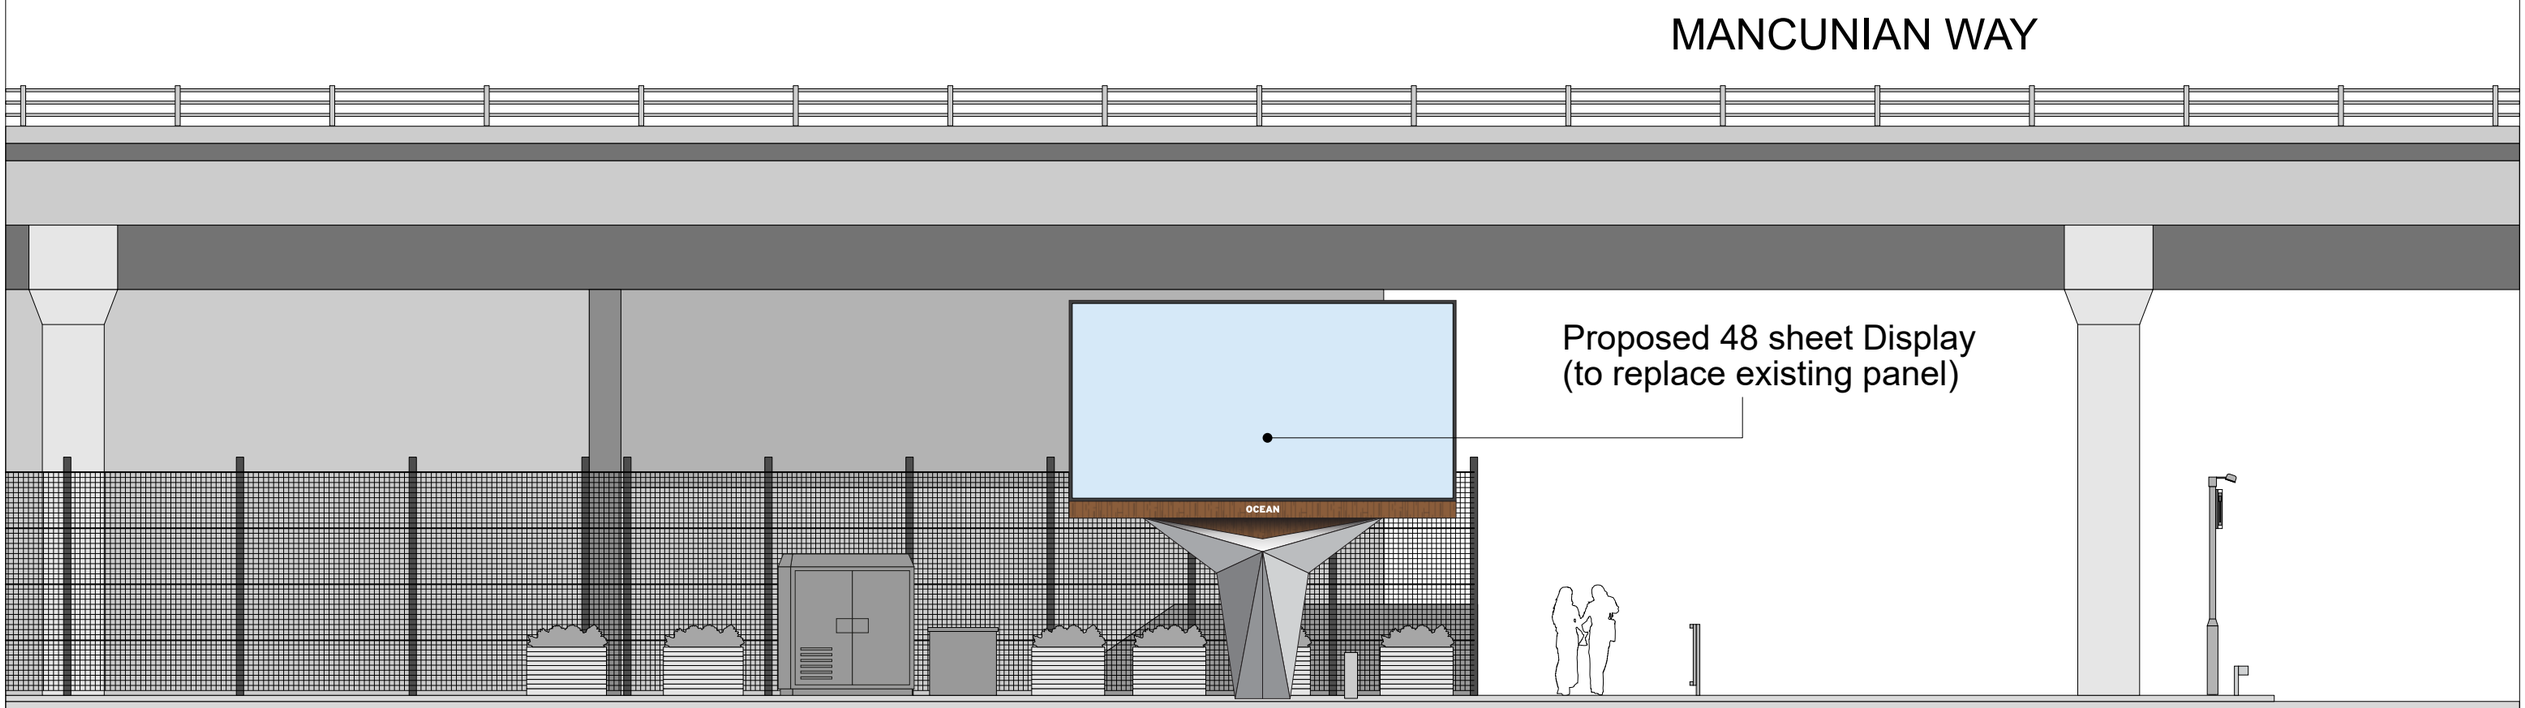

OCEAN	Site: London Road Approach, Mancunian Way, Manchester M1 2PG	Proposal: Conversion of existing advertising display to new Digital Concept Design	Dwg: Proposed Elevation	Date: 10/04/2025	Dwg. No: PY4826-1-004	Rev:	Scale 1:100@A3 0m 2m 4m 6m 8m