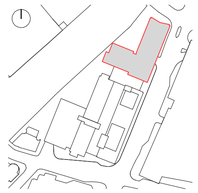

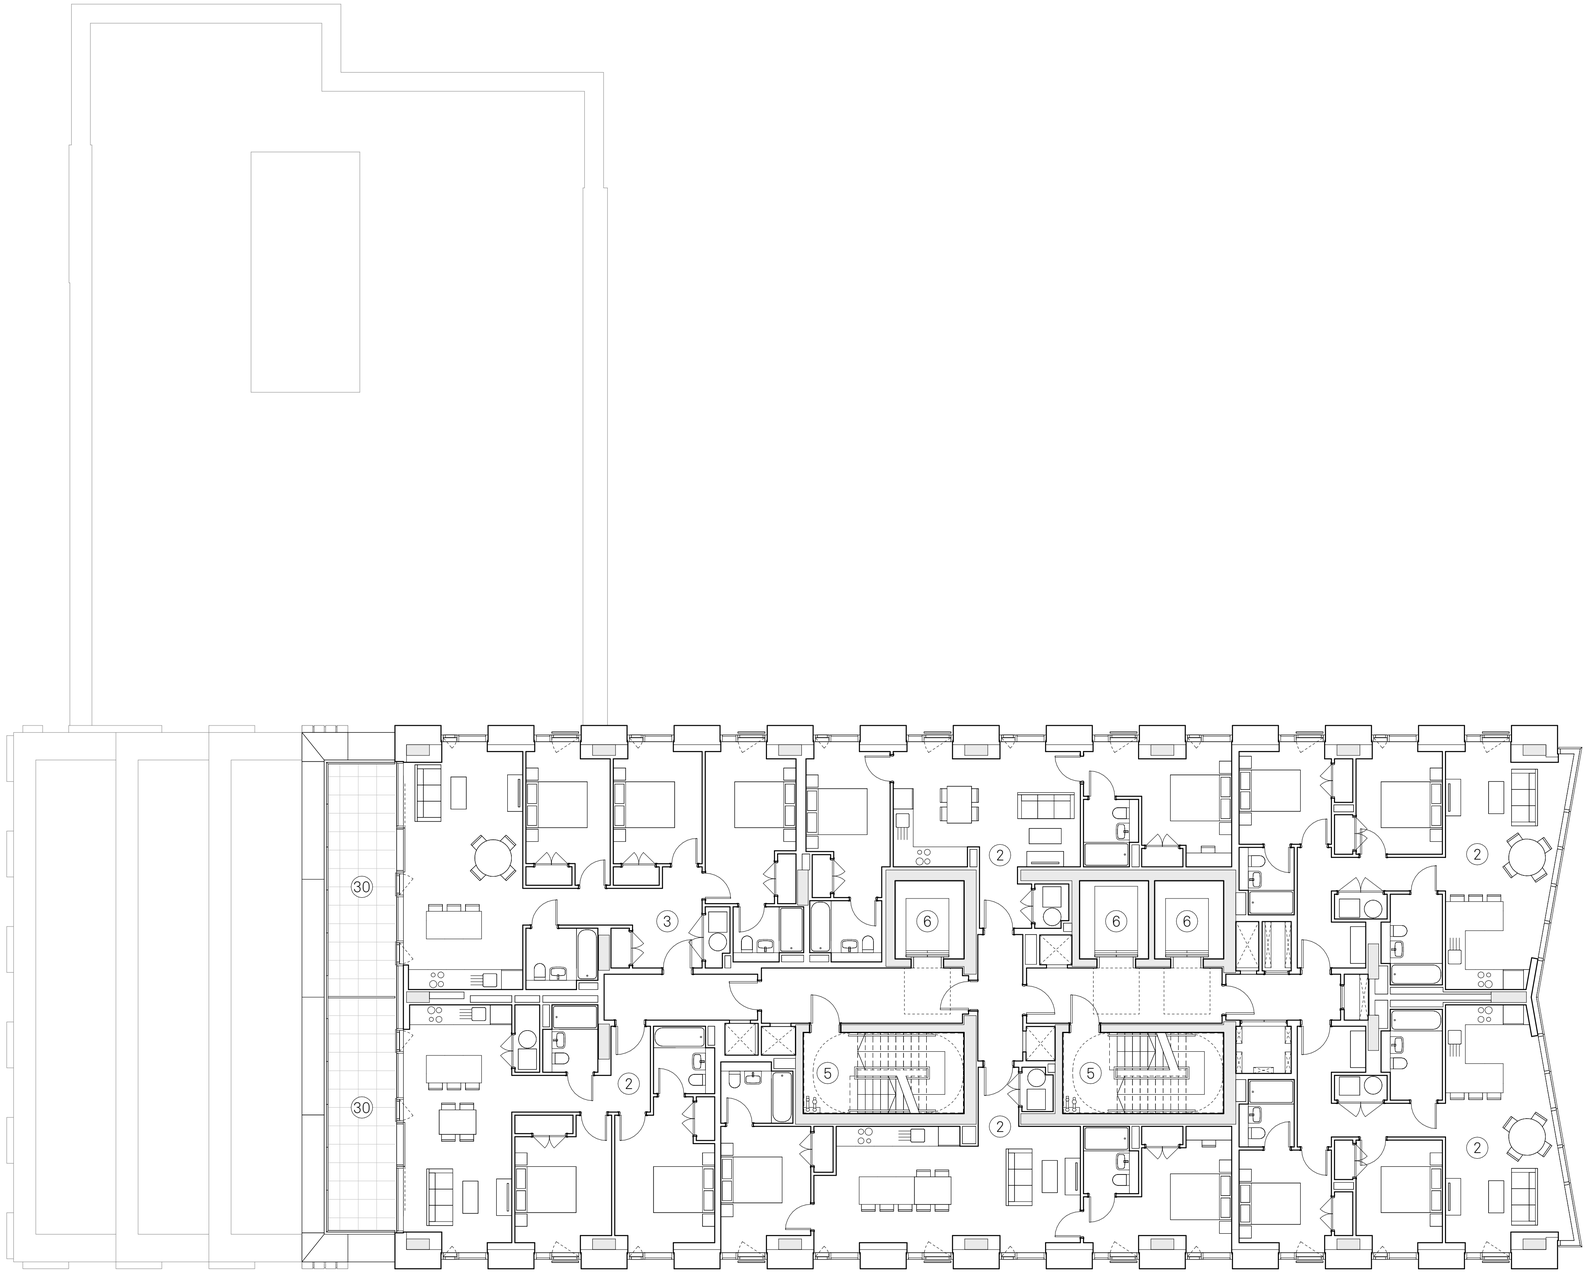

1:100 (m)
0 1 2 3 4 5 6

Notes

1 One Bedroom
2 Two Bedroom
3 Three Bedroom
4 Riverside Access
5 Fire Escape Stair
6 Lift Lobby
7 Storage Tanks
8 Cycle Store
9 Amenity
10 Reception
11 Refuse Store
12 Gym/Yoga Studio
13 LV Switch
14 Generator
15 Acessible Stair
16 Secondary Access
17 Roof Garden
18 Comms Room
19 Main Entrance
20 Retail Unit
21 Service Yard Entrance
22 Premier House
23 Service Yard
24 Carpark Escape Stair
25 Life Safety
26 Substation
27 Staff Welfare
28 Residents Riverside Garden
29 Public Walkway/ Viewing Deck
30 Private Terrace
31 Communal Roof Terrace
32 Residental Carpark
33 Garden Store
34 Plant Room
35 Cleaners Store
36 Duplex Two Bedroom
37 Mail Room
38 Parcel Store
39 Plant Enclosure
40 Roof Finish
41 Accessible WC
42 Store

Project:	Title:	Scale:
Renaissance Block 2 Residential Building	Proposed Level 22 GA plan	1:100 @ A1

Drawn:	Checked:	Status:	Drawing No:
RW	ER	S73 App	150_JMA_B2_02_2222

Rev:	Details:
B	12/09/2025 - S73 Application

Jon Matthews Architects

Union, 2-10 Albert Square, Manchester, M2 6LW 0161 974 3690

Copyright of this drawing is vested in Jon Matthews Architects and it must not be copied or reproduced without written consent. Figured dimensions only are to be taken from this drawing. Do not scale from this drawing. For full company disclosure please visit www.jonmatthewsarchitects.com