
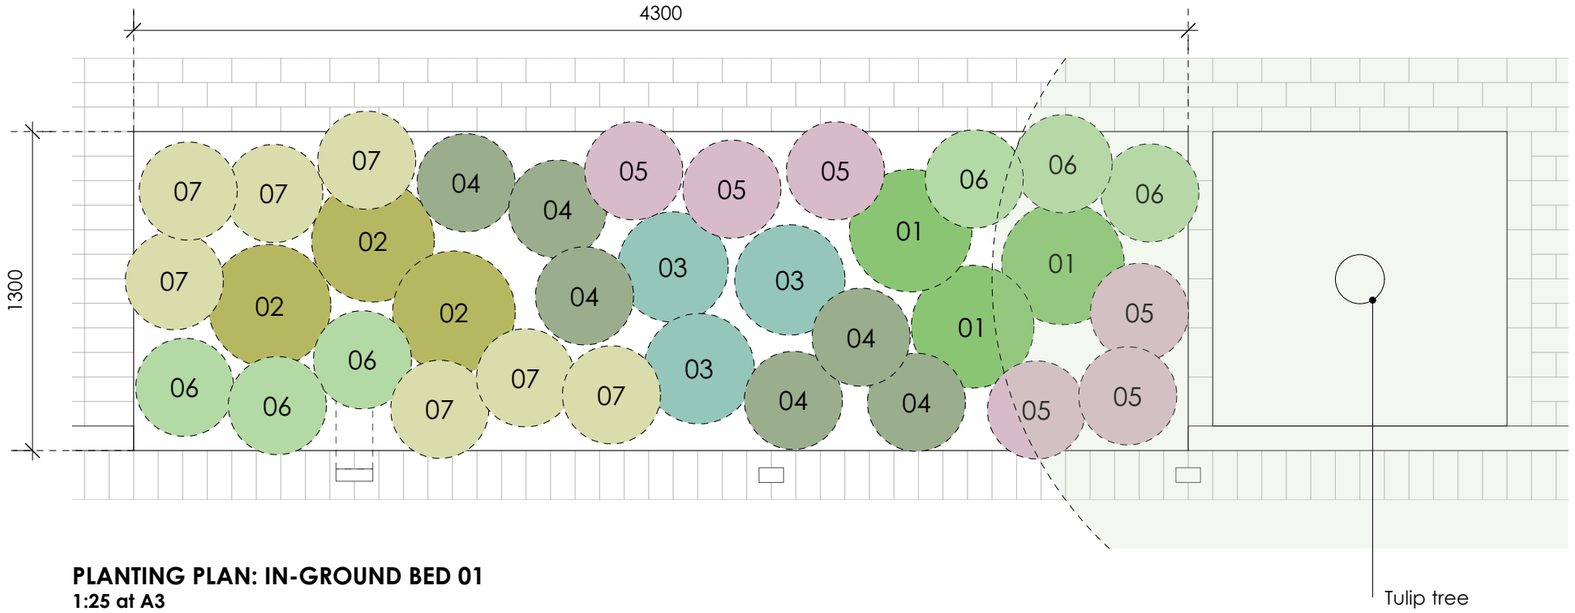


PLANTING PLAN: IN-GROUND BED 01
1:25 at A3

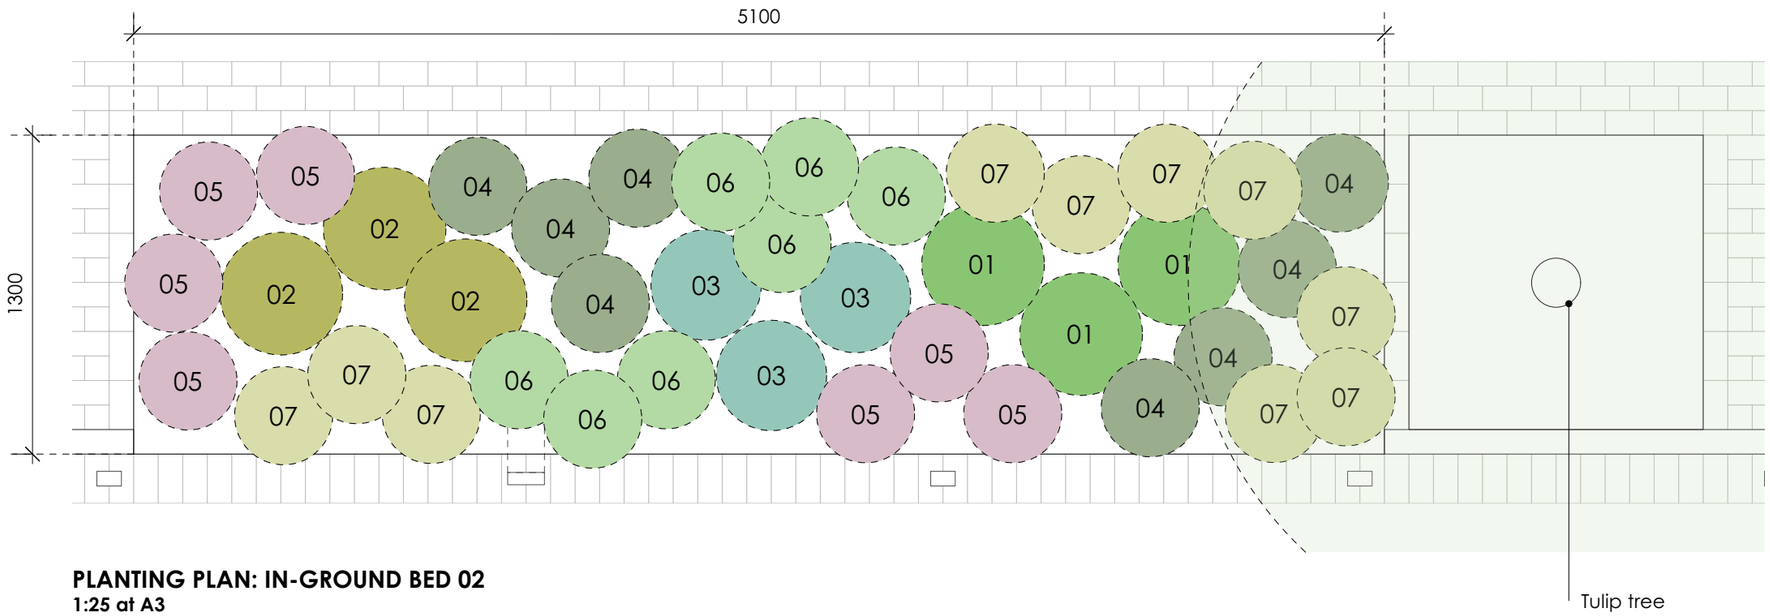

PLANTING PLAN: IN-GROUND BED 02
1:25 at A3

Studio Hart Limited
7-8 Savile Row
London, W1 SPE

SKETCH - SK-09a
Planting Plan

22nd May 2025
Scales as Noted

Rev A

PROJECT
Castlefield House



01 **Choisya White Dazzler**
10 litres



02 **Skimmia x Confusa 'Kew Green'**
10 litres



03 **Dryopteris Filix Mas**
5 litres



04 **Astrantia Major Large White**
5 litres



05 **Liriope Muscari 'Big Blue'**
5 litres



06 **Tiarella Spring Symphony**
5 litres



07 **Vinca Minor Alba**
5 litres



Tulip Tree

Studio Hart Limited
7-8 Savile Row
London, W1 SPE

SKETCH - SK-09b
Planting Key

22nd May 2025
Scales as Noted

Rev A

PROJECT
Castlefield House