



Demolition Note

All elements indicated in red dash lines to be demolished and make good surrounding areas ready to receive new construction.

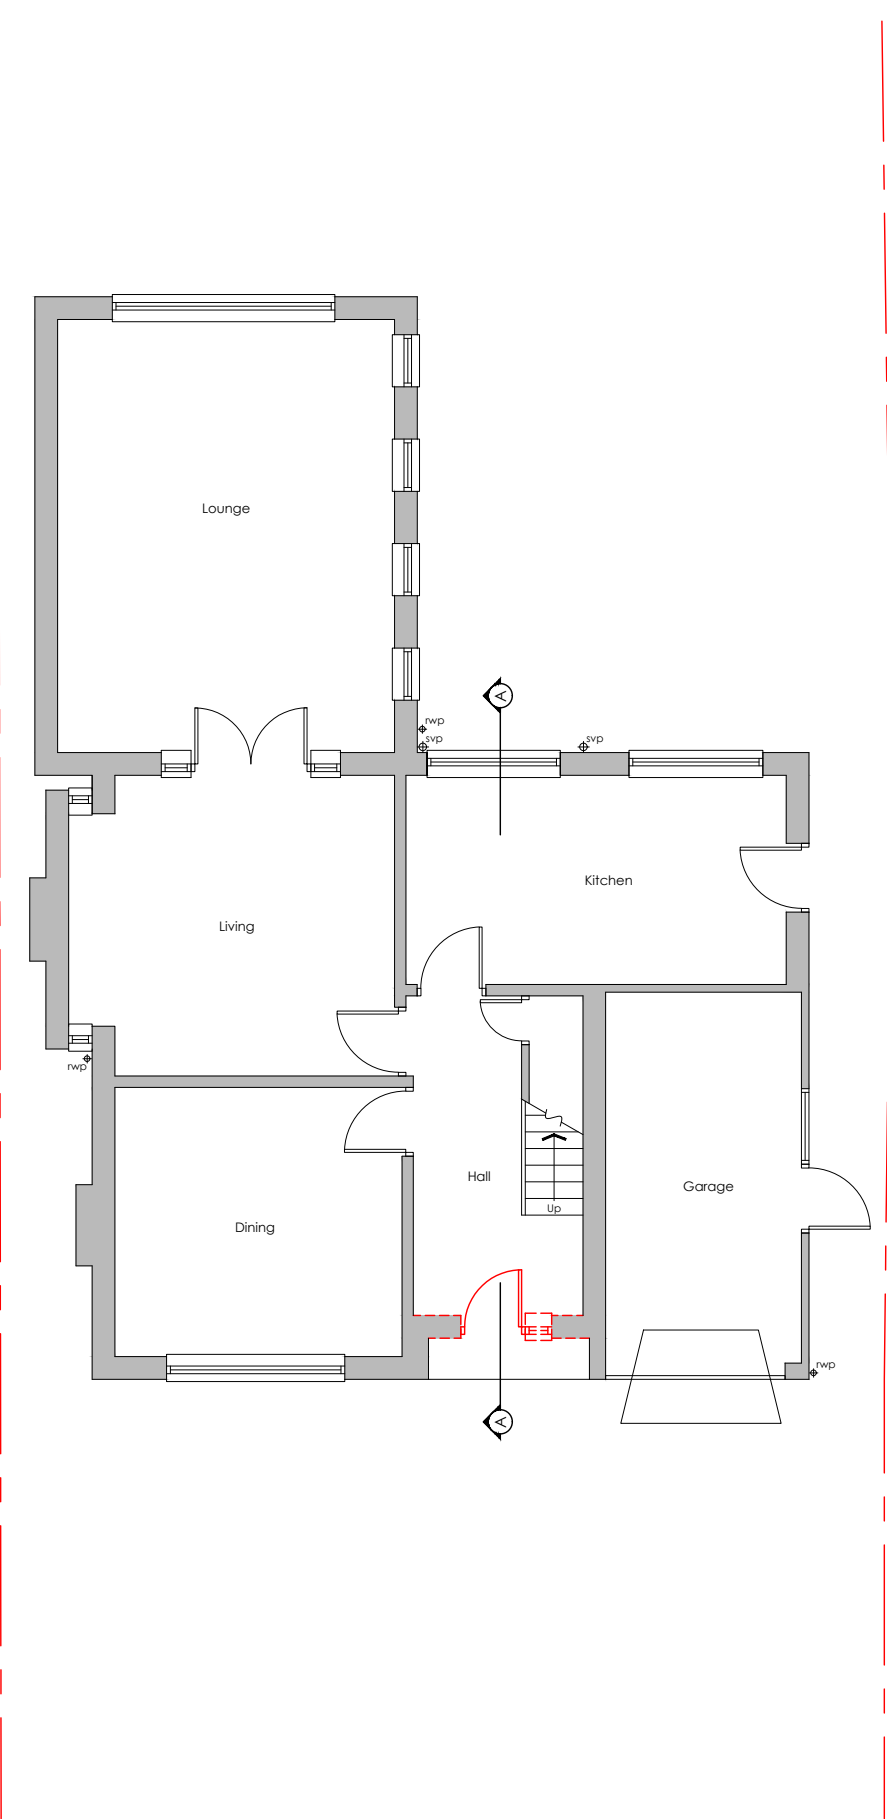


Demolition Note

All elements indicated in red dash lines to be demolished and make good surrounding areas ready to receive new construction.

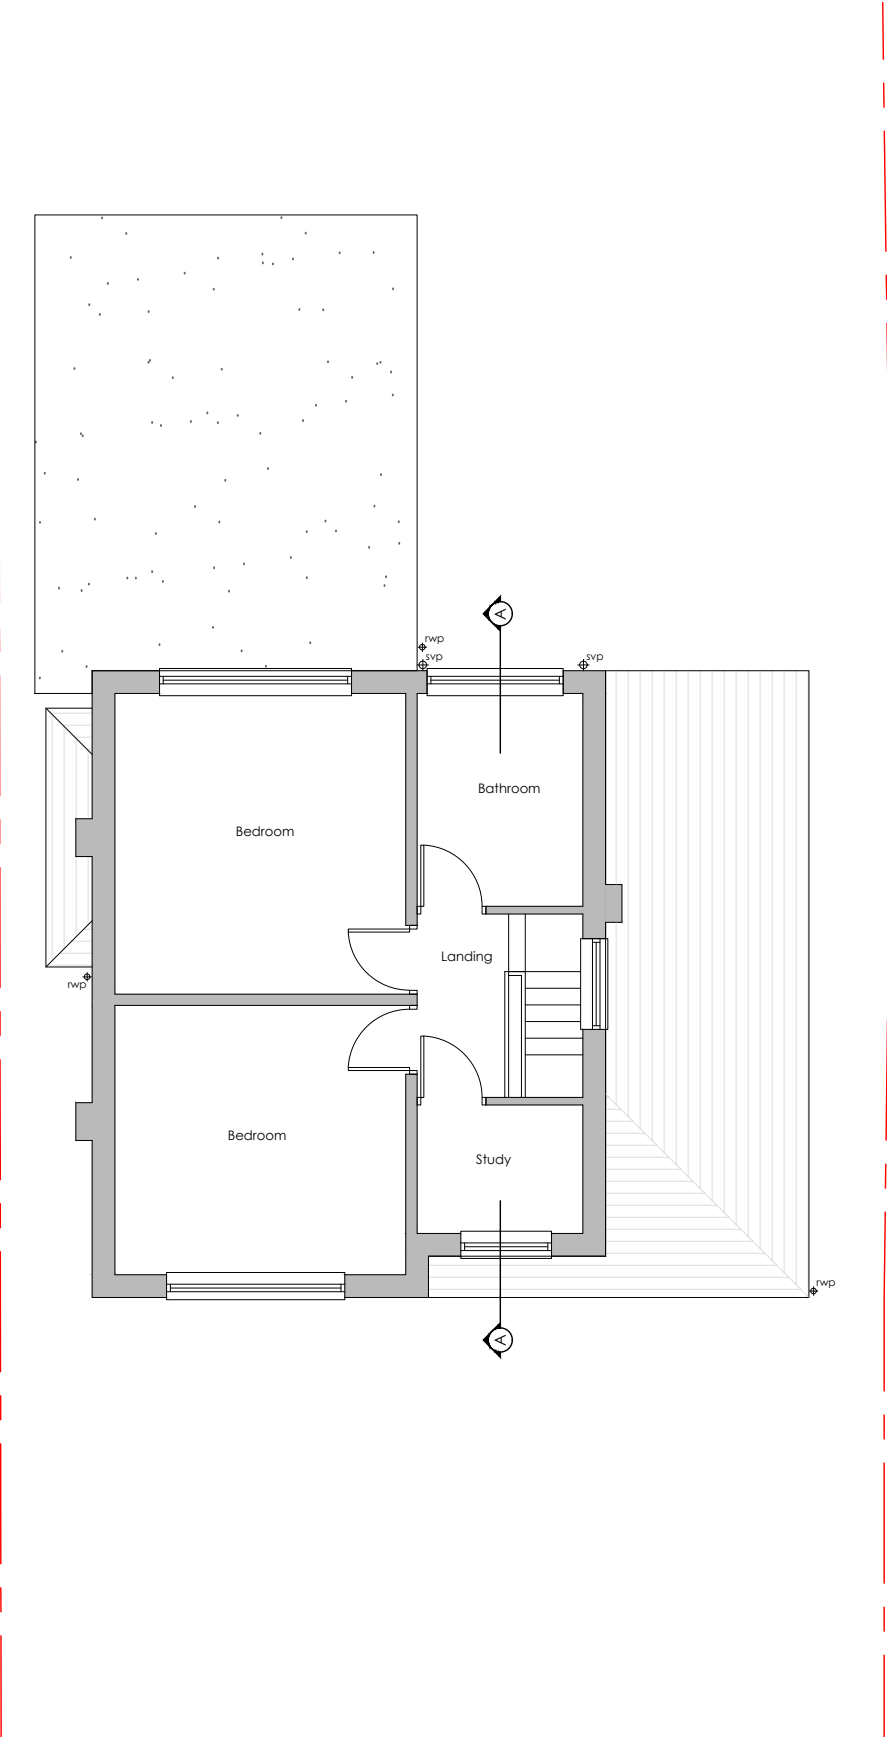

Demolition Note

All elements indicated in red dash lines to be demolished and make good surrounding areas ready to receive new construction.

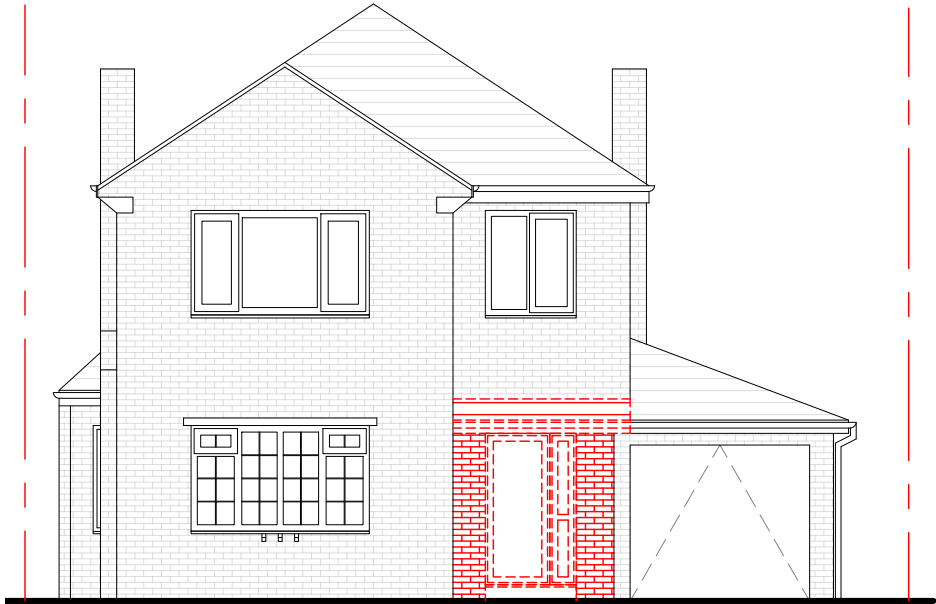


Front Elevation



Side Elevation




Rear Elevation

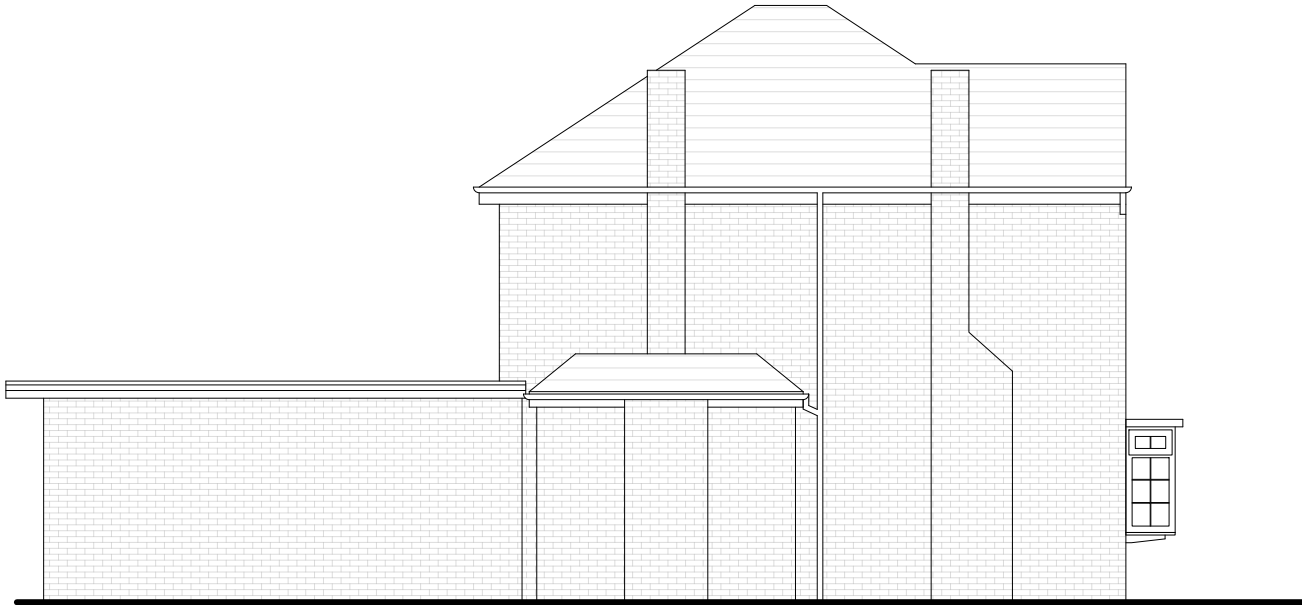

Side Elevation

Demolition Note

All elements indicated in red dash lines to be demolished and make good surrounding areas ready to receive new construction.

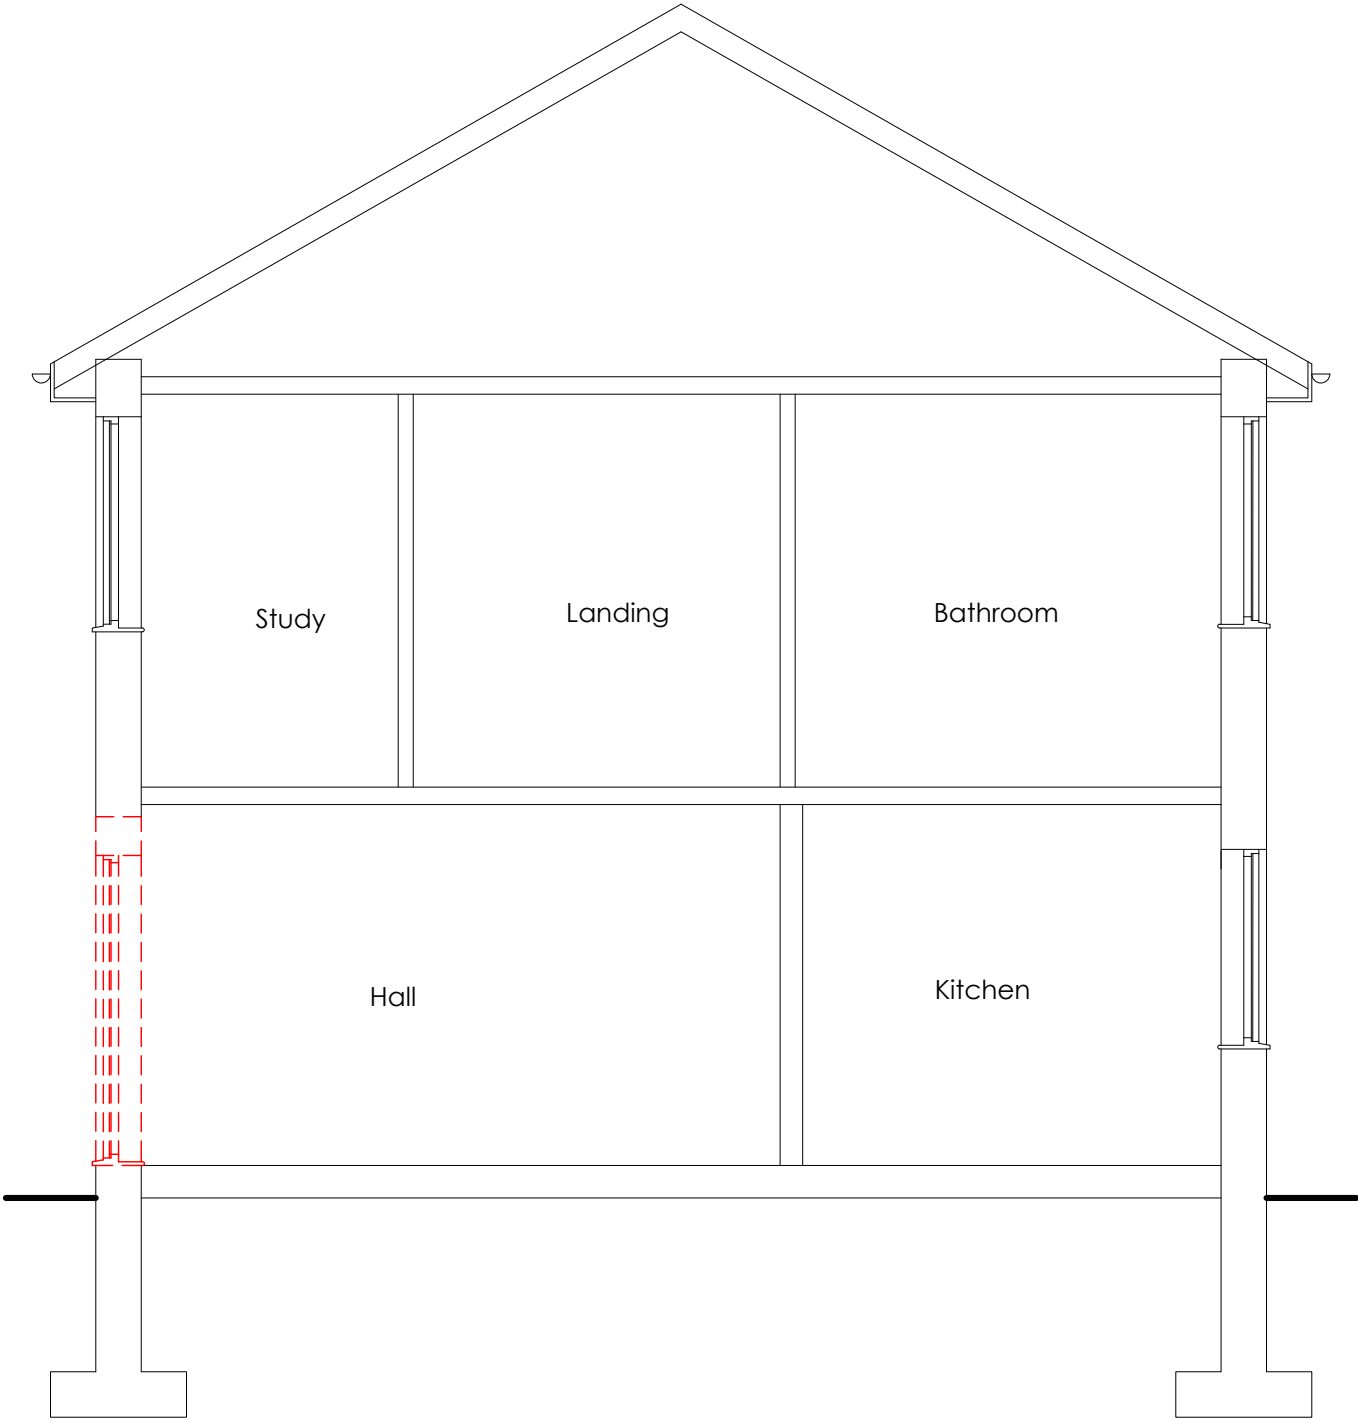

05. Existing Section

25008 0m 1 2 3m

1:50 @A3


Residential Development

29 Withenfield Road Wythenshawe M23 9BT




HED ARCHITECTURE
JASON@HEDARCHITECTURE.COM
WWW.HEDARCHITECTURE.COM
07501 447257

42 BARKWAY ROAD
STRETFORD
MANCHESTER
M32 9WB

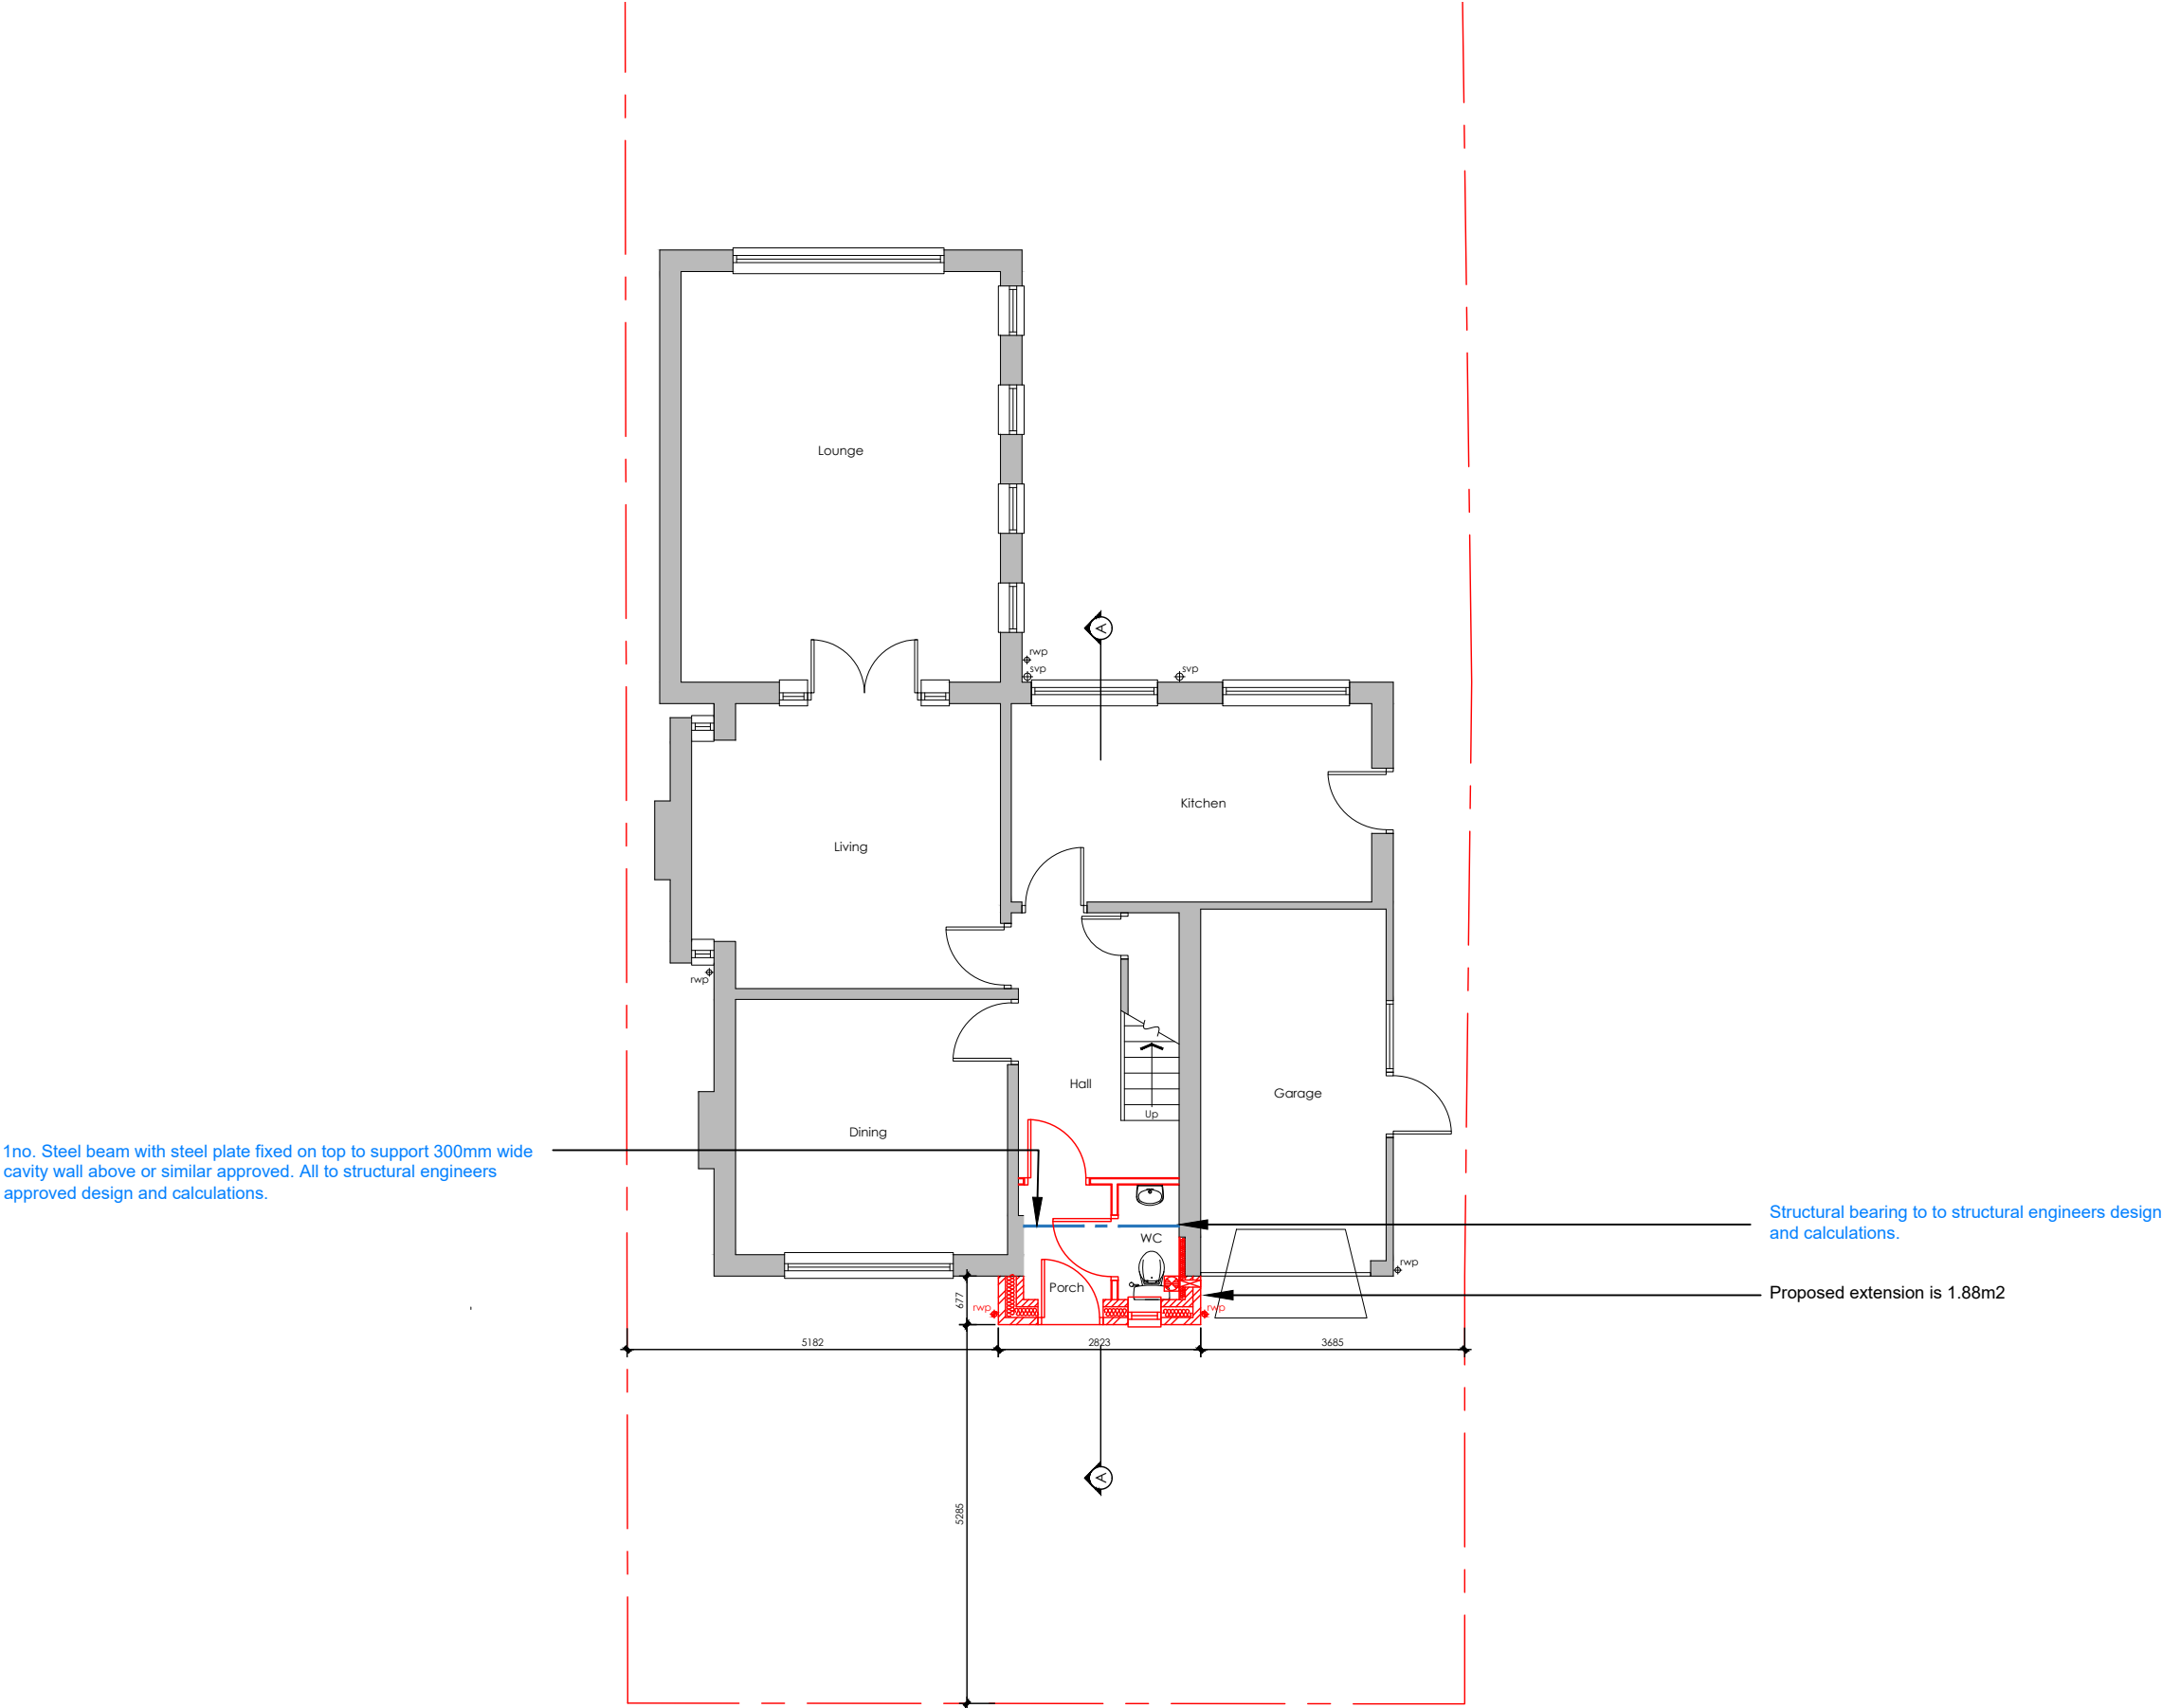

Drawing Note	
All elements indicated in RED colour are proposed construction to be read in conjunction with the details and specification to the rear of this document.	
Structural Design	
All structure shown on drawings is indicative only, it is the structural engineer's responsibility to identify all structural works required.	
Planning Disclaimer	
This drawing has been prepared as part of a planning application and is subject to Local Authority Planning and Conservation, Fire Engineering and Structural review and approval.	
Key	Description
	Mechanical extract fan and switch
	Ceiling mounted smoke detector with sounder
	Ceiling mounted heat detector with sounder
	Consumer unit
	Electric meter box / cupboard
	Gas meter box / cupboard
	water meter
	Internal drainage run
	External drainage run
	Steel beam above
	Soil vent pipe
	Rain water pipe
	Stub stack with air admittance valve
	Boiler
	30 minute fire resisting door
	20 minute fire resisting door
	joist direction
	External cavity wall
	Stud wall
	Svp within plasterboard encasement

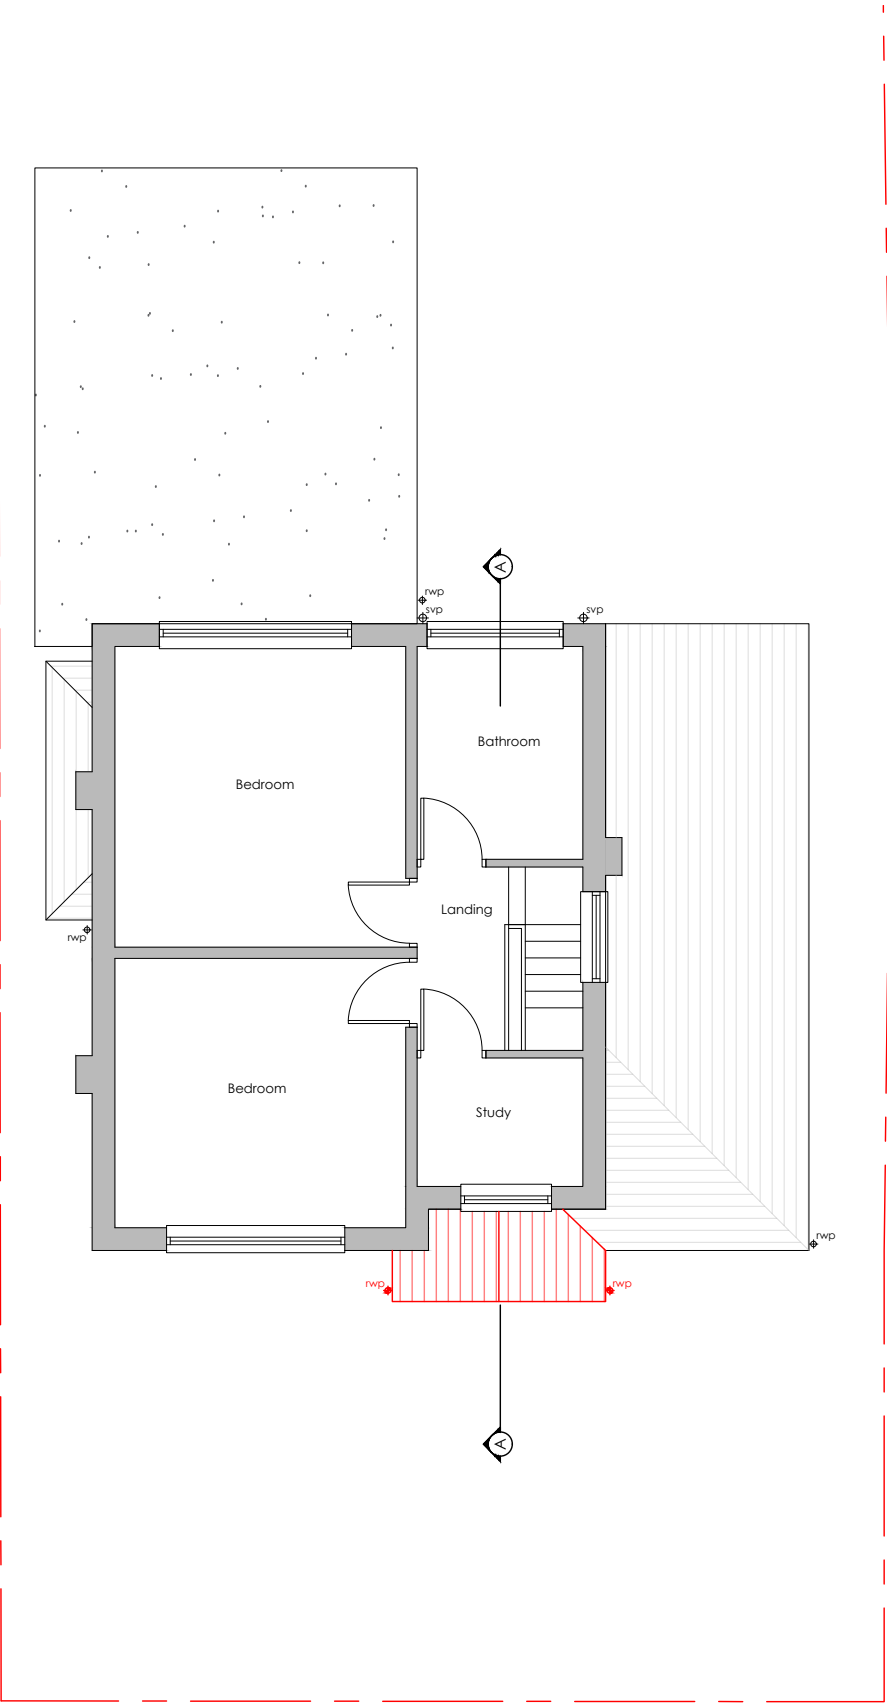

Drawing Note

All elements indicated in RED colour are proposed construction to be read in conjunction with the details and specification to the rear of this document.

Structural Design

All structure shown on drawings is indicative only, it is the structural engineer's responsibility to identify all structural works required.

Planning Disclaimer

This drawing has been prepared as part of a planning application and is subject to Local Authority Planning and Conservation, Fire Engineering and Structural review and approval.


Key	Description
	Mechanical extract fan and switch
	Ceiling mounted smoke detector with sounder
	Ceiling mounted heat detector with sounder
	Consumer unit
	Electric meter box / cupboard
	Gas meter box / cupboard
	water meter
	Internal drainage run
	External drainage run
	Steel beam above
	Soil vent pipe
	Rain water pipe
	Stub stack with air admittance valve
	Boiler
	30 minute fire resisting door
	20 minute fire resisting door
	joist direction
	External cavity wall
	Stud wall
	Svp within plasterboard encasement

Drawing Note

All elements indicated in RED colour are proposed construction to be read in conjunction with the details and specification to the rear of this document.

Structural Design

All structure shown on drawings is indicative only, it is the structural engineer's responsibility to identify all structural works required.

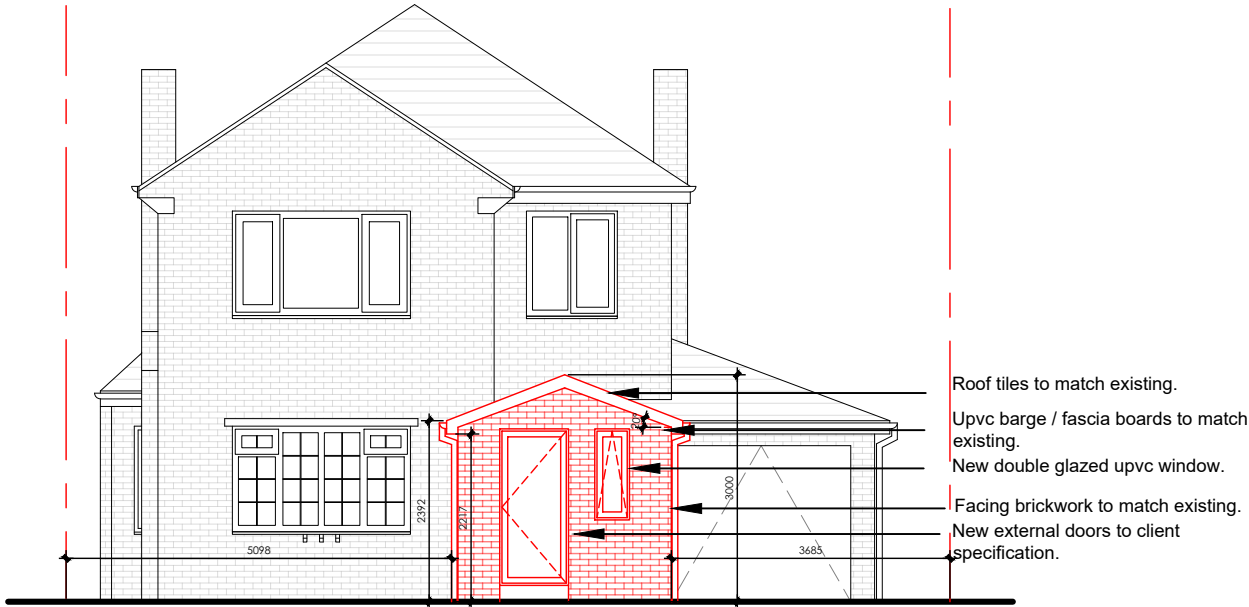


Front Elevation



Side Elevation



Rear Elevation

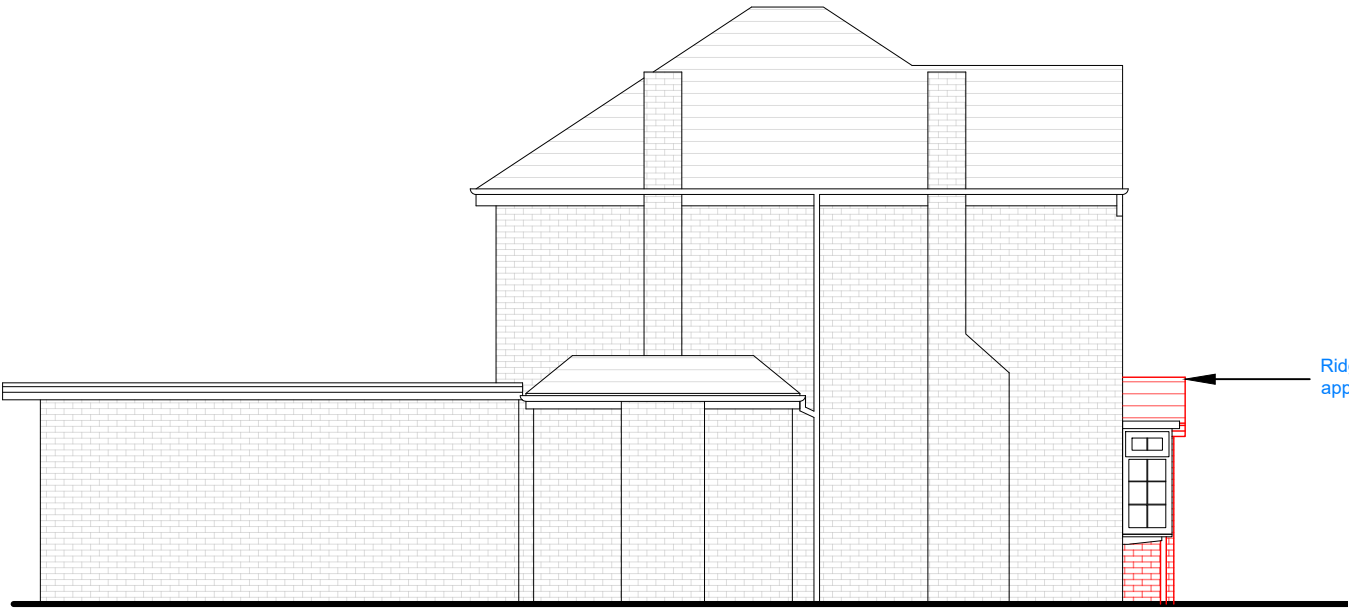


Side Elevation

Drawing Note

All elements indicated in RED colour are proposed construction to be read in conjunction with the details and specification to the rear of this document.

Structural Design

All structure shown on drawings is indicative only, it is the structural engineer's responsibility to identify all structural works required.

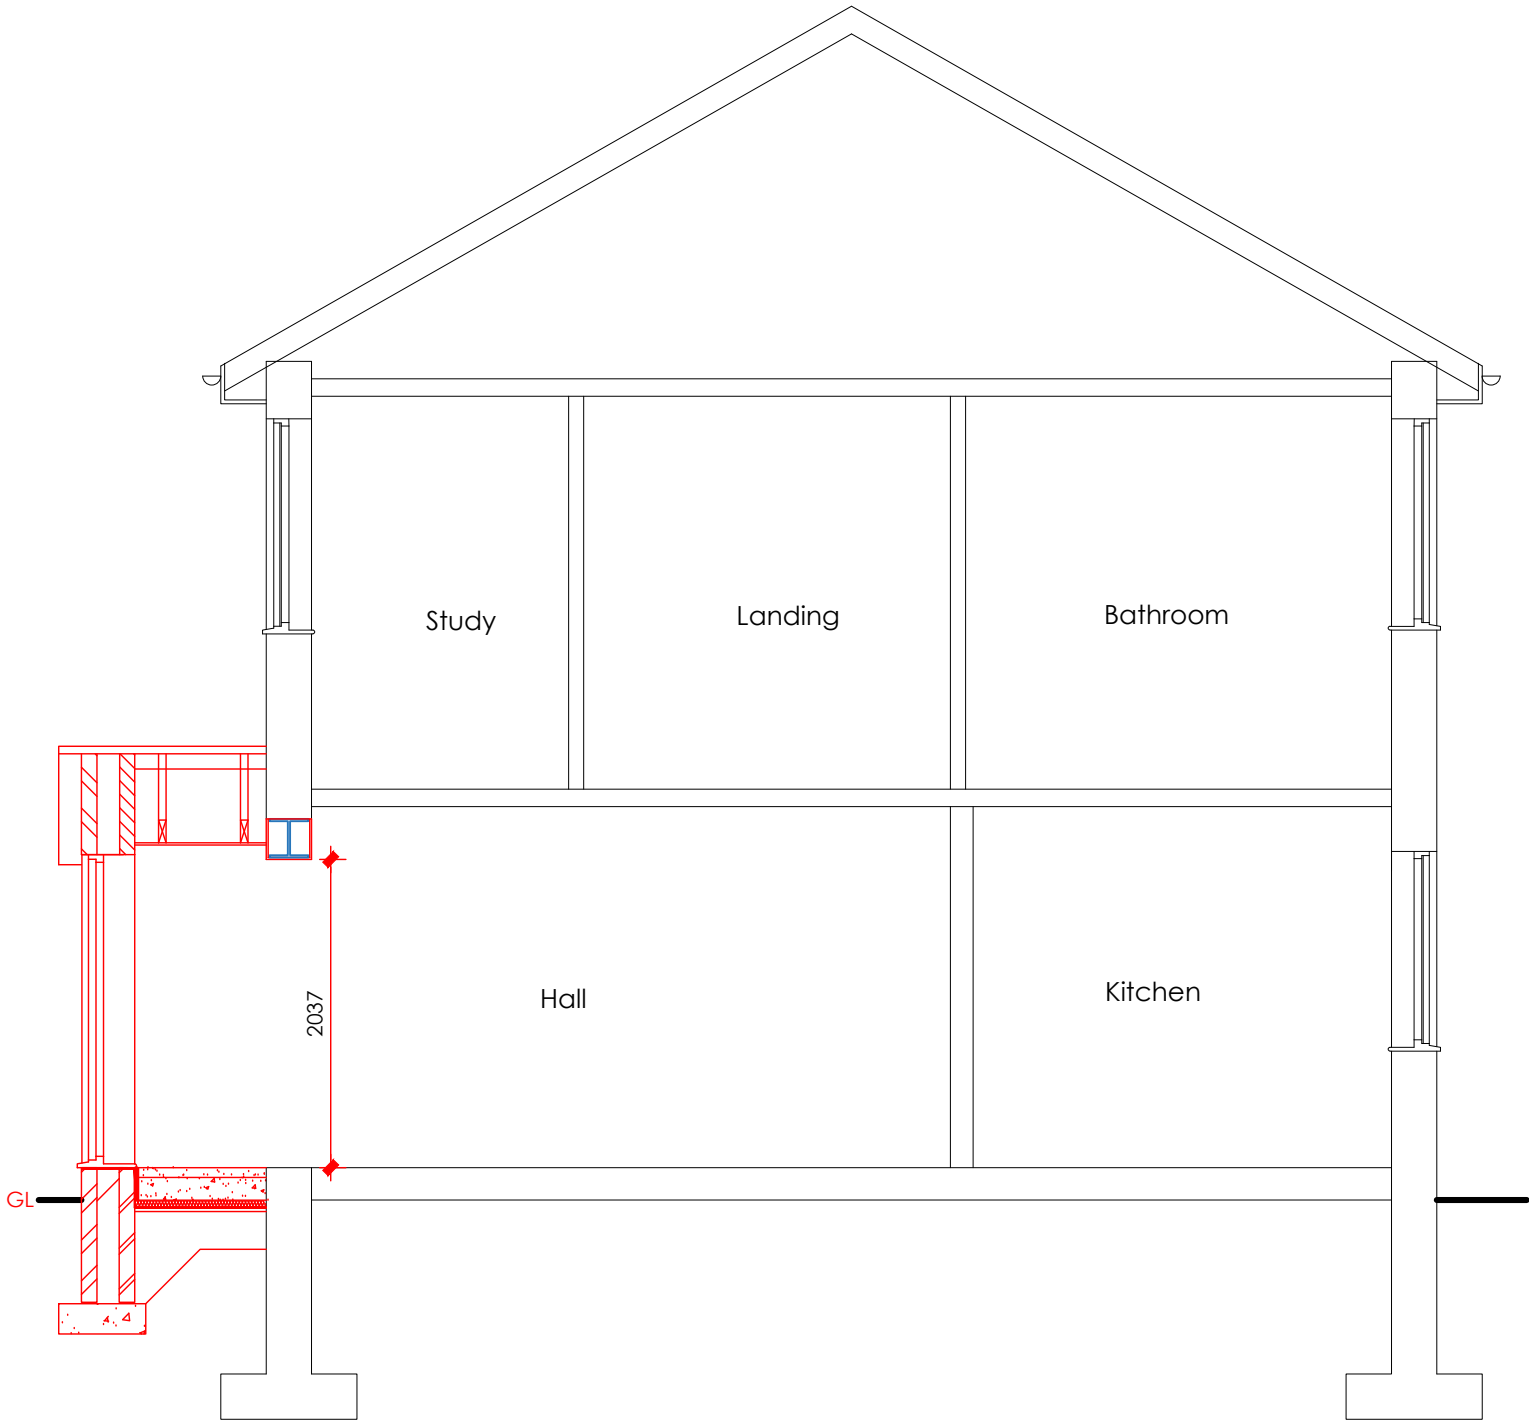

09. | Proposed Section A-A

25008 0m 1 2 3m

1:50 @A3

Residential Development

29 Withenfield Road Wythenshawe M23 9BT



HED ARCHITECTURE
JASON@HEDARCHITECTURE.COM
WWW.HEDARCHITECTURE.COM
07501 447257

42 BARKWAY ROAD
STRETFORD
MANCHESTER
M32 9WB