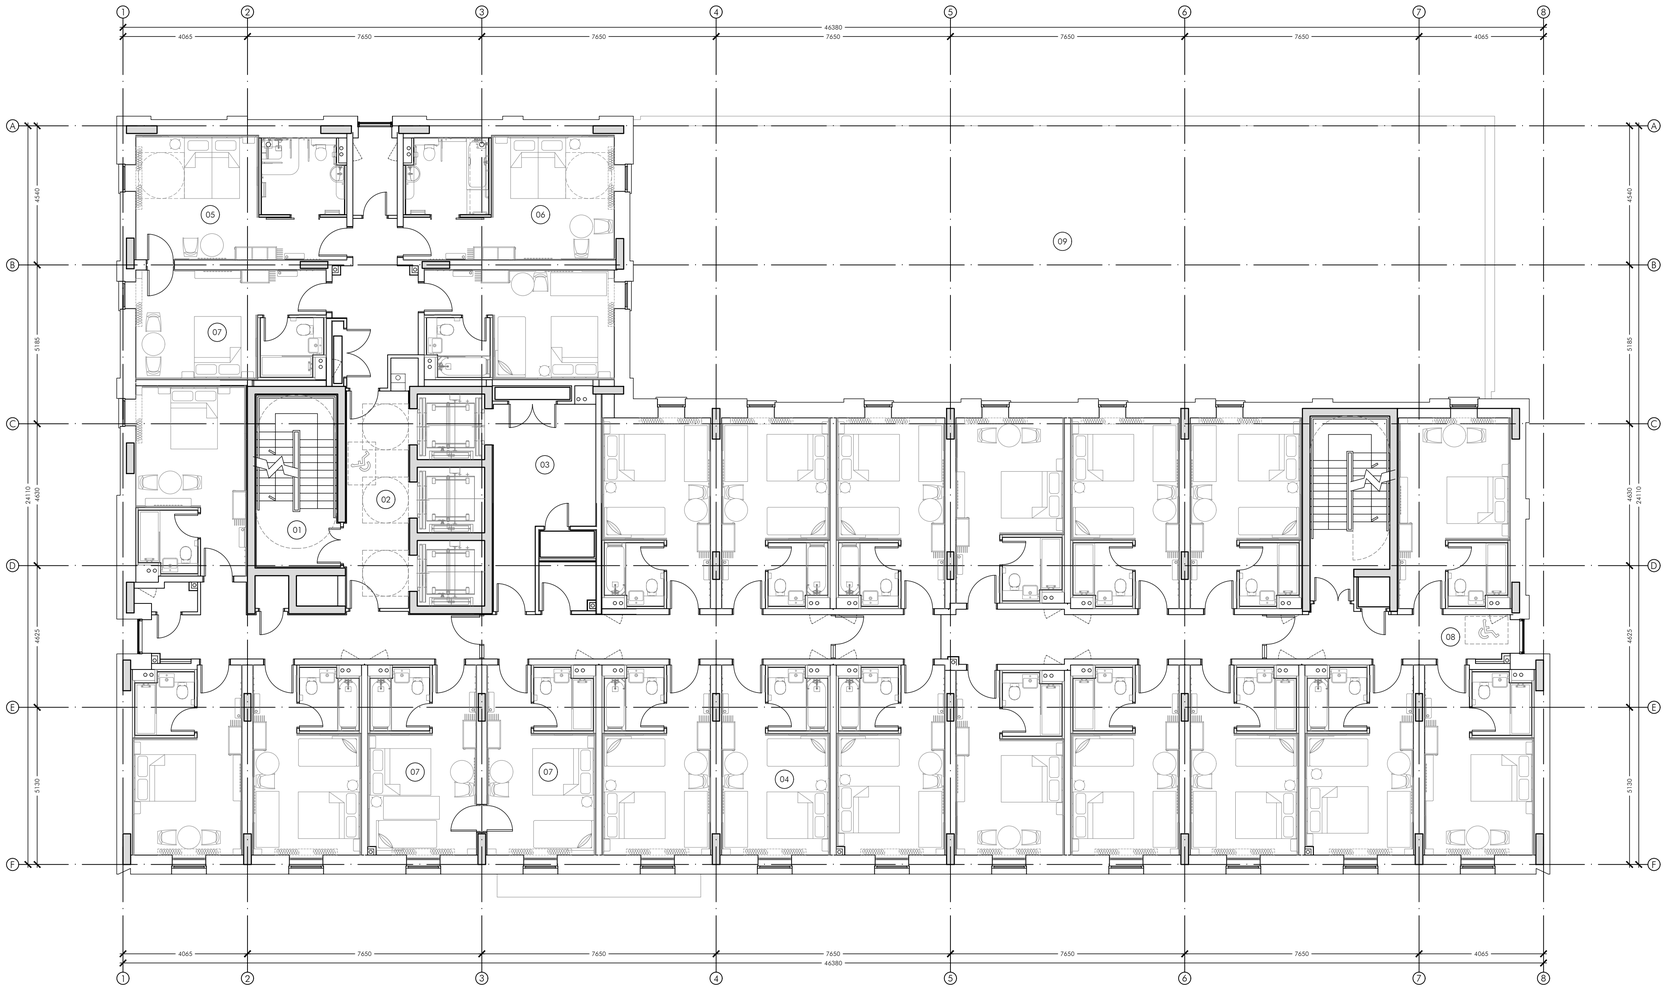

01 STAIR

02 LIFT LOBBY

03 LINEN ROOM

04 STANDARD BEDROOM

05 UNIVERSAL ACCESS BEDROOM SHOWER ROOM RH

06 UNIVERSAL ACCESS BEDROOM SHOWER ROOM LH

07 INTERCONNECTING ROOM

08 REFUGE

09 GREEN ROOF

DRAWN	REVISION	DATE	VER

ALLISON PIKE

ARCHITECTS & DESIGNERS

7 Buxton Road West, Disley,
Stockport, Cheshire, SK12 2AE.
Website: www.allisonpike.com

Telephone: 01663 763000
Facsimile: 01663 766772
Email: studio@allisonpike.com

© Allison Pike Partnership Limited.

PLANNING ISSUE

PROJECT

PREMIER INN ROCHDALE ROAD
25 ROCHDALE ROAD
MANCHESTER, M4 4HT

TITLE

PROPOSED TYPICAL UPPER FLOOR PLAN

SCALE

1:100 @ A1

DRAWING No

L017-APA-12-01.01-D-A-900006

REVISION