


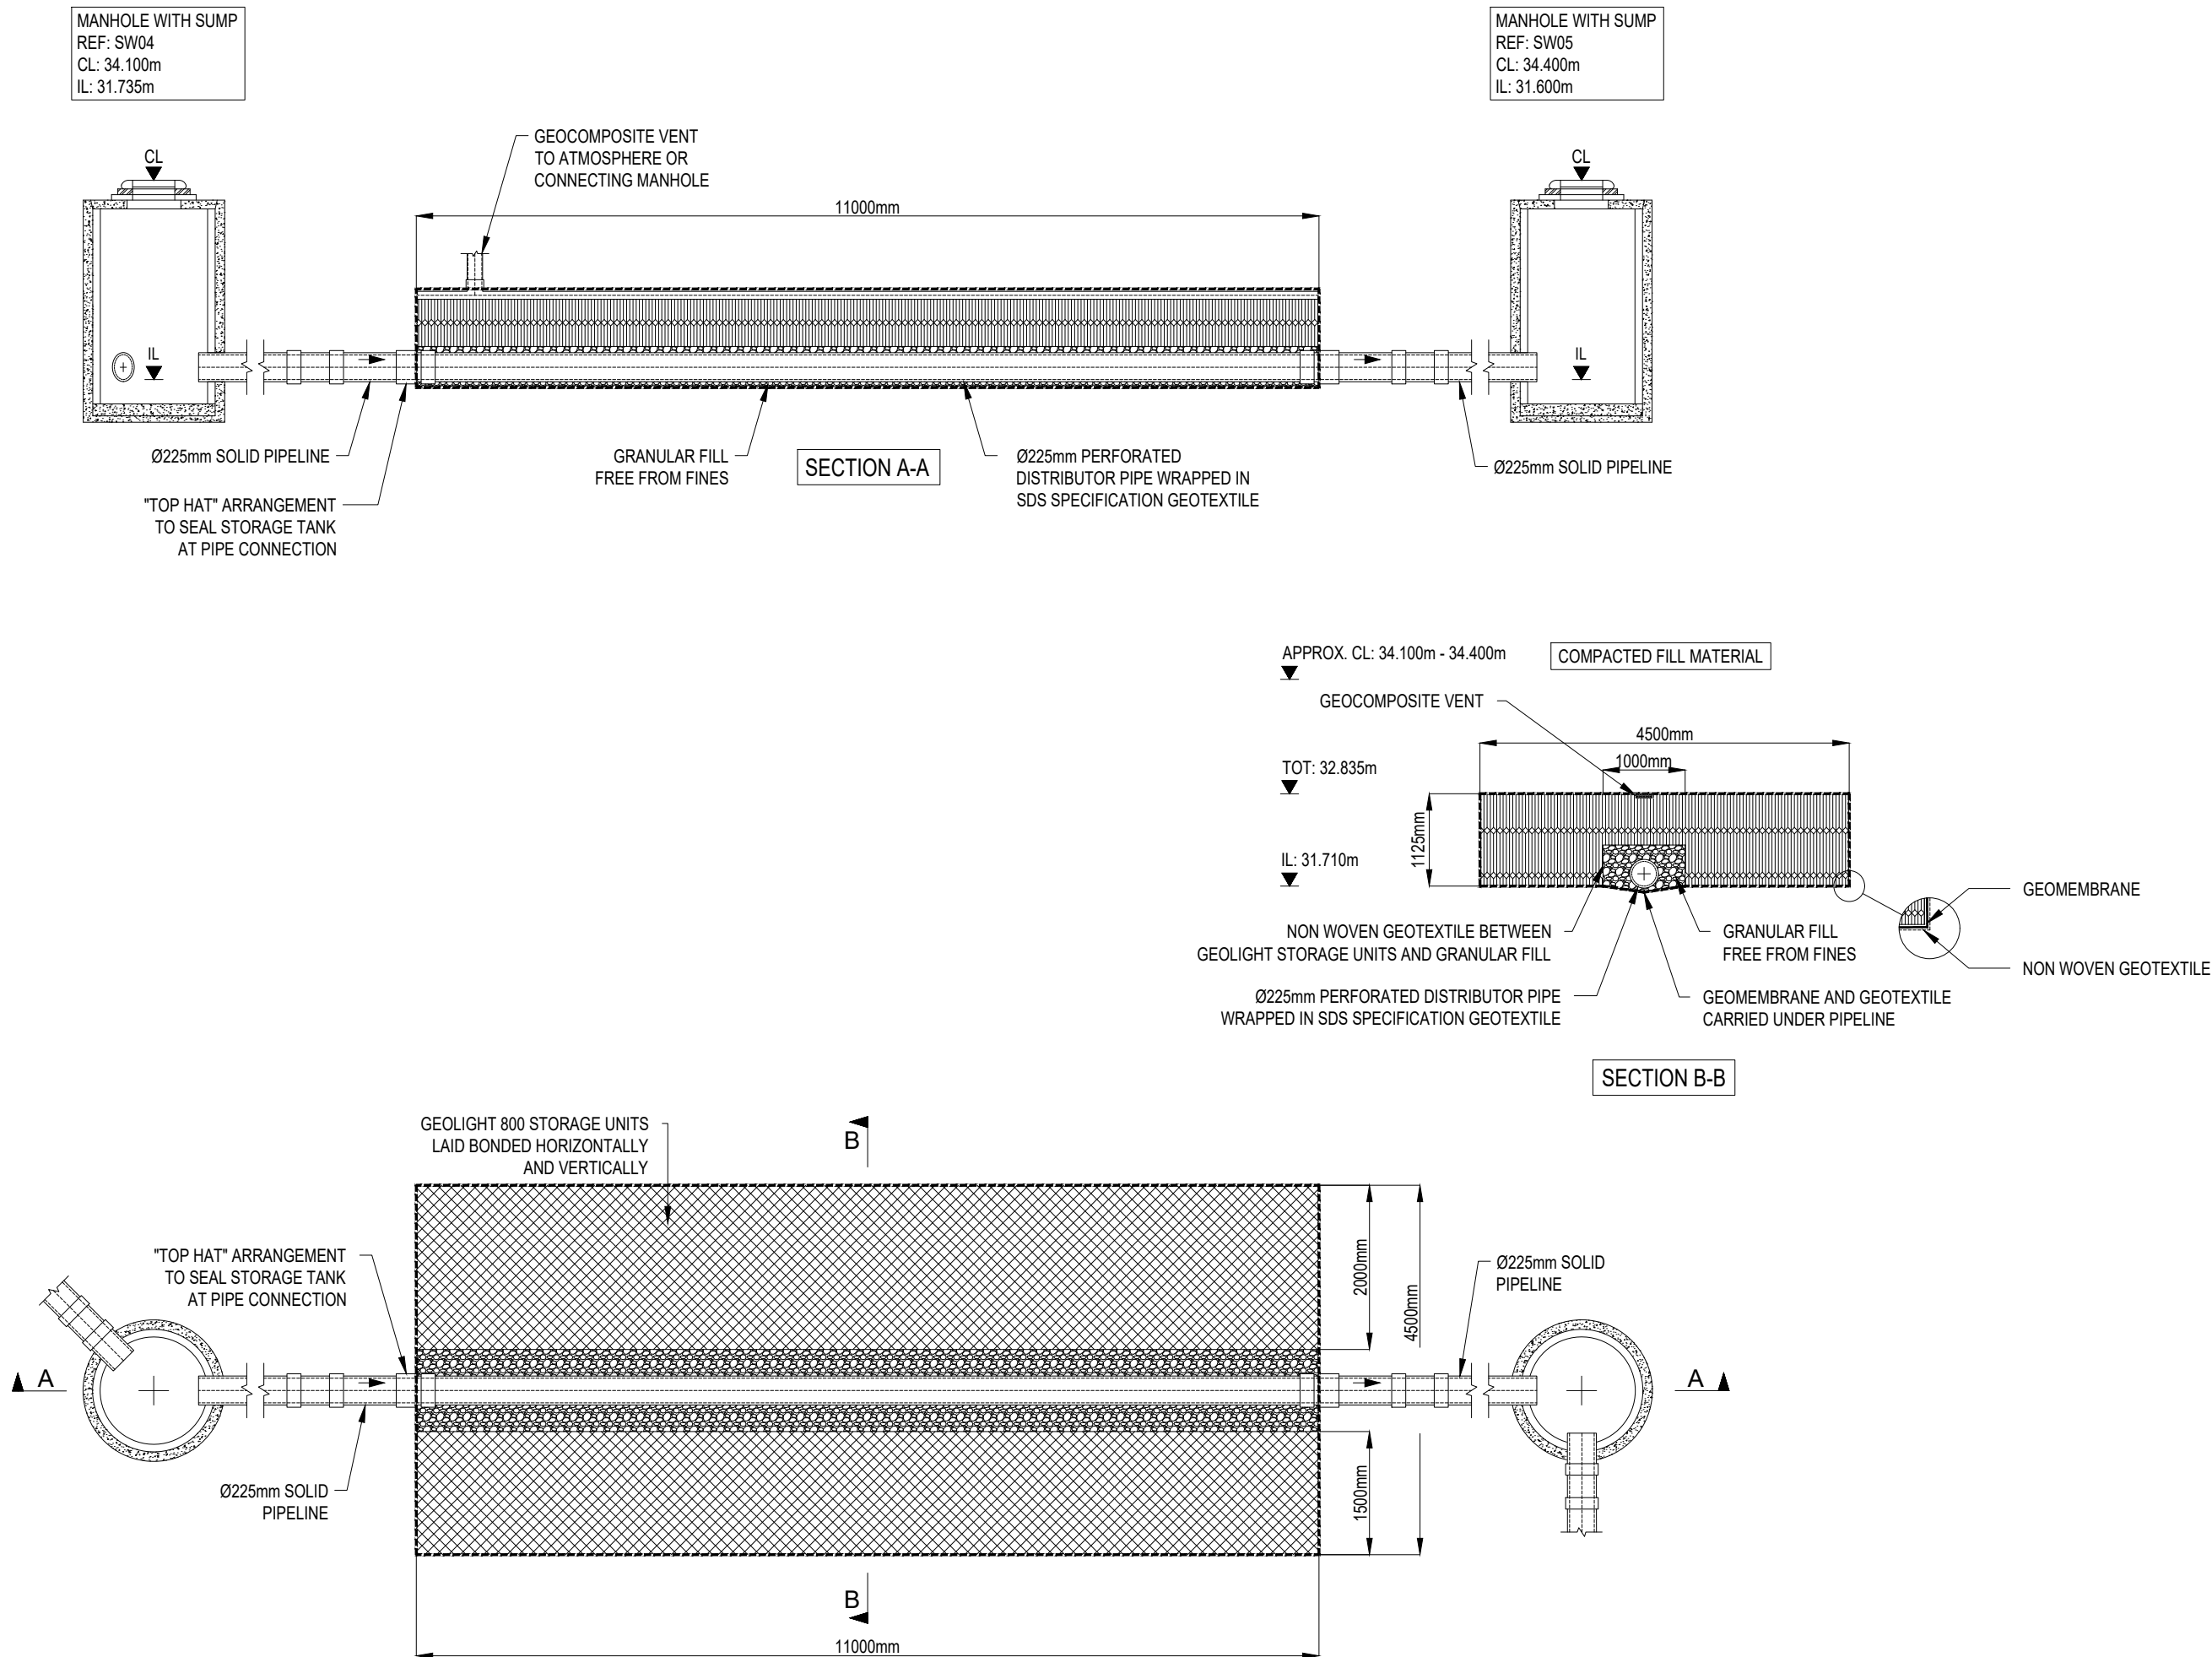

Notes:

This Drawing is to be read in conjunction with all relevant Architect's Engineer's and specialists' drawings and specifications.


Do not scale from this drawing in either paper or digital form. Use written dimensions only.

SDS to leave solid stub only, exiting tank for connection by others.

All external Manholes, Access Points, Junctions & Pipe are shown for guidance only and not part of the SDS program unless otherwise agreed.

ISSUED FOR CONSTRUCTION	16.11.23
RJ	SP
ISSUED FOR APPROVAL	24.01.23
TB	SP

Rev	Comments	Date
		DRW/CHK

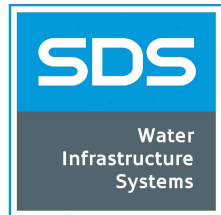

Clearwater House
Castlemills
Biddisham
Somerset
BS26 2RE
+44 (0)1934 751303

sdslimited.com

Project
FIRST STREET SOUTH
MANCHESTER

Client
MPB STRUCTURES

File
ATTENUATION TANK 2 DETAIL

REFERENCE DRAWINGS:			
Drawing Number	Revision	Drawing Title	Date
0001	C07	BELOW GROUND DRAINAGE DRAINAGE STRATEGY	C07

Scale	NTS	Date	24.01.23
Drawing No	E278622_02	Rev	-