

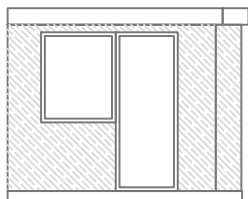
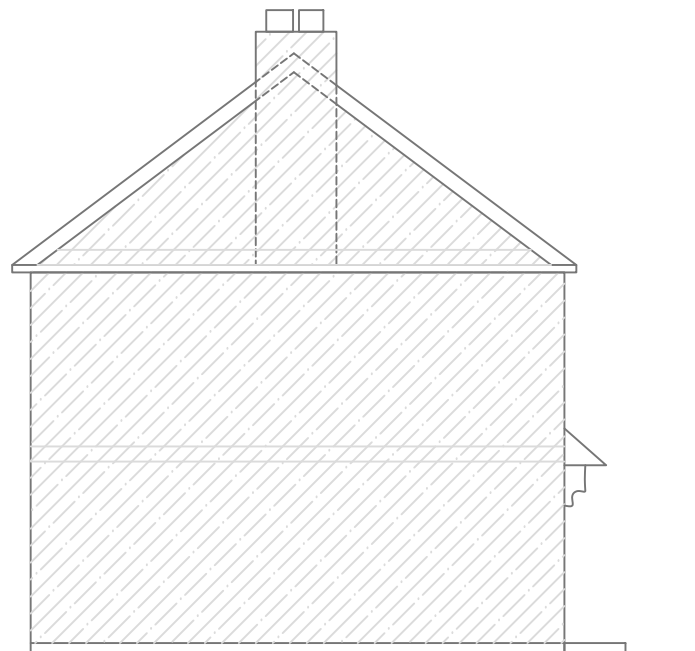


Existing

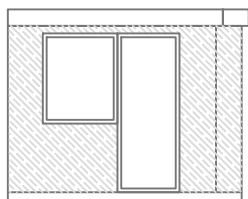

Proposed

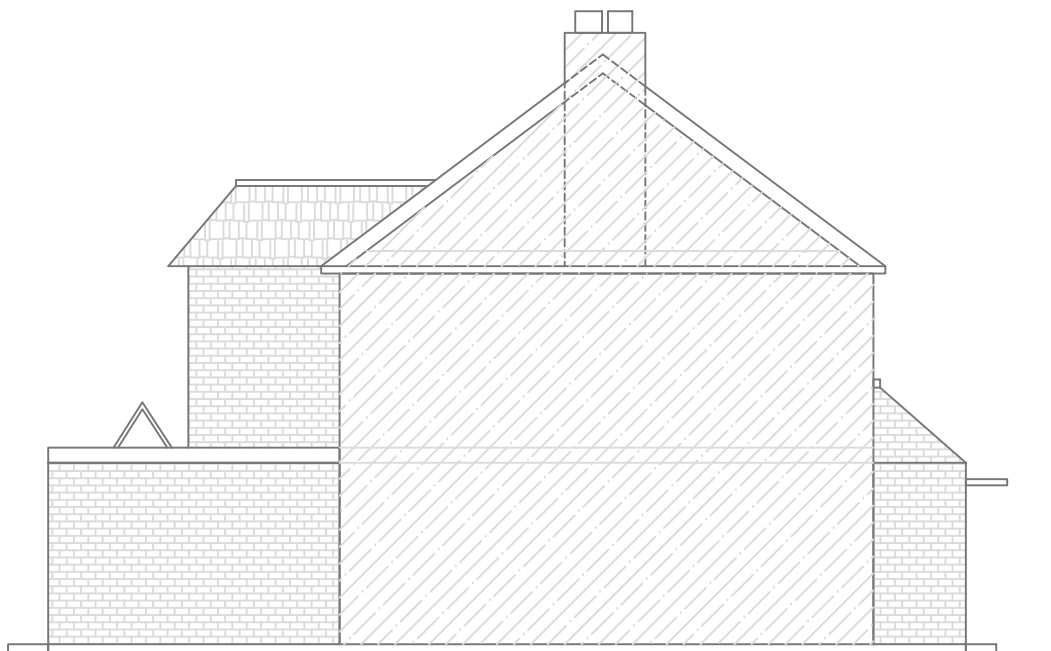

	Client : Dilshad Saleh	Drawing: LHS Elevation Existing & Proposed		No: PA - 11		Drawn: AB			
		Scale: 1:100 @ A4				Rev: MH			
	Project Address: 47 Copthorne Crescent , M13 0QY					Job no : 0325-8	B	Pitched rear roof	MH
						Council: Manchester Council	REVISIONS:		Signed