


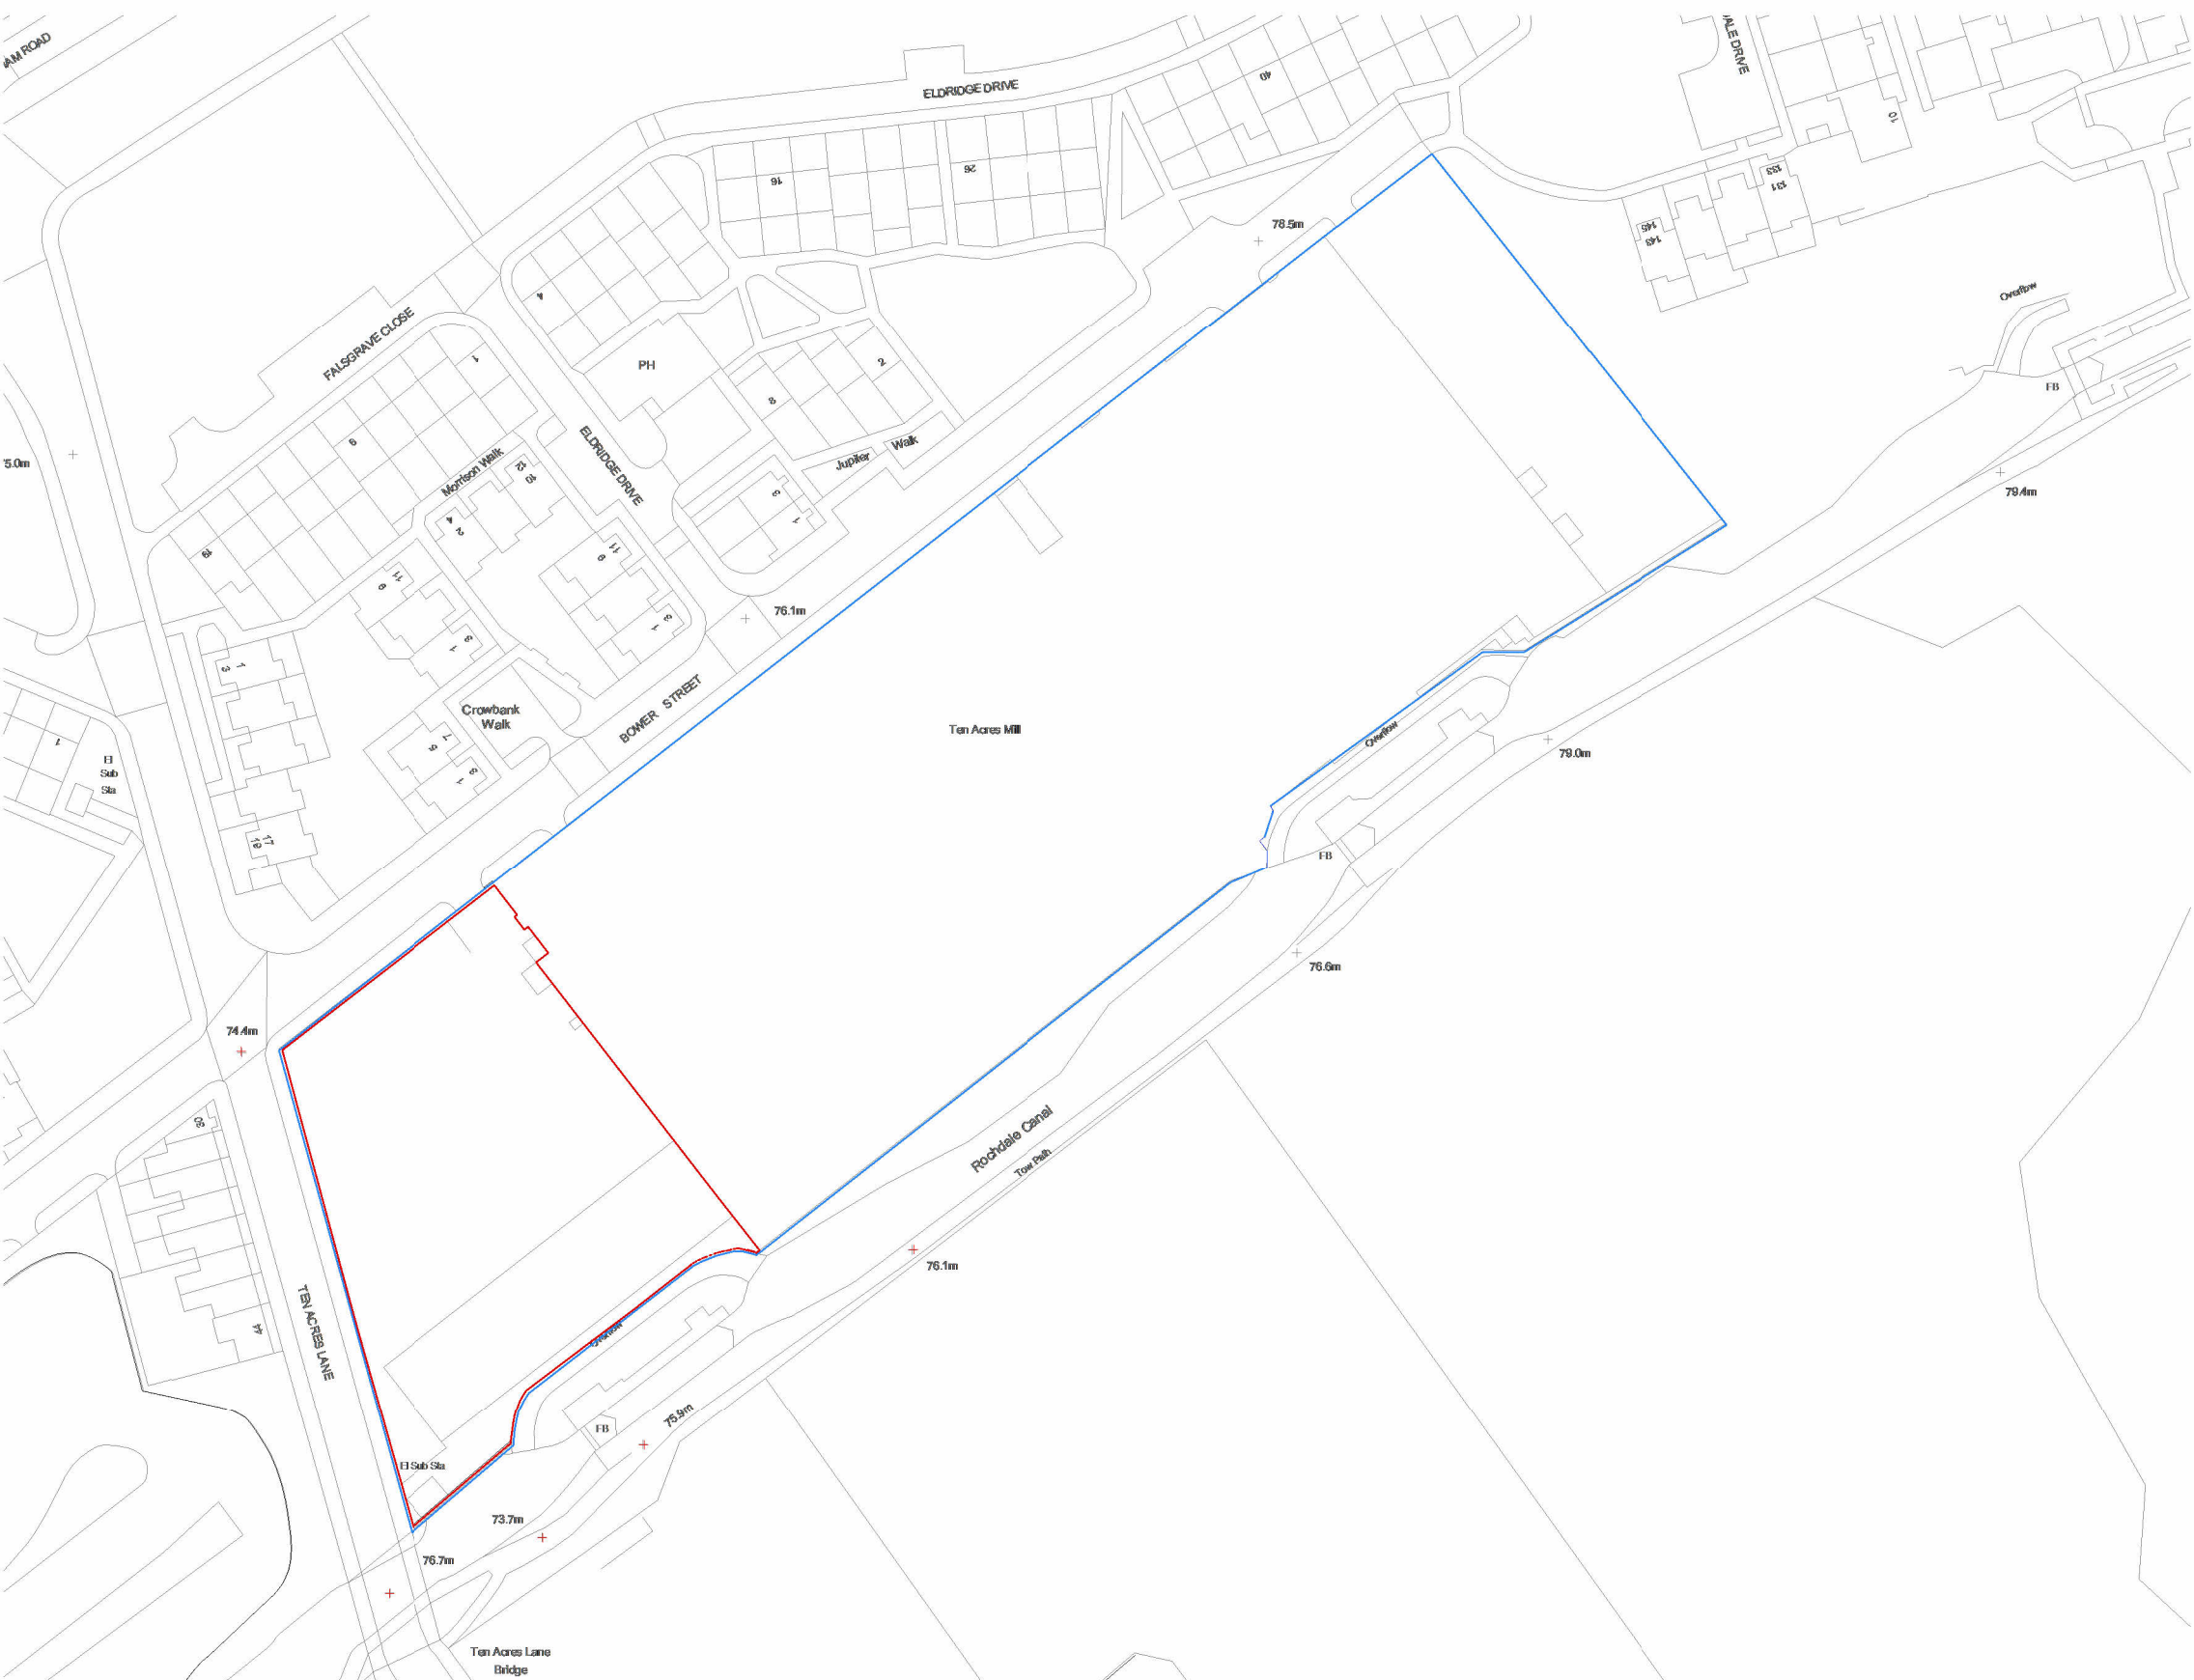

Key Element

Site Boundary

Ownership Boundary




General Notes:

All site dimensions shall be verified by the Contractor on site prior to commencing any works.

Do not scale from this drawings.

Design intent drawing only. Construction to comply with latest building regulation requirements. This drawings is the property of "Studio Tashkeel Architecture Ltd." and copyright is reserved by them. The drawing is not to be copied or disclosed by or to any unauthorised persons without the prior written consent of Studio Tashkeel Architecture Ltd.

-	First Issue	29.07.2025	SM	MK
Rev	Description	Date	Dr by	App by

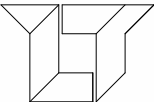

STUDIO TASHKEEL ARCHITECTURE LTD.

1 - 3 Ashton Lane, Sale
Manchester M33 6WT
United Kingdom
T +44(0)161 546 5395
E info@StudioTashkeel.com
www.studiotashkeel.com

client name	
T & A Textiles and Hosiery Ltd	
project	
Sleepdown House, M40 2BH	
drawing	
Location Plan	
project number	scale
25133	1 : 1250
drawing number	rev
PL001	issue status
Planning	
This drawing is to be read in conjunction with all related drawings. All dimensions must be checked and verified on site before commencing any work or producing shop drawings. The originator should be notified immediately of any discrepancy. This drawing is copyright and remains the property of Studio Tashkeel Architecture Ltd.	

1

Location Plan

1 : 1250

