
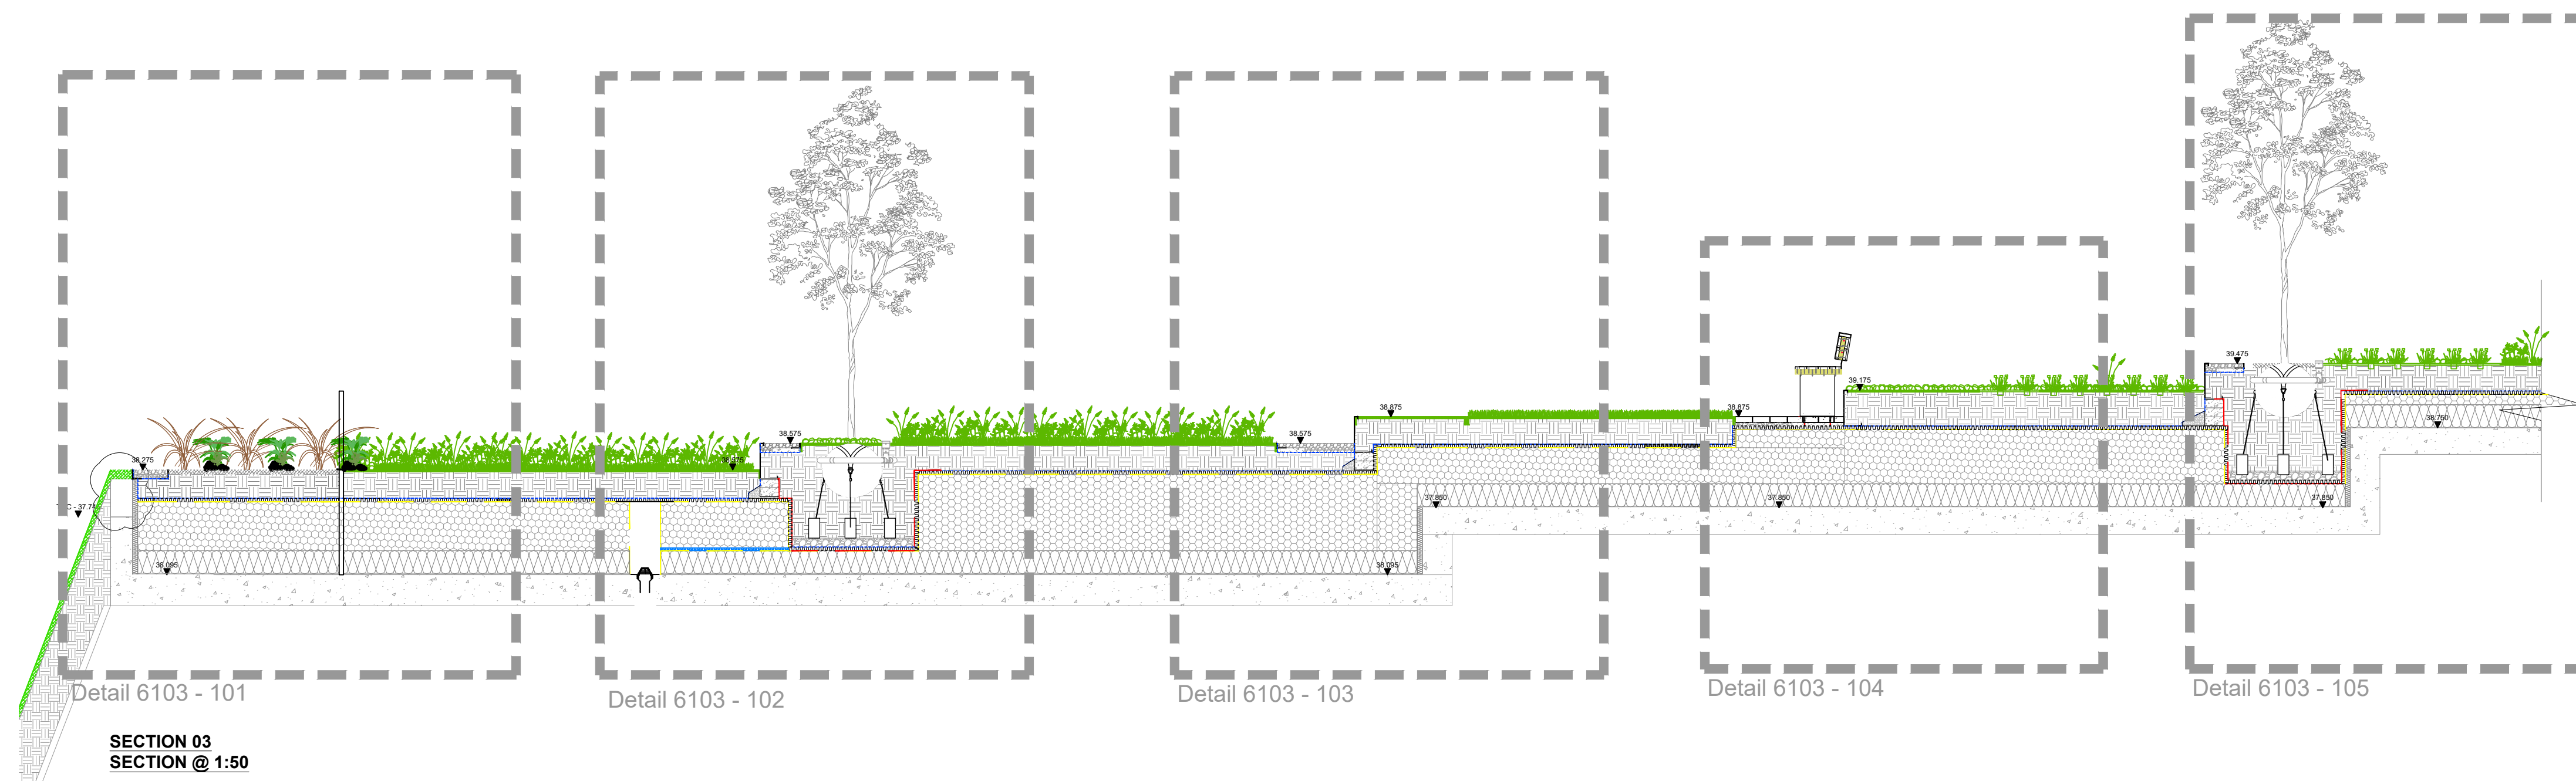


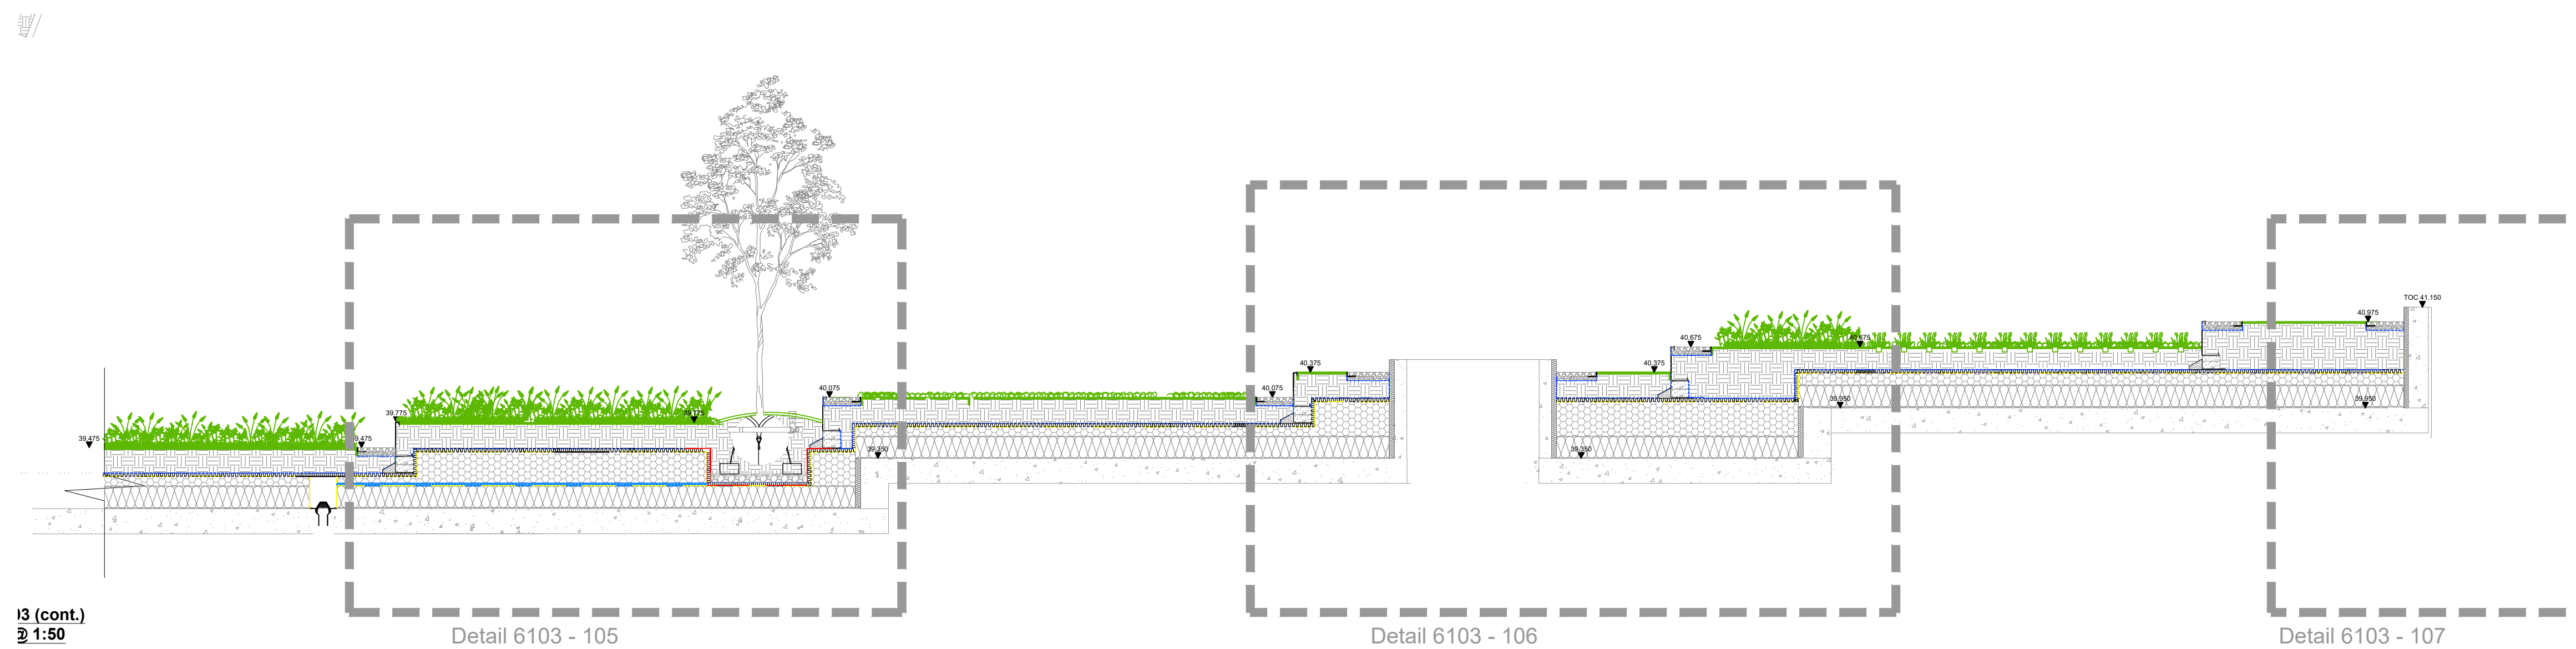

Notes:

NOTES

1. THE COPYRIGHT OF THIS DRAWING IS VESTED IN URBAN ROOFSAPES AND IT MAY NOT BE REPRODUCED IN WHOLE OR PART OR USED FOR THE MANUFACTURE OF ANY ARTICLE WITHOUT THE EXPRESS PERMISSION OF THE COPYRIGHT HOLDERS.

2. WORK TO FIGURED DIMENSIONS ONLY.

3. THIS DRAWING IS TO BE READ IN CONJUNCTION WITH ALL RELEVANT ARCHITECTS, SERVICE ENGINEERS AND URBAN ROOFSAPES'S SPECIFICATIONS.



URBAN
ROOFSAPES

Office Address: Unit 14a Catherine Street, Warrington, WA5 0LH

CLIENT: DCL

ARCHITECT: SHP

REV:	DESCRIPTION:	BY:	DATE:
STATUS: CONSTRUCTION			
LANDSCAPE ARCHITECT: OP-EN			
SITE: First St, Manchester			
TITLE: Block D - Section 03			
SCALE AT A1: 1:50	DATE: JAN 25	DRAWN: URS	CHECKED: checked
DRAWING NO: FSS-AB-URS-EC-01-SE-6103			REVISION: C01