
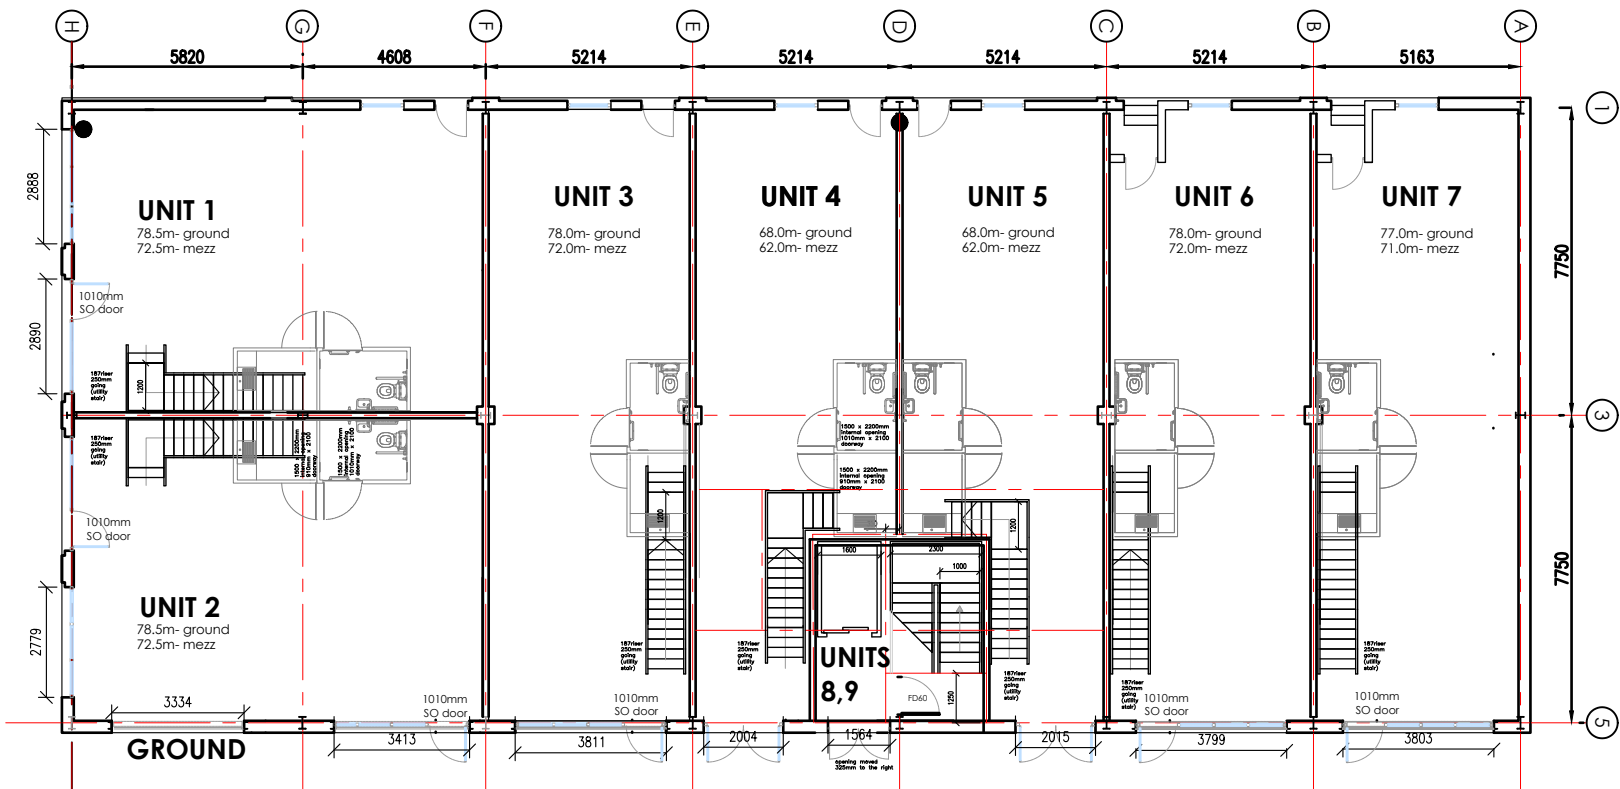
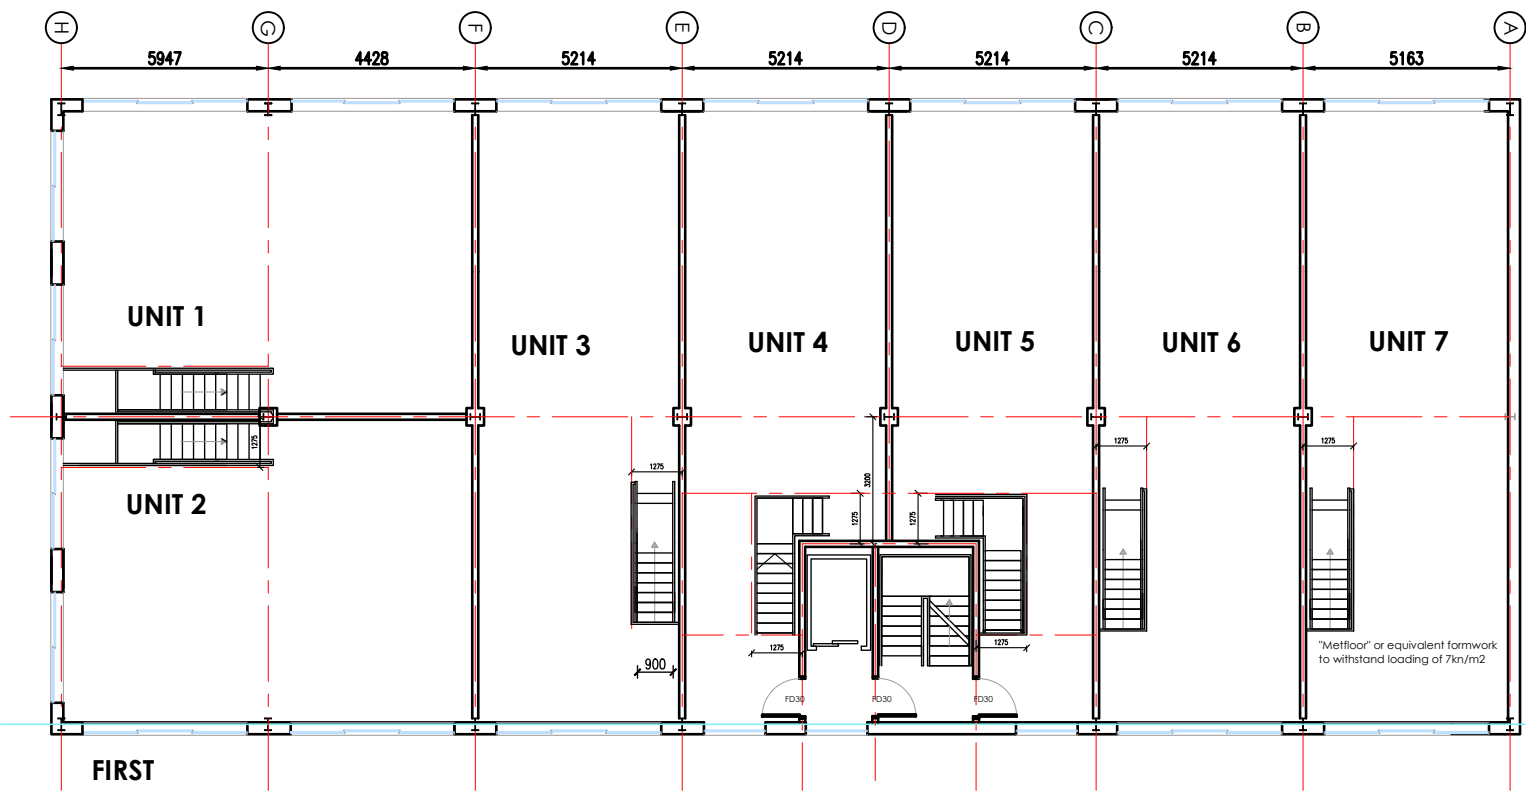


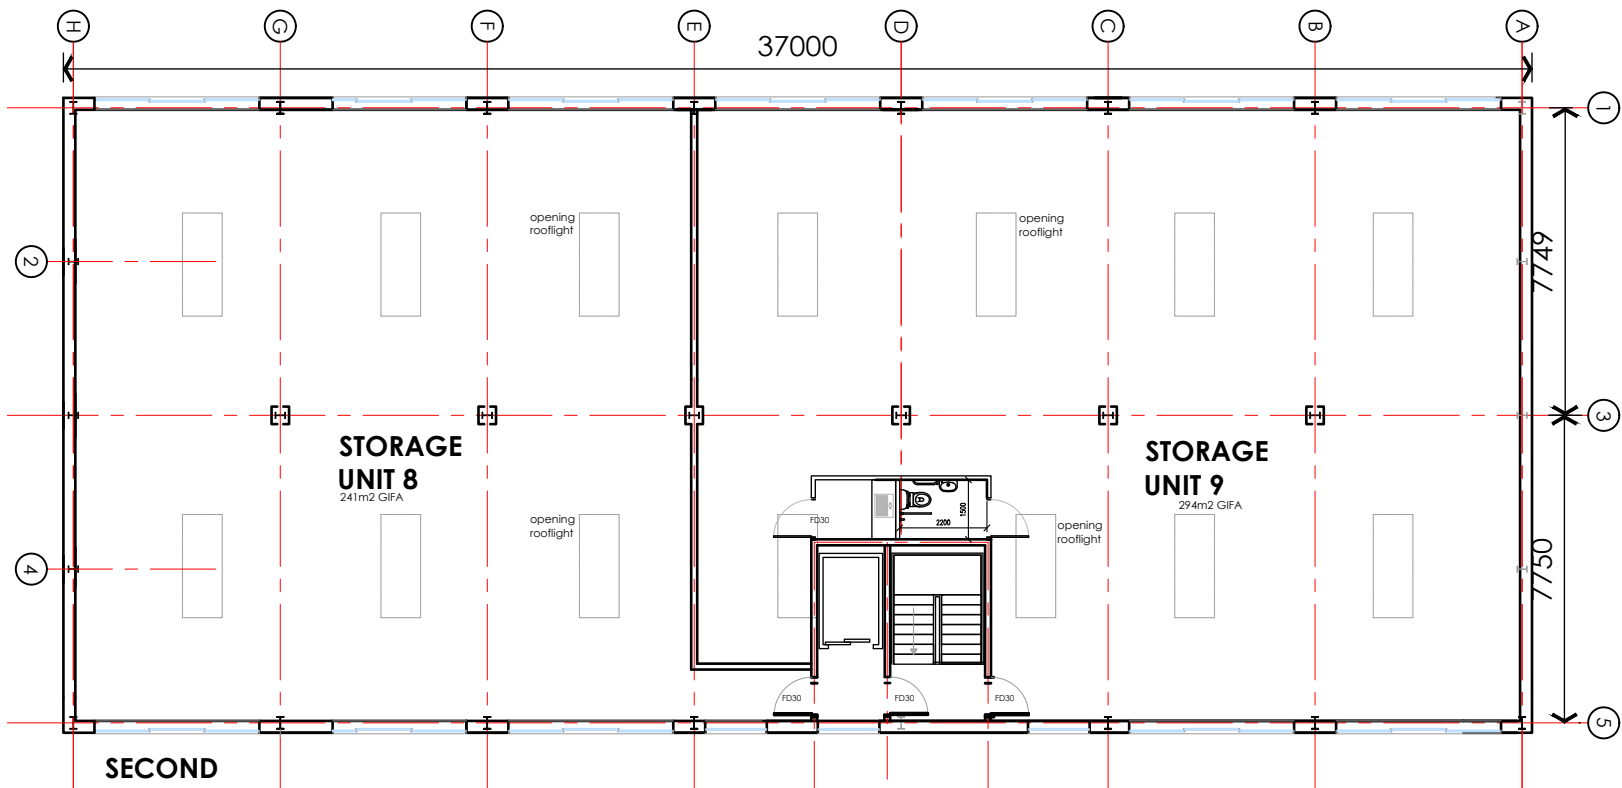

Changes: amended staircase configurations to "as approved" plans.

REV	DATE	DRAWN BY
Copyright of fob design (UK) Ltd, all rights reserved. All information contained within this drawing remains the property of fob design. This information should not be reproduced in whole or part or modified without written consent of fob design. No information within this drawing should be modified or disclosed or passed onto third parties without written consent of fob design. Do not make these drawings.		
XXX		
XXX		
XXX		
XXX		
Drawn	XXX	Status SK
Checked	XXX	Original A3
Date		MAR 21
Scale		1:100@A1
PL 01		B