



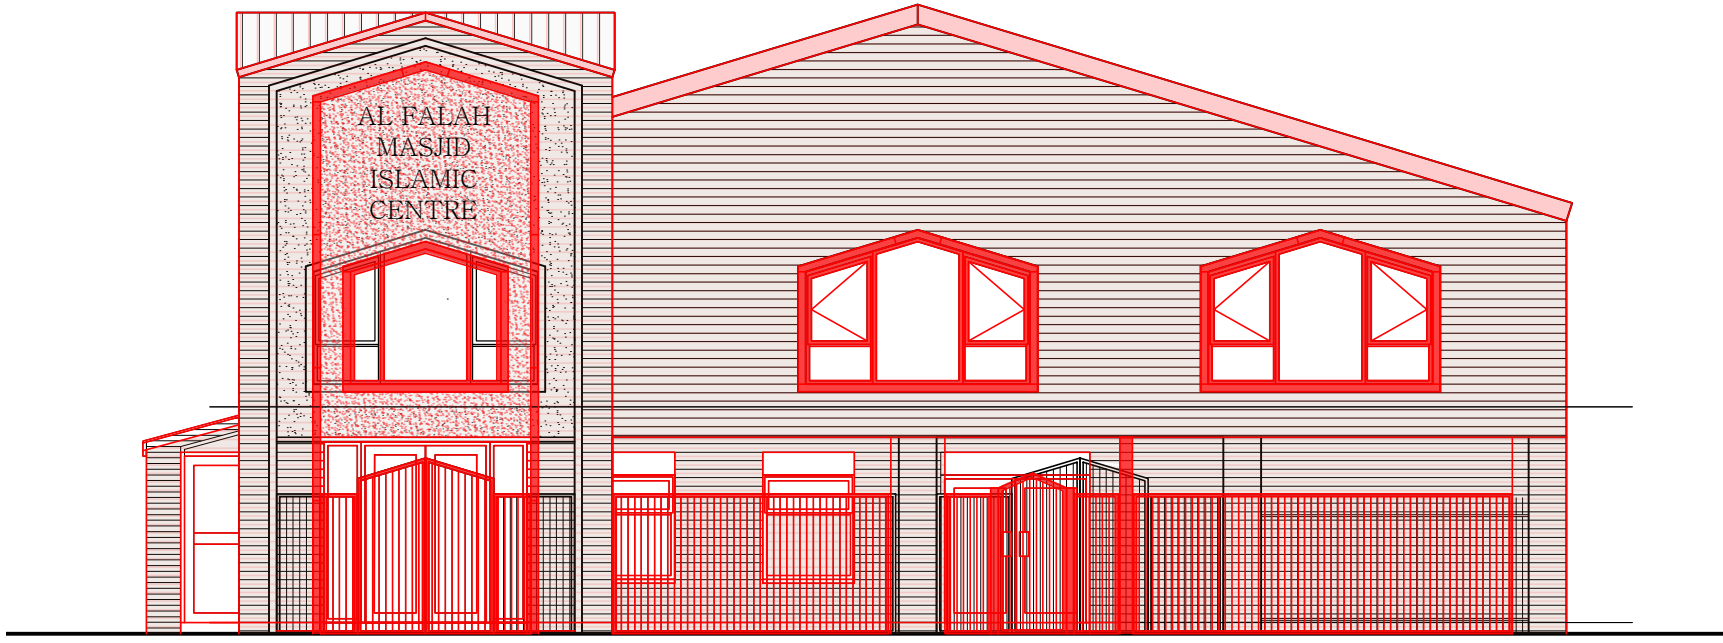


PROPOSED FRONT ELEVATION (S) OVERLAY
1:100

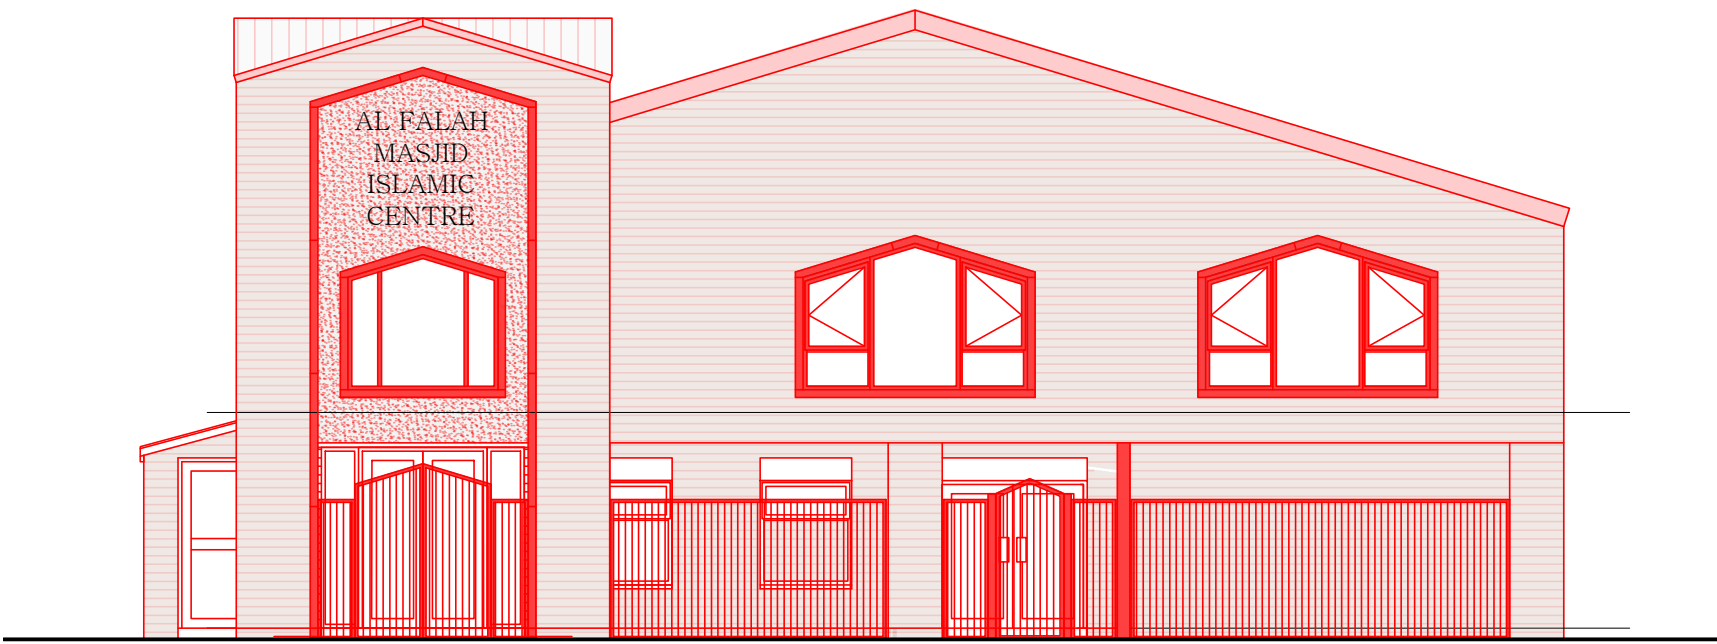


REVISED DESIGN



APPROVED DESIGN

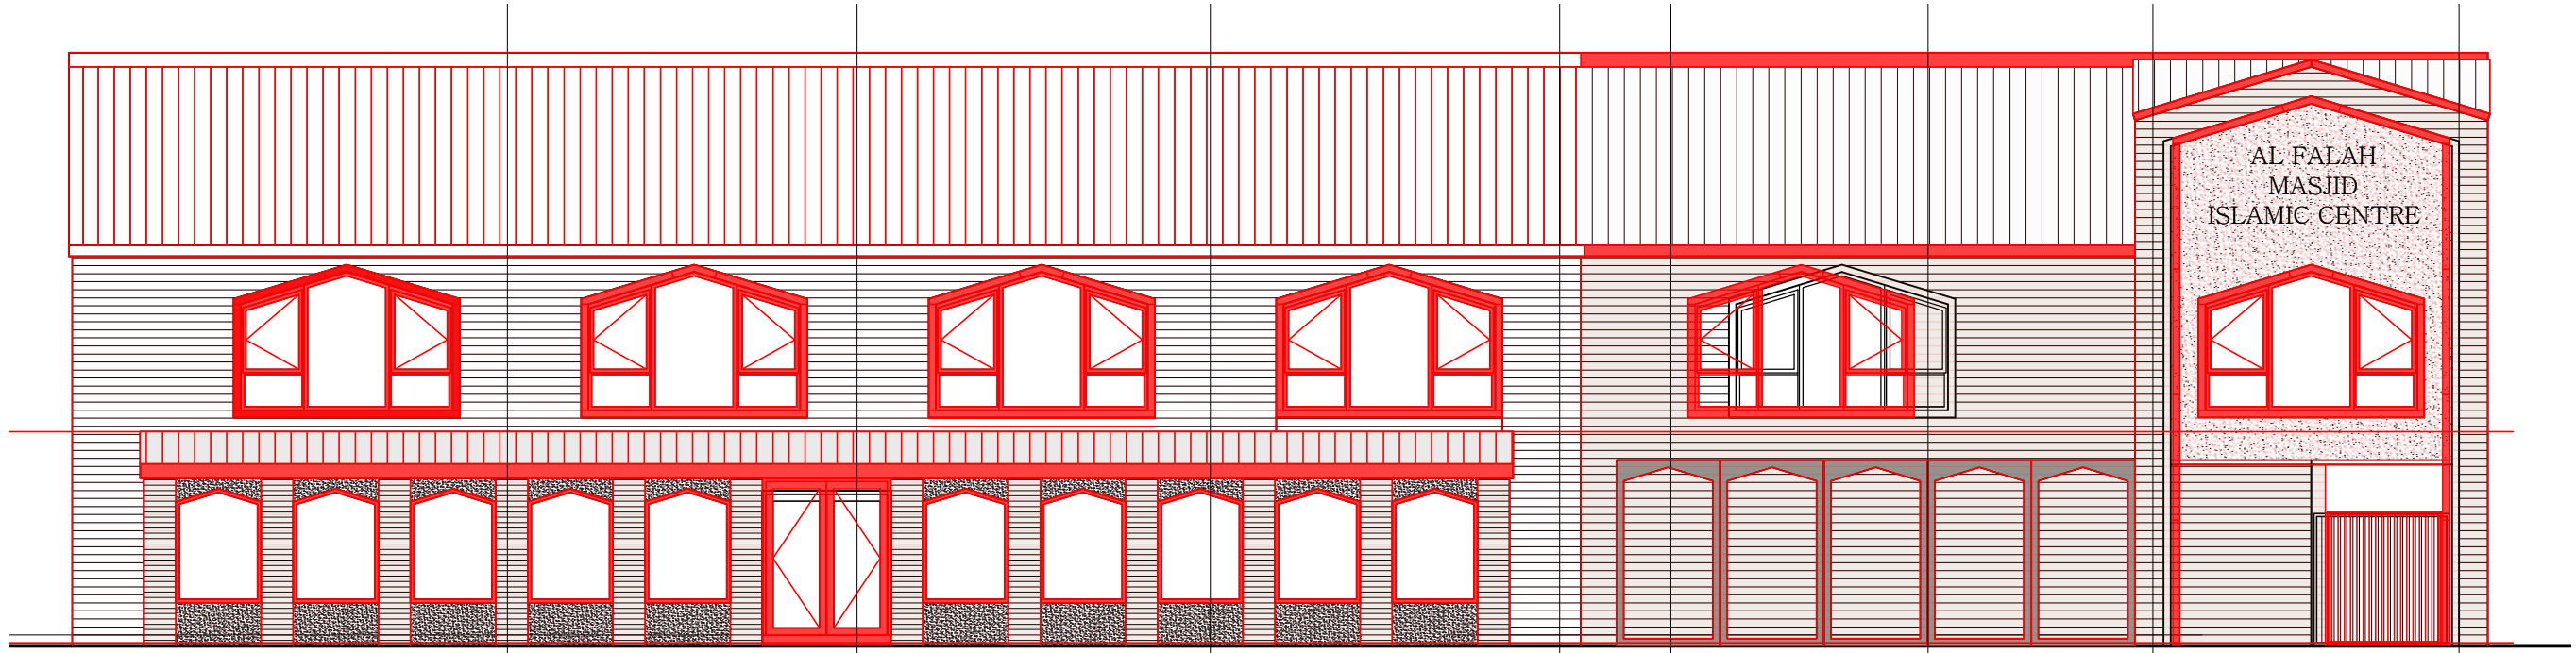


PROPOSED SIDE ELEVATION (W) OVERLAY
1:100

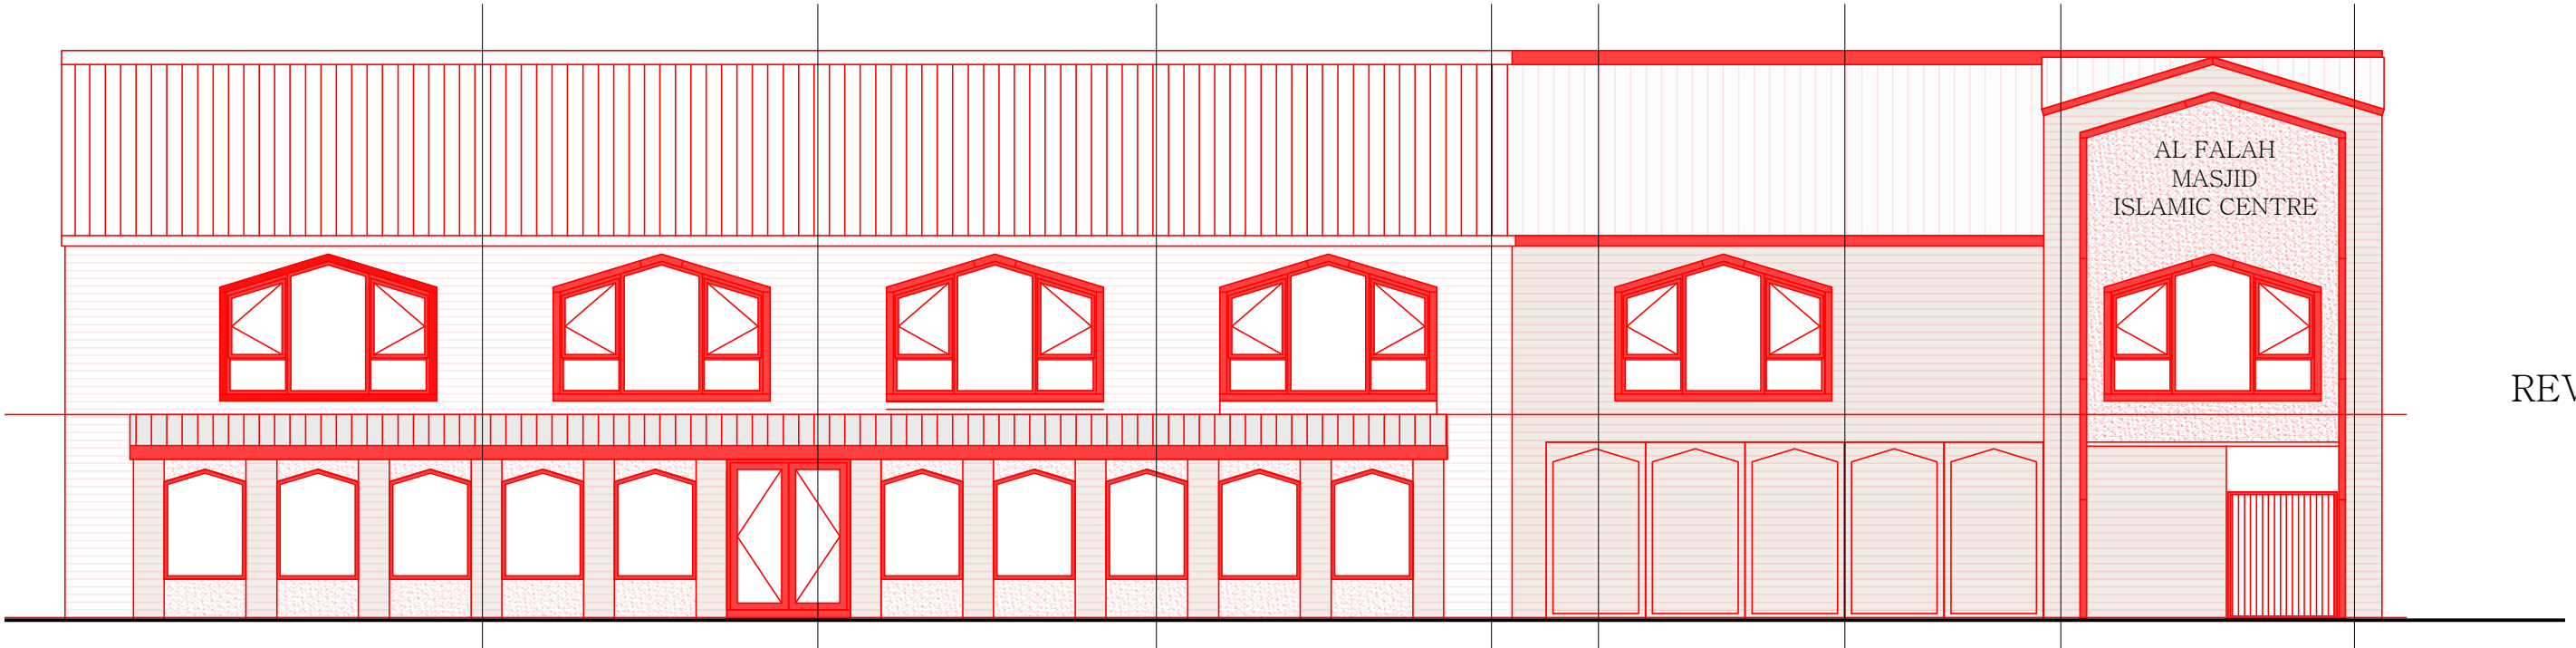

REVISED DESIGN



APPROVED DESIGN

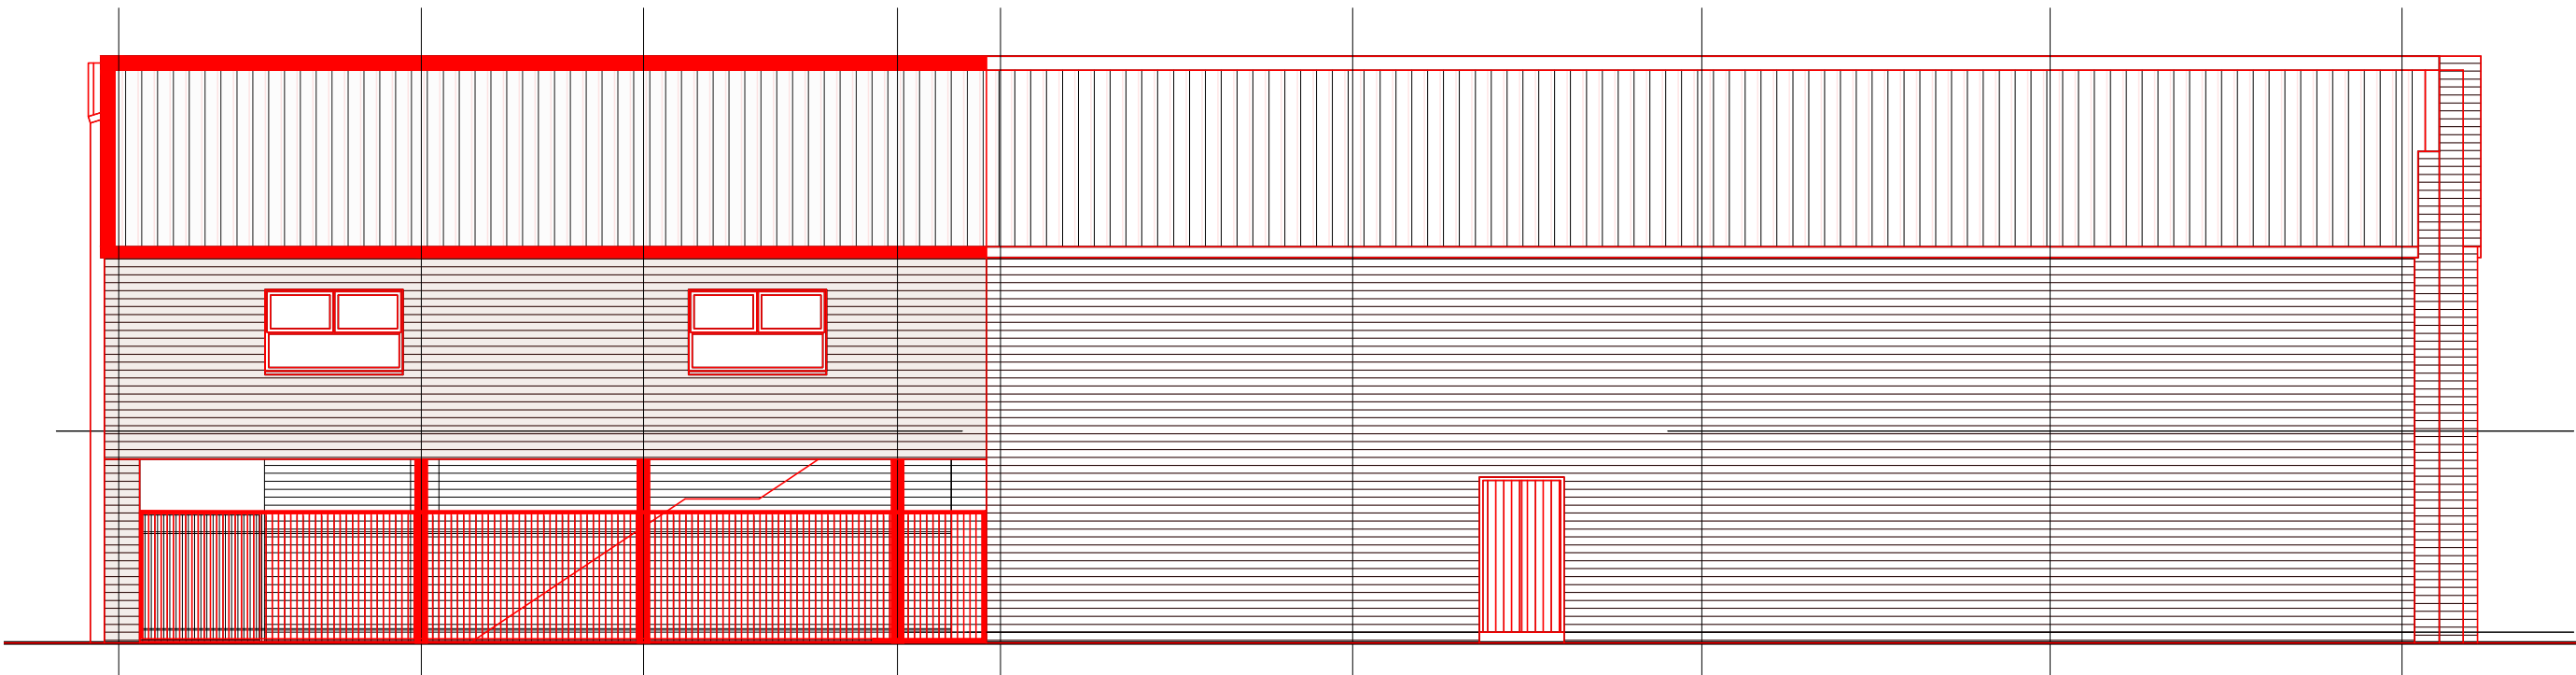

PROPOSED SIDE ELEVATION (E) OVERLAY
1:100