Foundation and Wall Detail -
600mm Foundation - Concrete Slab.

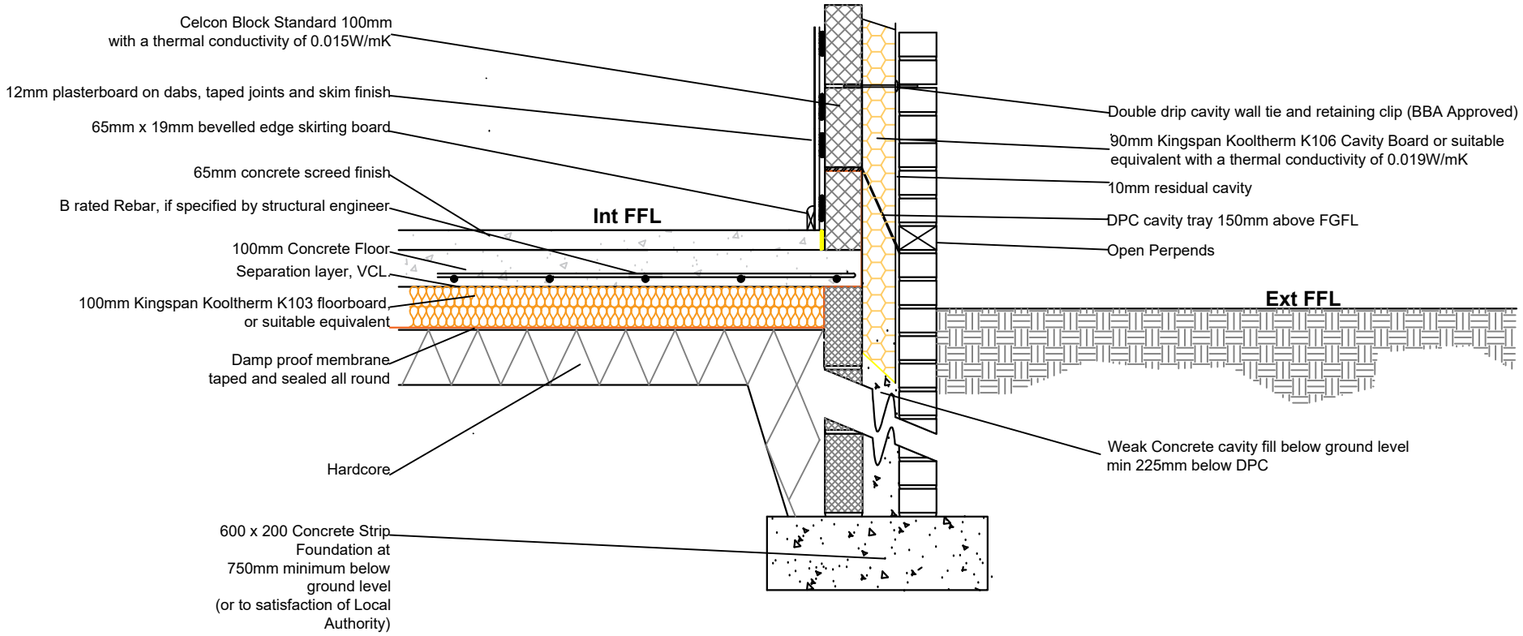

Richard Harris - Technical Officer
Manchester Equipment & Adaptation Partnership
Directorate for Children and Families
Manchester Local Care Organisation

Phillips Park Rd
Bradford
Manchester M11 3FU

Office Tel : 0161 277 1704
Mobile No : 07944 483 766

Project : Full Plans

Hamza Abdale
49 Catterick Ave
Burnage
Manchester
M20 6HF

Drawn By :	Date :
R.H.	08/09/2025
Scale :	**Paper Size :**
1:50	A3

Manchester Equipment & Adaptations Partnership