


Stanfords VectorMap

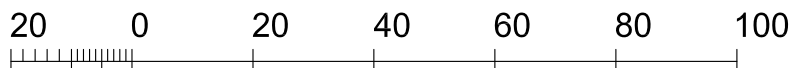

A	FIRST ISSUE			TB	20.10.17
REV	DESCRIPTION			BY	DATE
 HOWARD & SEDDON A.R.I.B.A. CHARTERED ARCHITECTS 64 WASHWAY ROAD SALE, CHESHIRE, M33 7RE TEL NO. 0161 - 973 8296 FAX NO. 0161 - 962 3485 E-MAIL : ADMIN@HOWARDANSEDDON.CO.UK		PROJECT/TITLE PROPOSED ALTERATIONS / EXTENSION 22 BAMFORD ROAD DIDSBUY MANCHESTER M20 2GW		DRAWN TB	DRG No. 13,314/OS
				DATE 20.10.17	
		CLIENT MS CATHERINE SULLIVAN		SCALE 1:1250 (A4)	