


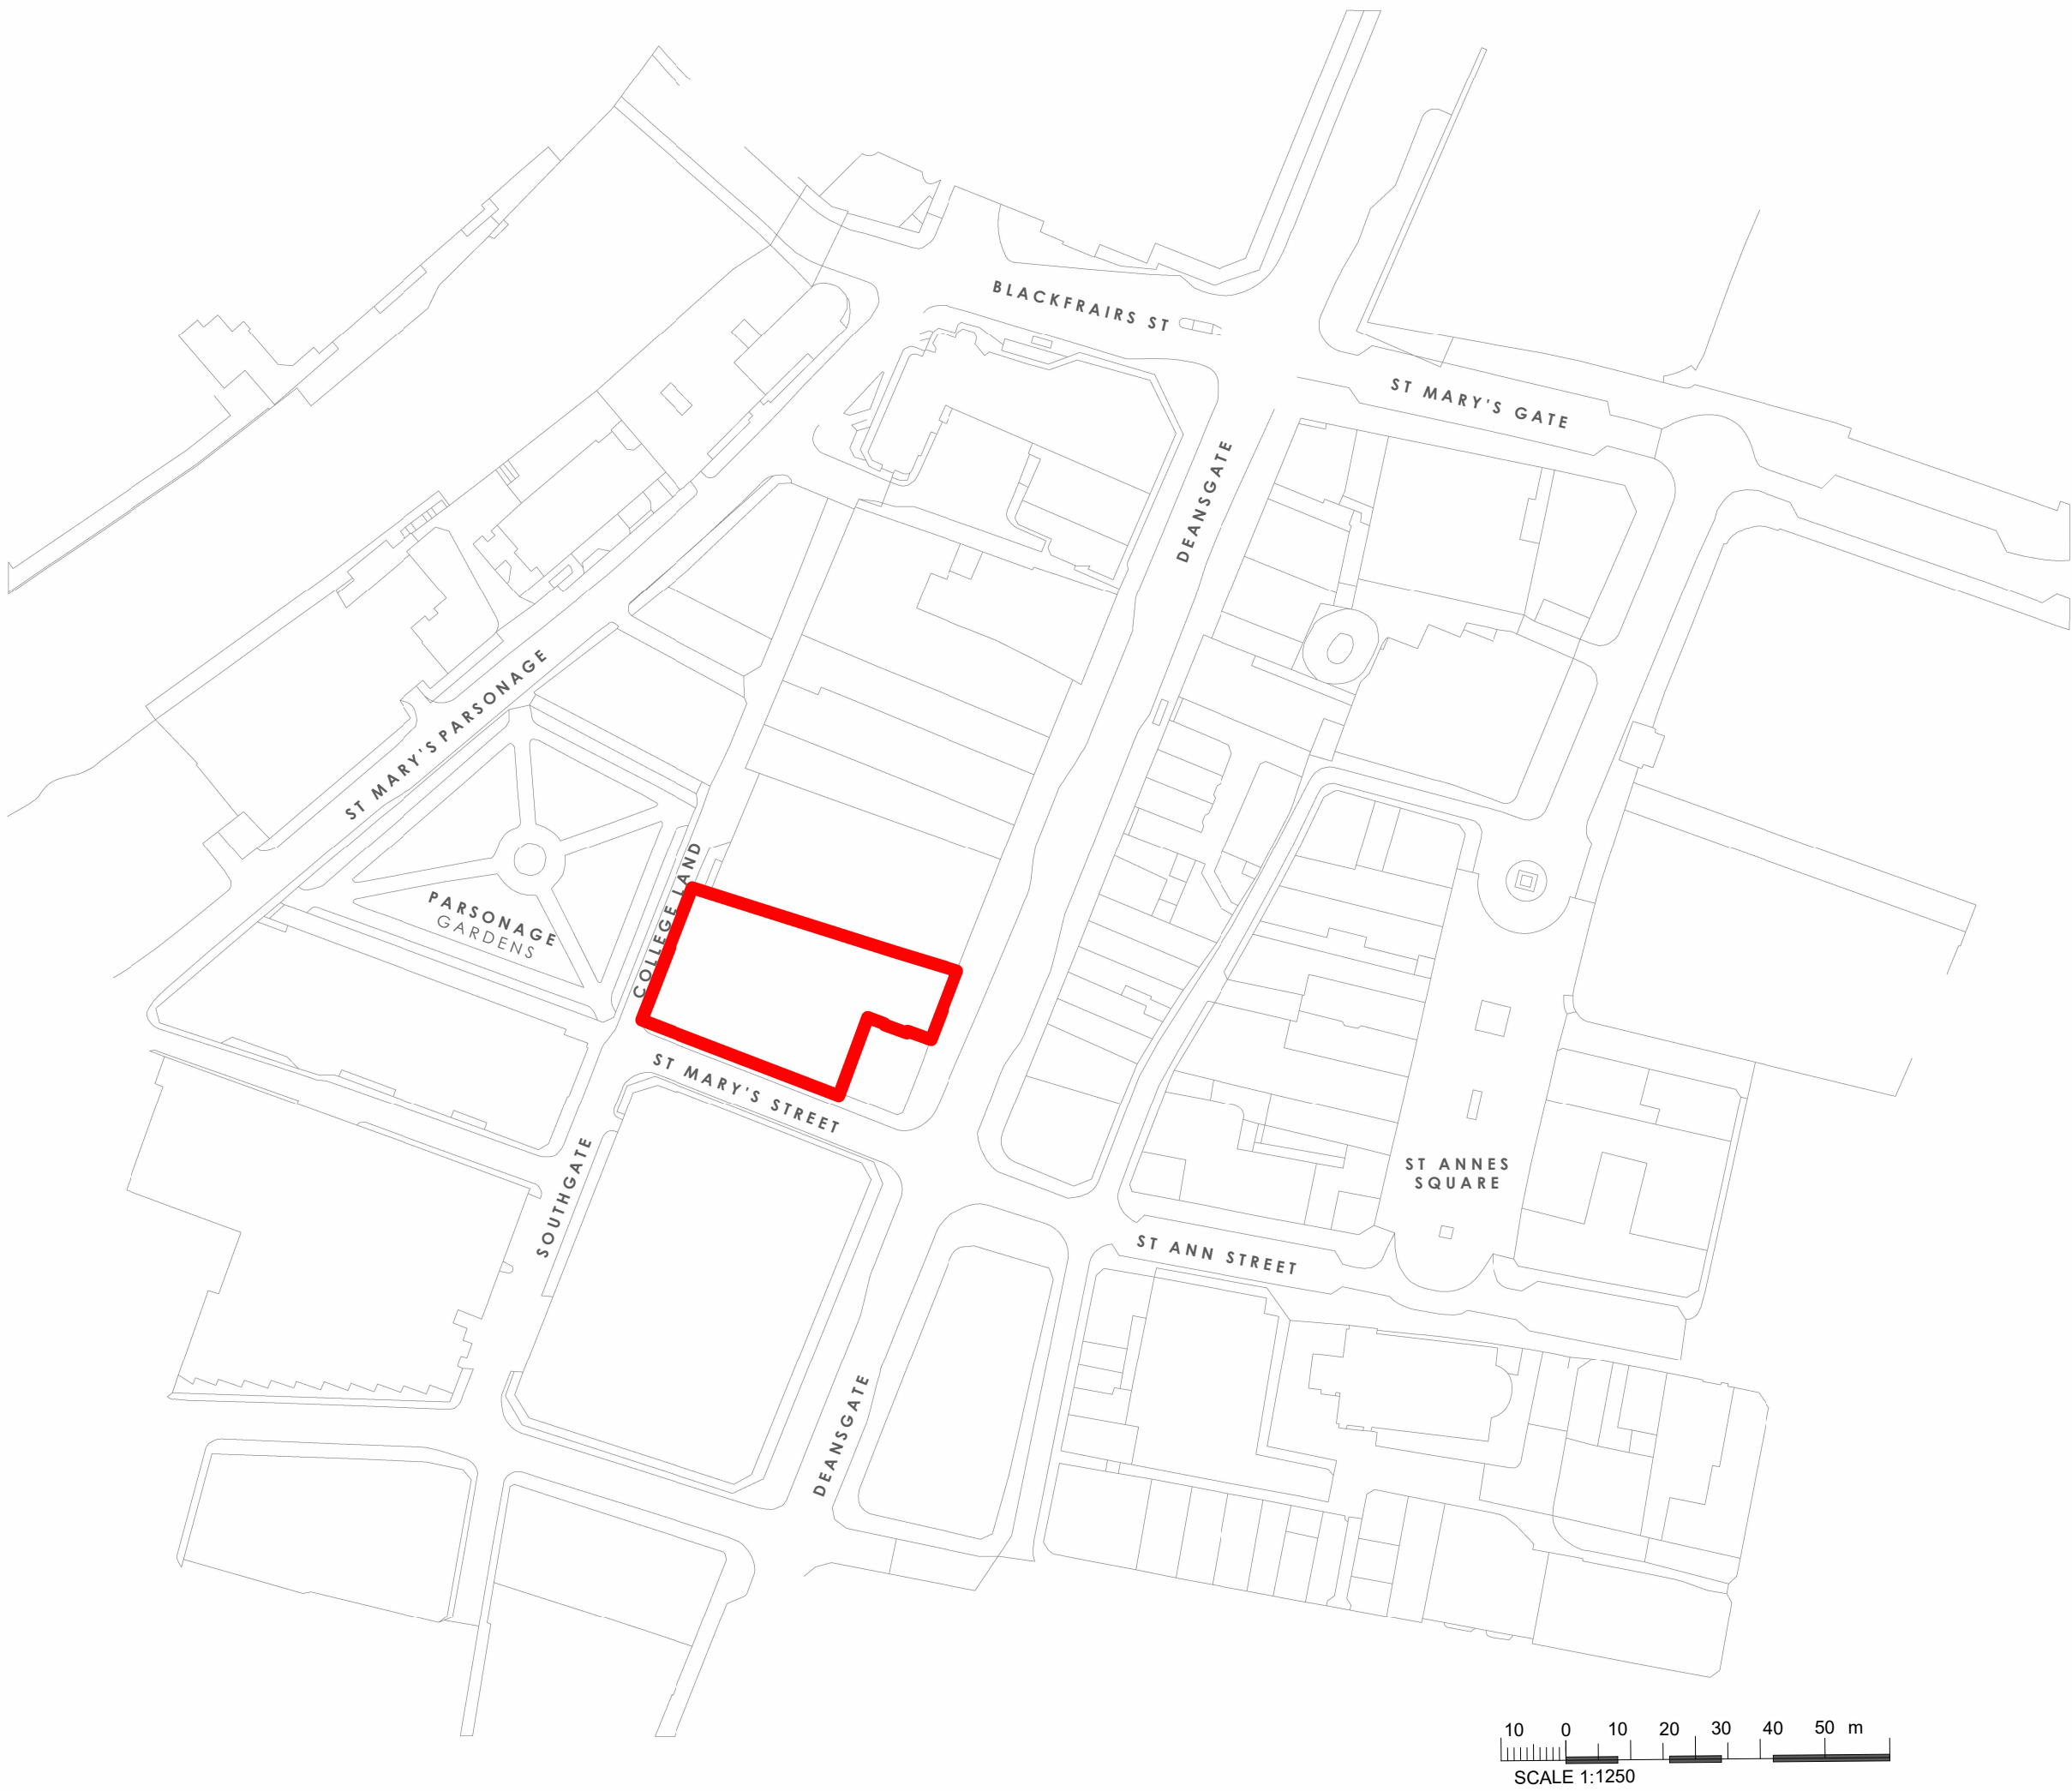


Existing Site Location Plan

1 : 1250



Note:
Do Not Scale from this drawing.
Dimensions are to be checked on site.
If in doubt please ask.

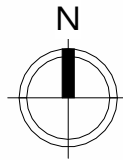

Application Boundary
Line

P01 18.09.25 DA Planning Issue

Rev	Date	Intls	Details
-----	------	-------	---------

© The moral rights of the author are hereby asserted.
This drawing and design is the sole property of Buttress Ltd and must not be reproduced without permission.
Buttress Ltd is Registered in England and Wales: 536373

Buttress

Manchester 41 Bengal Street Manchester M4 6AF 0161 236 3303 www.buttress.net	Leeds Clockwise, Yorkshire House Greek Street, Leeds LS1 5SH 0113 539 7965	Certified Corporation
--	---	--

Project Title	90 Deansgate
Client	Criterion Capital
Location	Manchester

Drawing ref Existing Site Location Plan

Date	17.03.25	Scale	As indicated
-------------	----------	--------------	--------------

Checker	TW	Size	A1
----------------	----	-------------	----

Job No:	10036	Status	S2
----------------	--------------	---------------	-----------

Project	Origin	Volume	Level	Type	Role	Number	Rev.
10036-BUT-XX-XX-DR-A-01050-P01							