



GORTON ROAD

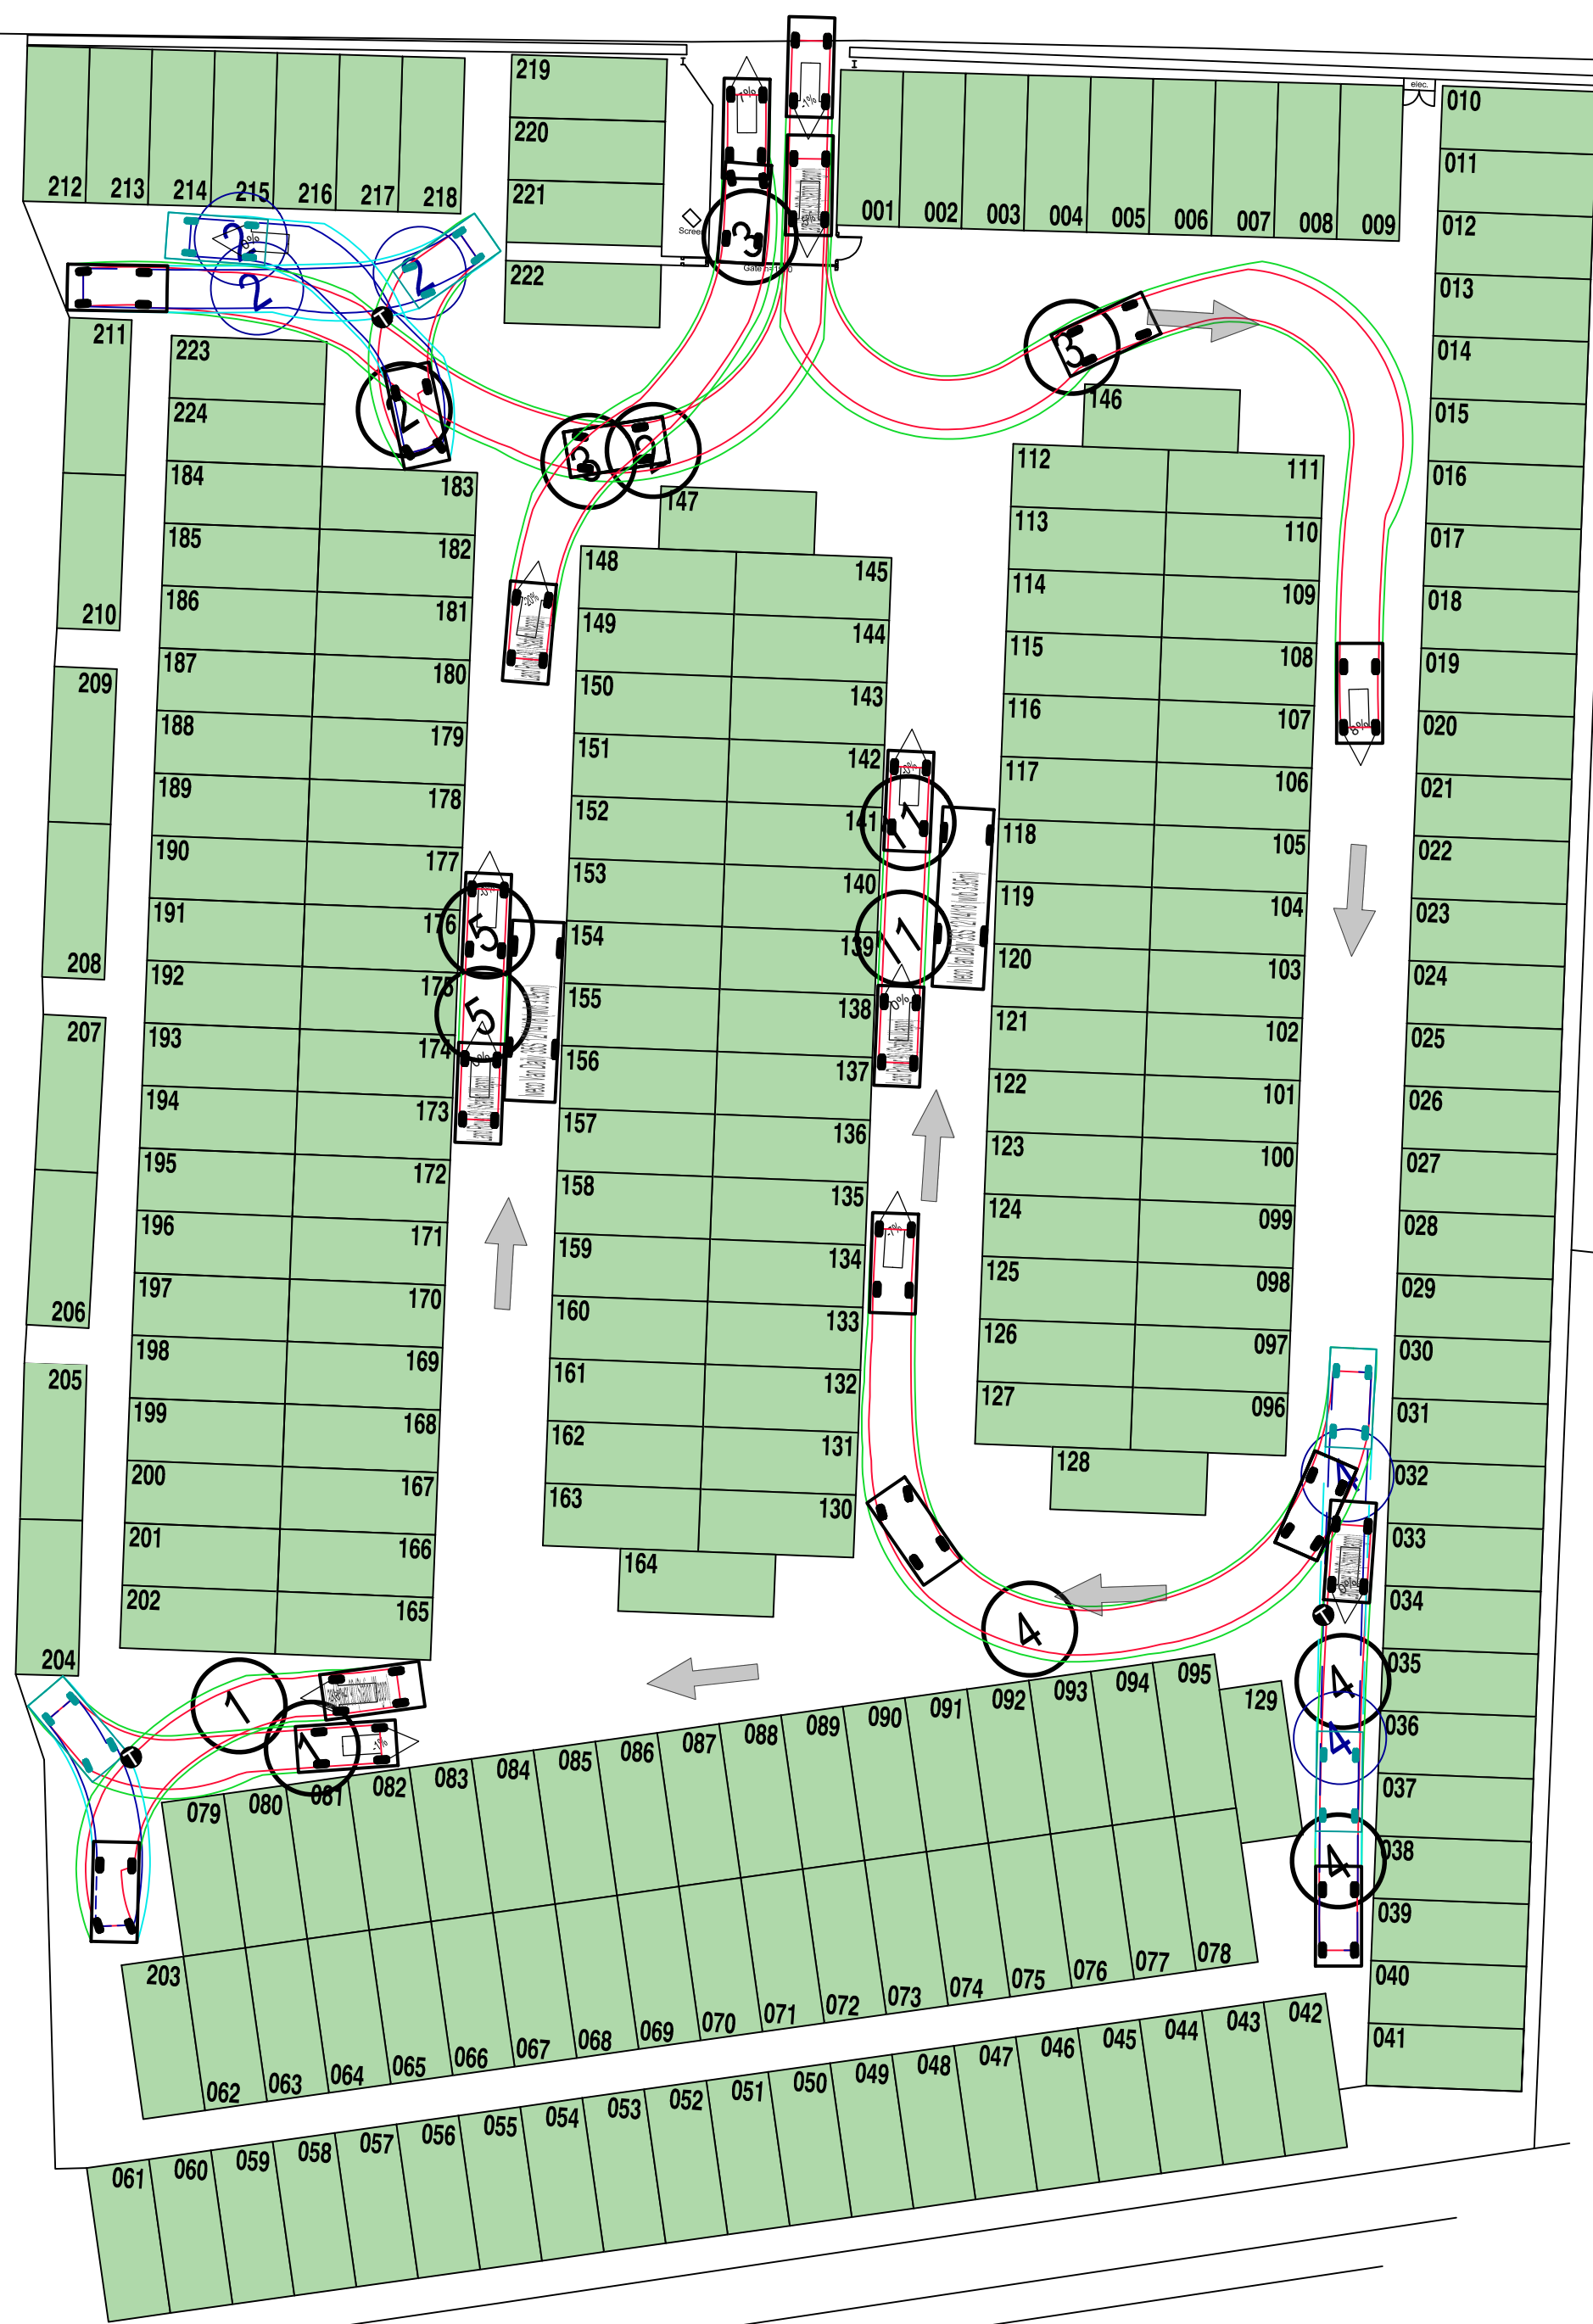

Car Site Use

1:250

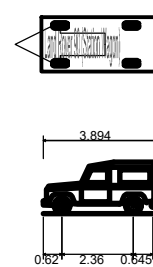


Land Rover 90 (Station Wagon)
Overall Length 3.894m
Overall Width 1.750m
Overall Body Height 1.650m
Min Body Ground Clearance 0.261m
Track Width 1.486m
Lock to lock time 4.00s
Kerb to Kerb Turning Radius 6.670m

Car Dimensions


1:250

GORTON ROAD

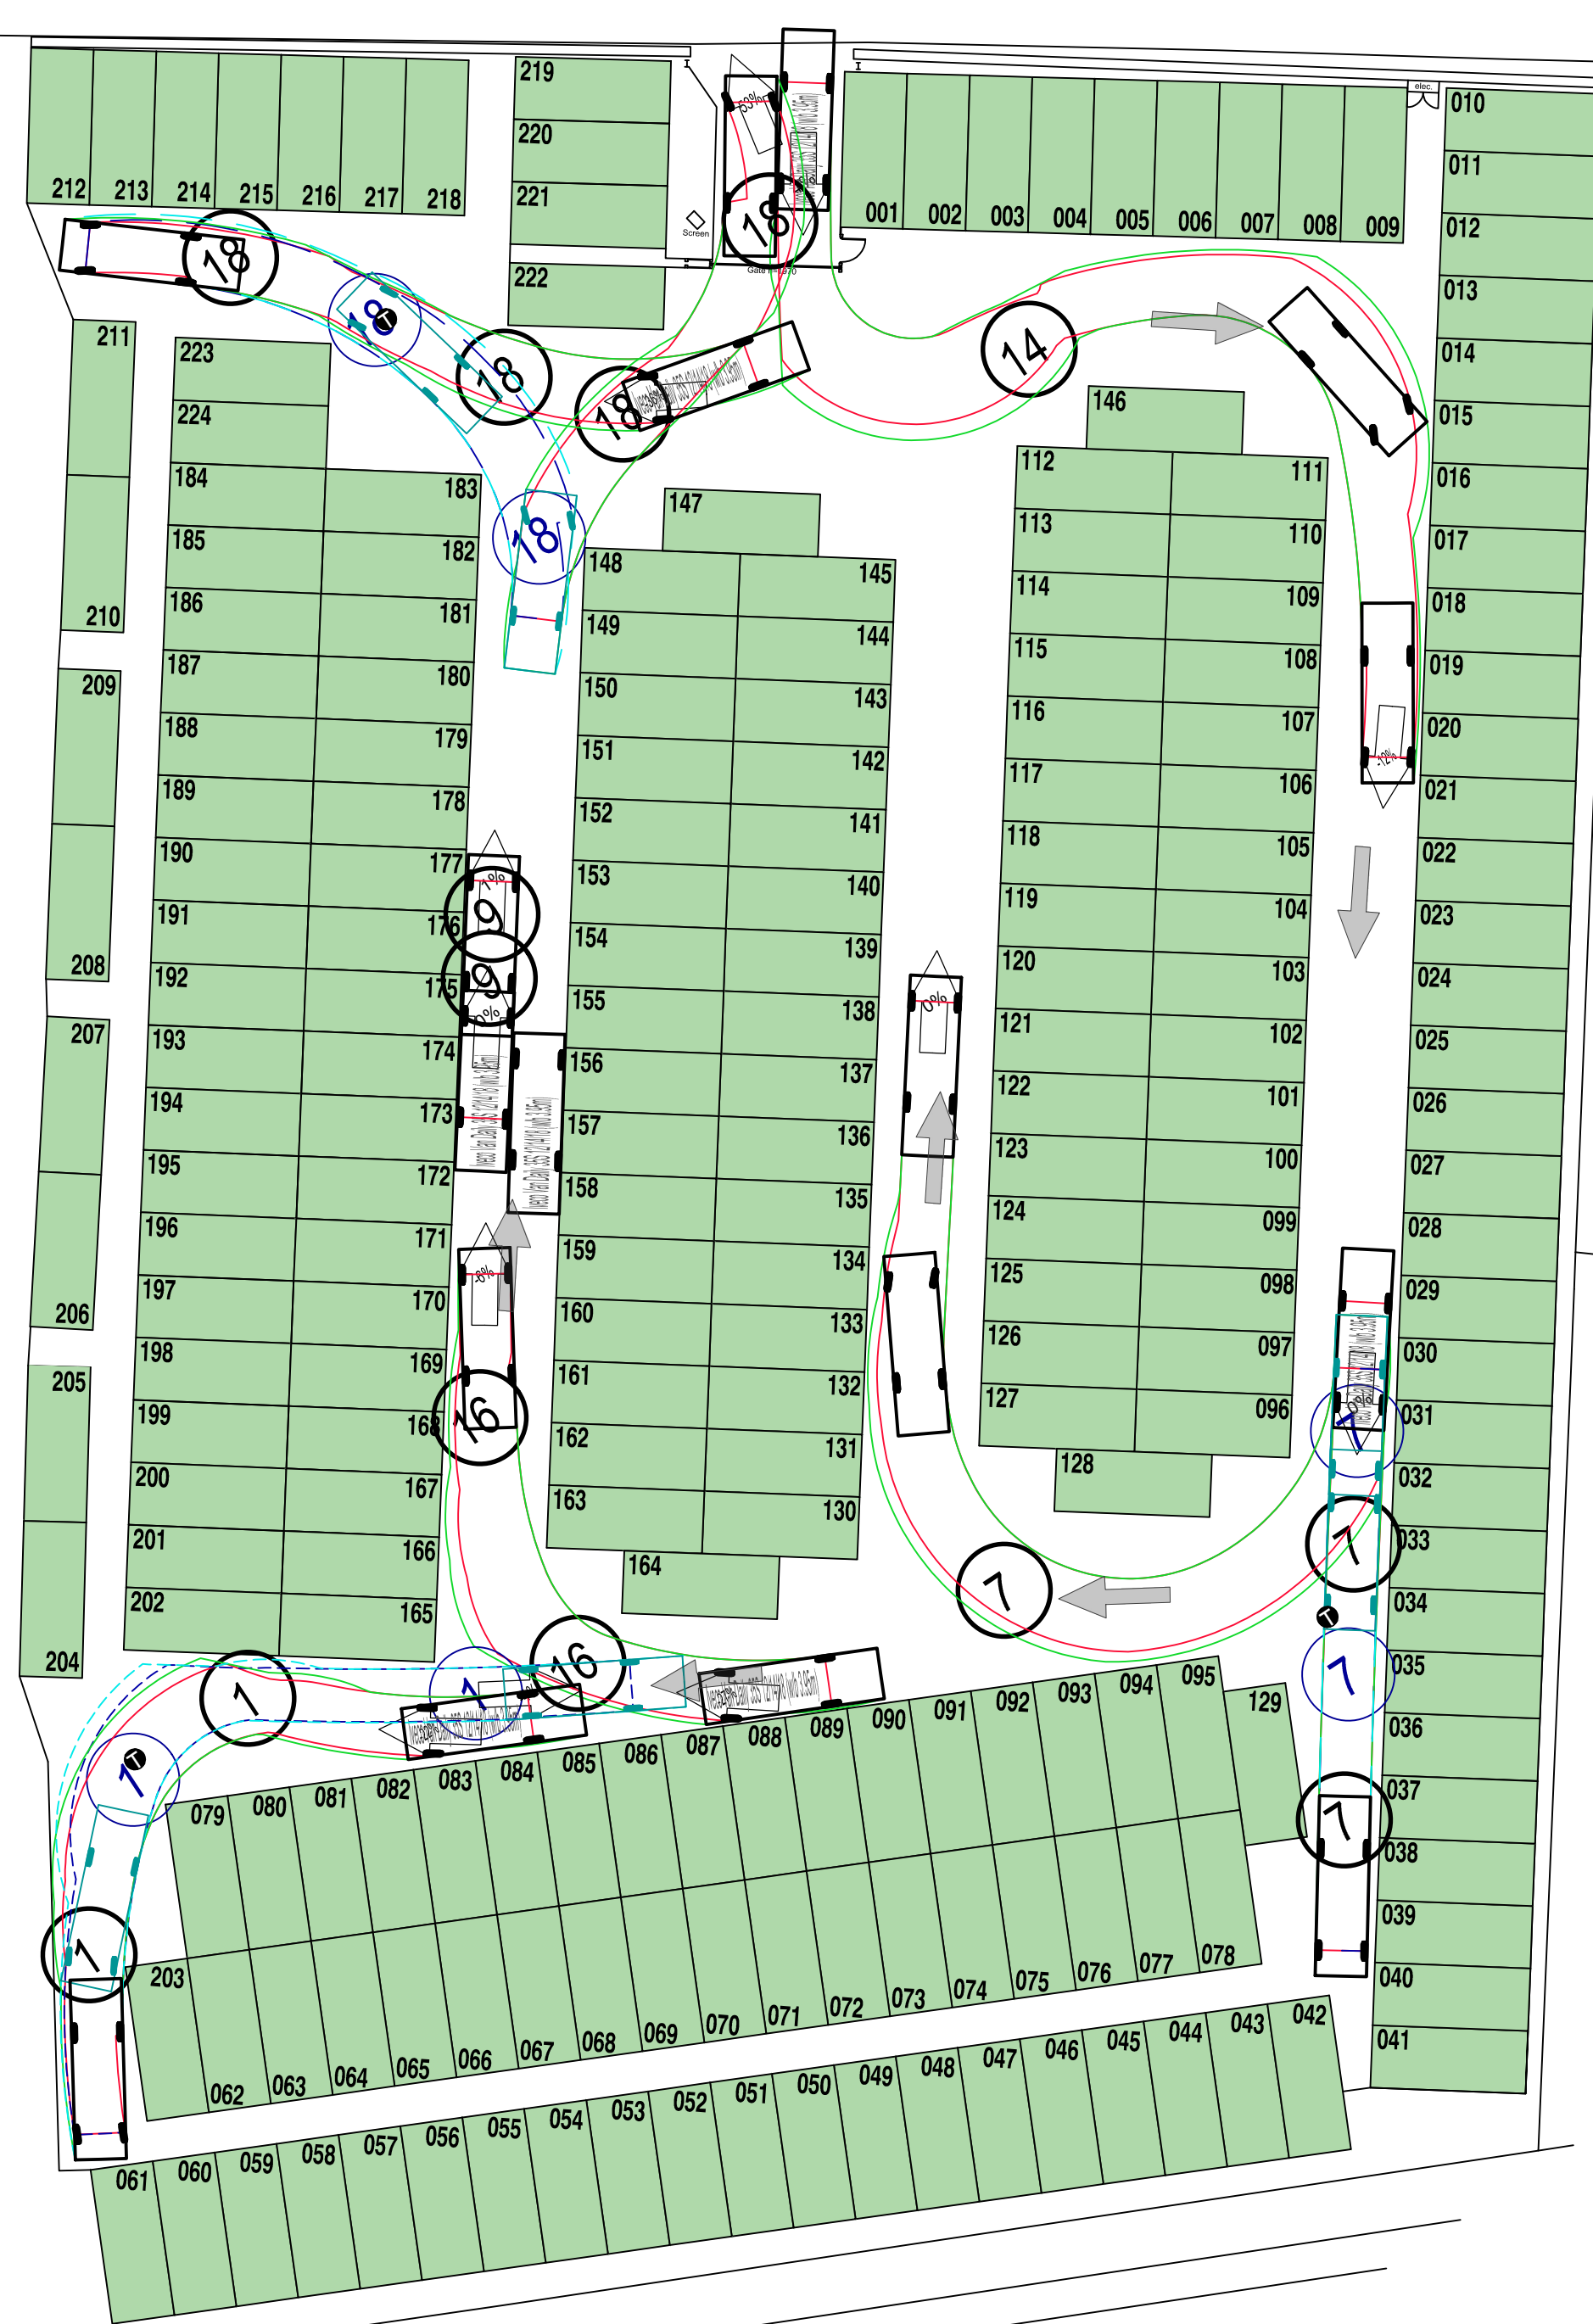

Van Site Use


1:250

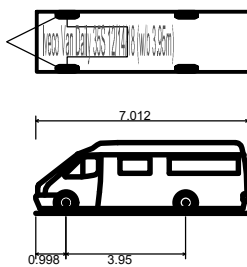

Iveco Van Daily 35S 12/14/18 (w/b 3.95m)
Overall Length 7.012m
Overall Width 1.996m
Overall Body Height 2.335m
Min Body Ground Clearance 0.154m
Track Width 1.596m
Lock to lock time 6.00s
Kerb to Kerb Turning Radius 6.550m

Van Dimensions

1:250

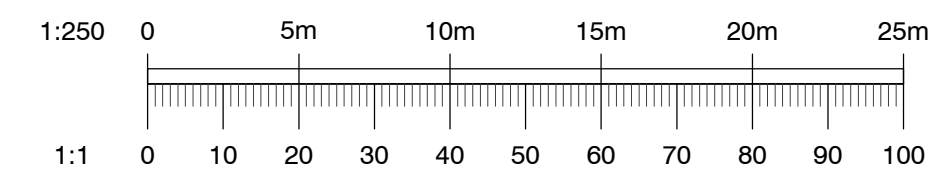

GENERAL NOTES

1. This drawing is to be read in conjunction with and checked against all other drawings, engineering details, specifications and any structural, geotechnical or other specialist document provided.
2. Any discrepancies within all relevant drawings are to be reported to QuadConsult Ltd immediately.
3. All dimensions and levels are in metres, U.N.O.

KEY

- Vehicle outline envelope (Forward)
- Chassis outline envelope (Forward)
- Vehicle outline envelope (Reverse)
- Chassis outline envelope (Reverse)
- Directional traffic flow
- Vehicles turning

NOTES

One way system proposed as shown.

Containers 38 to 78, 184 to 202, 204 to 211, 223, and 234 not possible for adjacent vehicle access.

Dead end sections shown to maximise oncoming traffic visibility to reduce chance of collision.

Limited to no passing capacity around site.

Movements show large van limited capability due to tight corner on southwest side. Reduction or removal of plot 163 to facilitate usage of section by vans.

Site entrance unsuitable for two lane entry.

In order for two vehicles to pass within the existing site access, consider widening works.

Subject to approval with the local authority and subsequent agreement.

Vehicle Path Description

- 4, 7 Vehicle entrance and exit access to southern containers
- 1 Vehicle entrance and exit access to western containers
- 2, 18 Vehicle entrance and exit access to northwestern containers

DRAWING IS FOR ILLUSTRATIVE PURPOSES ONLY.

- PRELIMINARY -

Rev	Date	Description	By
-----	------	-------------	----

Dimensions to be verified on site.
This drawing should not be scaled. Use figured dimensions only.
Any discrepancies should be referred to the Engineer prior to work being put in hand.
This drawing is copyright.

QuadConsult Limited
Columbus House, Village Way
Greenmeadow Business Park
Cardiff
CF15 7NE
029 2077 9644
contactus@quadconsult.co.uk
www.quadconsult.co.uk
Offices in Cardiff, Gloucester and Llandybïlle



Client



Project

Gorton Road

Title

VEHICLE TRACKING

Drawing Status

PRELIMINARY

Designed by	Drawn by	Checked by	Date	Scale @ A1 size
SS	SS	ACV	SEPT 25	1:250

Drawing No

25234-SK-001-0

File name: 25234-SK-001-Vehicle Tracking.dwg