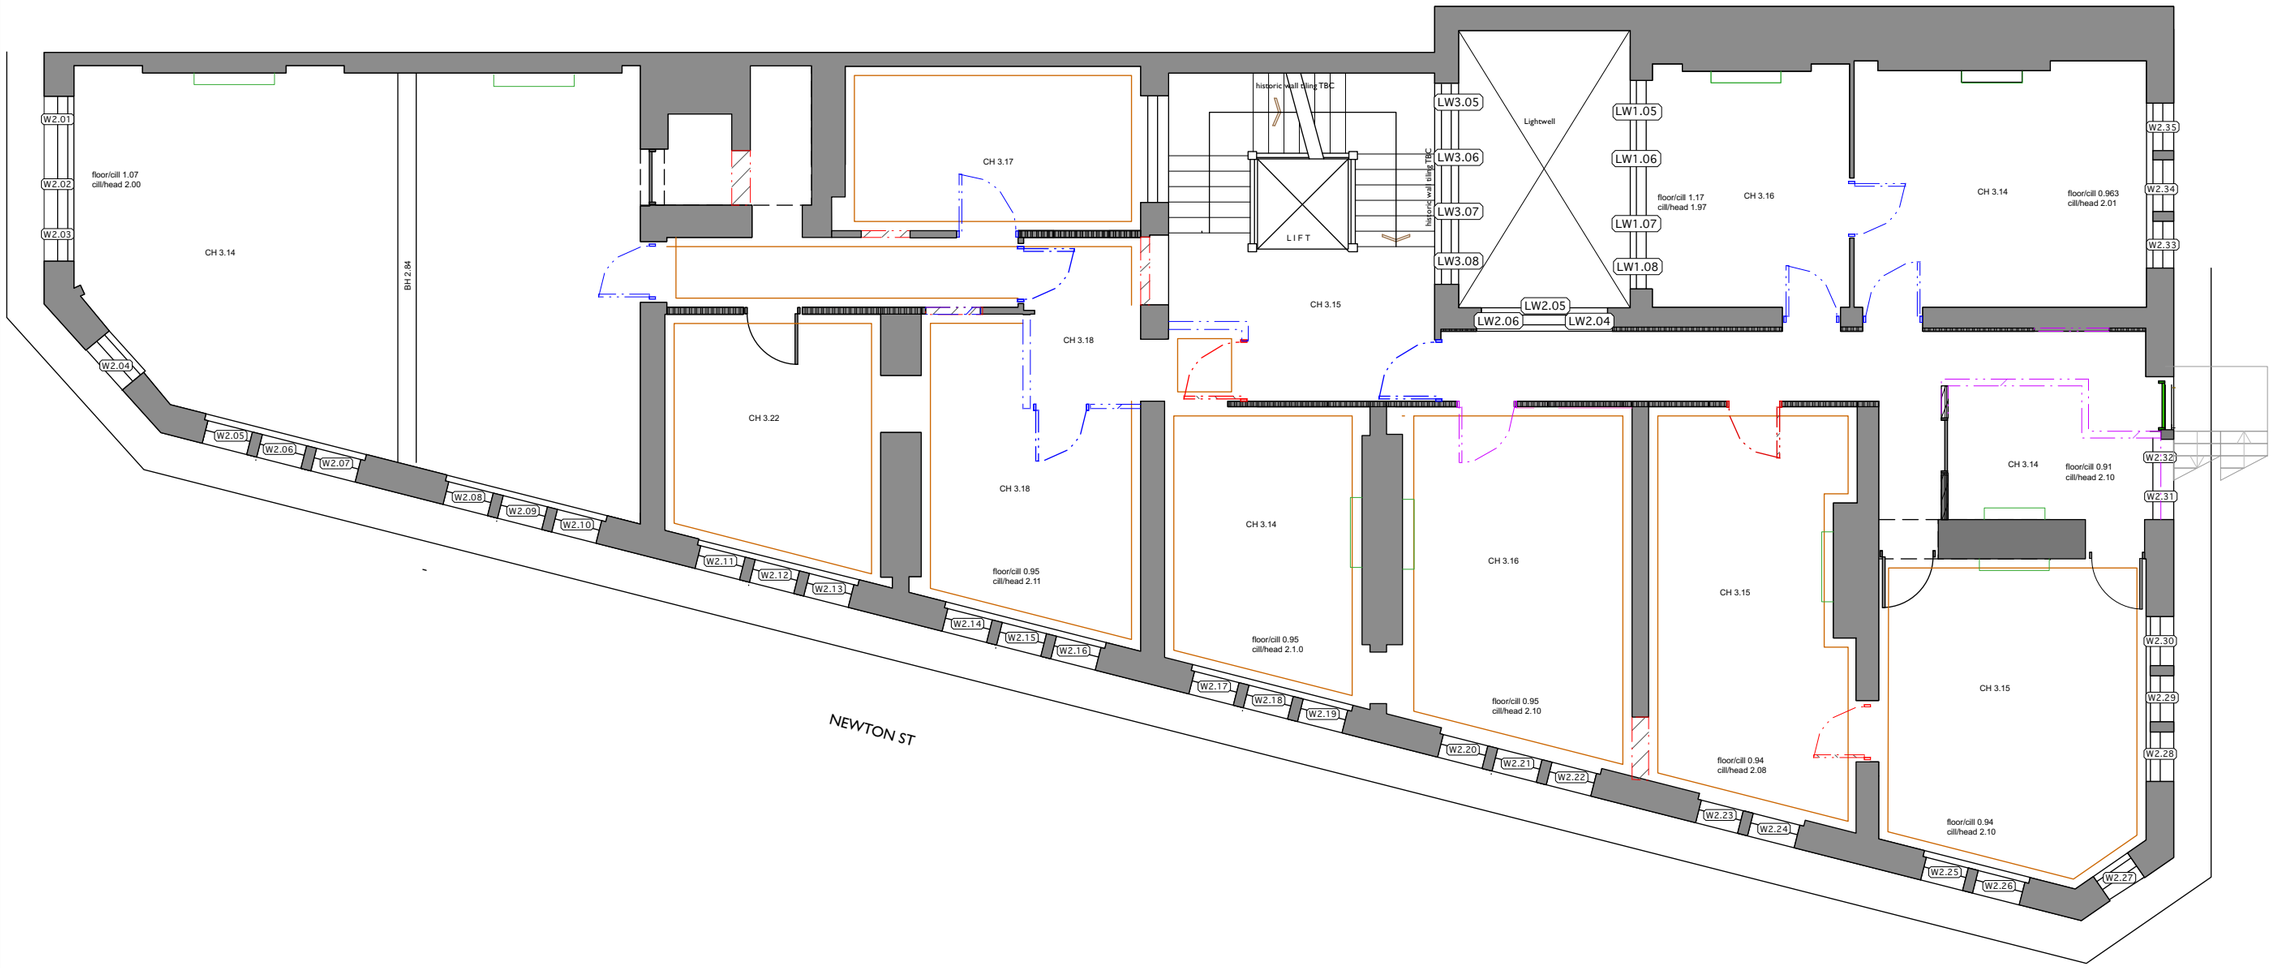


COPYRIGHT OF ATELIER MB LTD
DO NOT SCALE FROM THIS DRAWING
DIMENSIONS TO BE CHECKED ON SITE

Existing

Proposed

Existing to be Removed (contemporary)

Existing to be Removed (circa 1930s)

Existing to be Removed (pre 1930s)

Historic panelled wall - circa C19th

Historic panelled wall - circa 1930s

Historic coving shown indicatively

Existing door (historic)

Existing door (non historic)

Existing door (type tbc)

NB additional features not picked up by survey - positions not measured.

NB: All cornice positions shown indicatively only

Non-historic skirting

| Rev | Note | DRN | CHK |
|---|---|---|---|
| A 11.07.23 | Strip-Out Updated following planners comments | RG | |

**St Margarets, Manchester**

For Charlotte Street LLP

PRELIMINARY

2nd Floor Plan Strip-out

| | |
|---|---|
| scheme | 1907 |
| drwg no. | **P(131)** |
| revision | A |
| scale | 1:100 @ A3 |
| date first drawn | Sept 2020 |
| drawn | HKW |

***SK** sketch **E** existing **P** proposed **T** tender **C** construction **FI** final issue*

**www.ateliermb.co.uk**
**t** 0161 236 0051
**e** architect@ateliermb.co.uk

Atelier MB
Urban Architects