


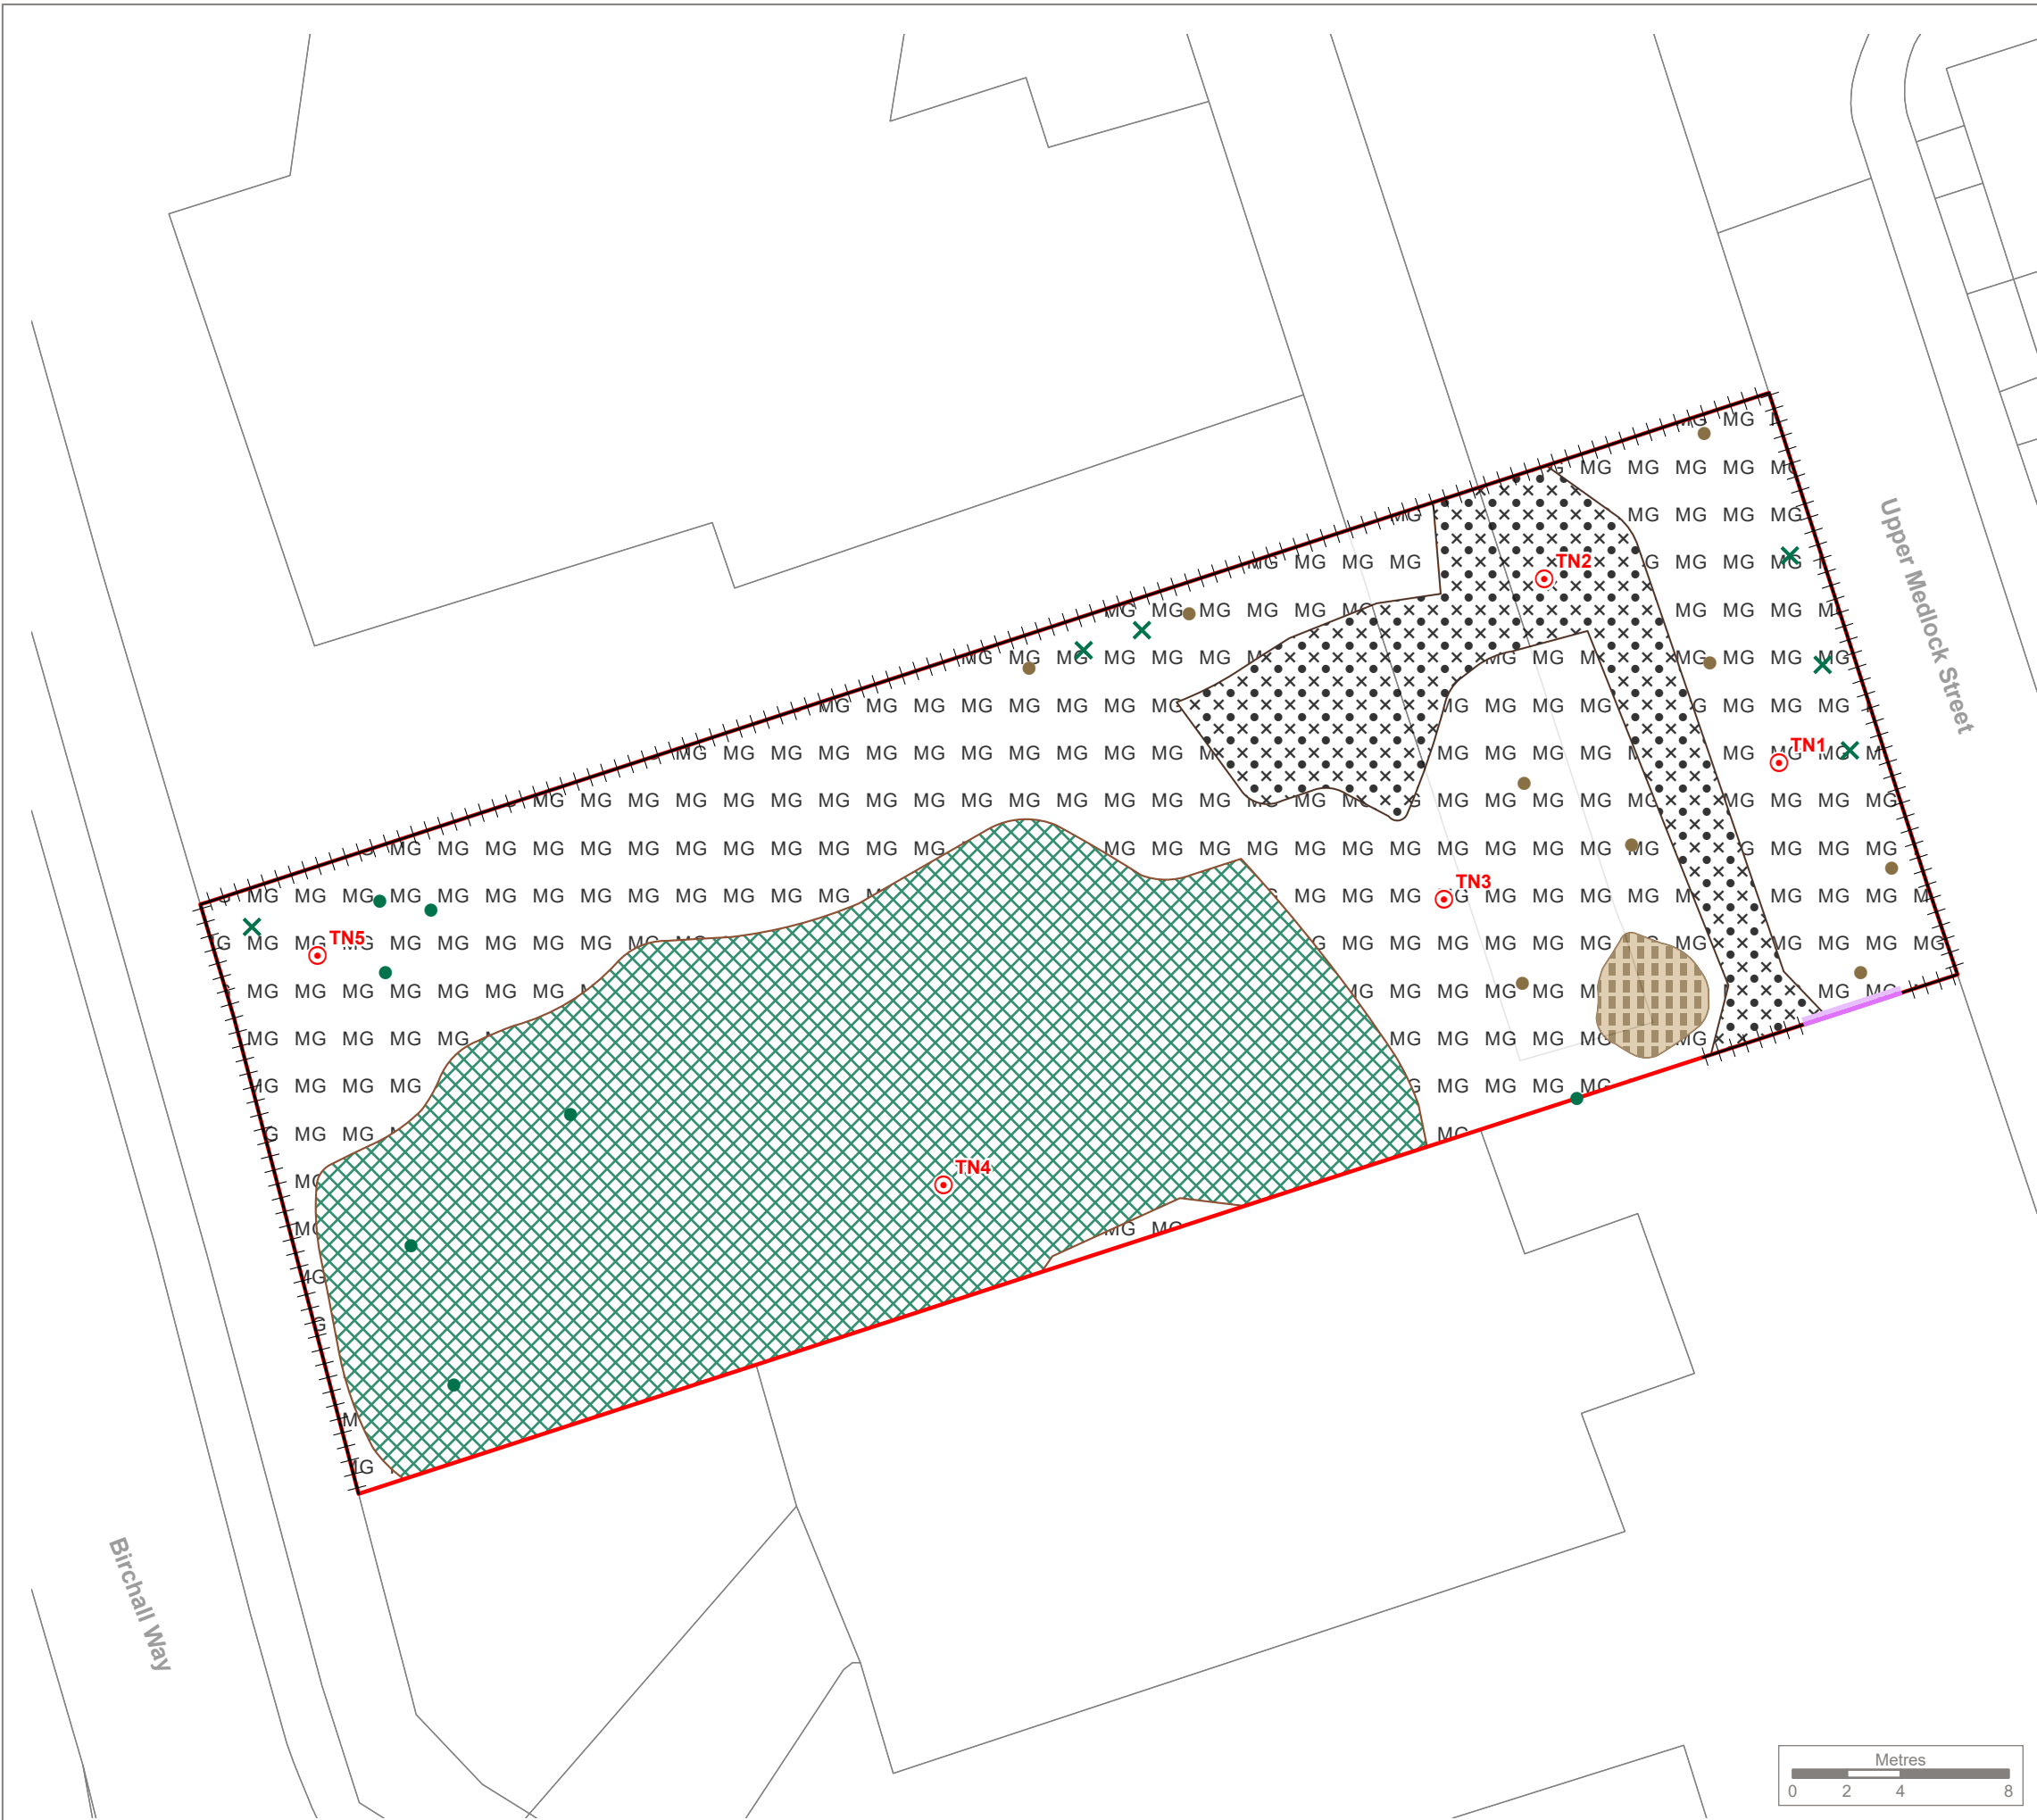

KEY

- Site boundary
- Target note
- Scattered scrub
- Scattered broad-leaved tree
- Scattered introduced shrub
- Fence
- Fence opening
- Dense/continuous scrub
- Species-poor modified neutral grassland
- Bare ground with ephemeral/short perennial
- Rubble mound

**Note:**  
The locations of habitats and habitat features are indicative.



| Rev | Description | Drawn | Approved | Date |
|-----|-------------|-------|----------|------|
|     |             |       |          |      |

TEP

THE ENVIRONMENT PARTNERSHIP

401 Faraday Street, Birchwood Park, Warrington, WA3 6GA  
Tel 01925 844004 e-mail tep@tep.uk.com www.tep.uk.com

Project  
Hulme Primary Substation, Manchester

Title  
Phase 1 Habitat Survey

Drawing Number  
G10454.002

| Drawn | Checked | Approved | Scale      | Date       |
|-------|---------|----------|------------|------------|
| MK    | SP      | JC       | 1:250 @ A3 | 10/04/2024 |