



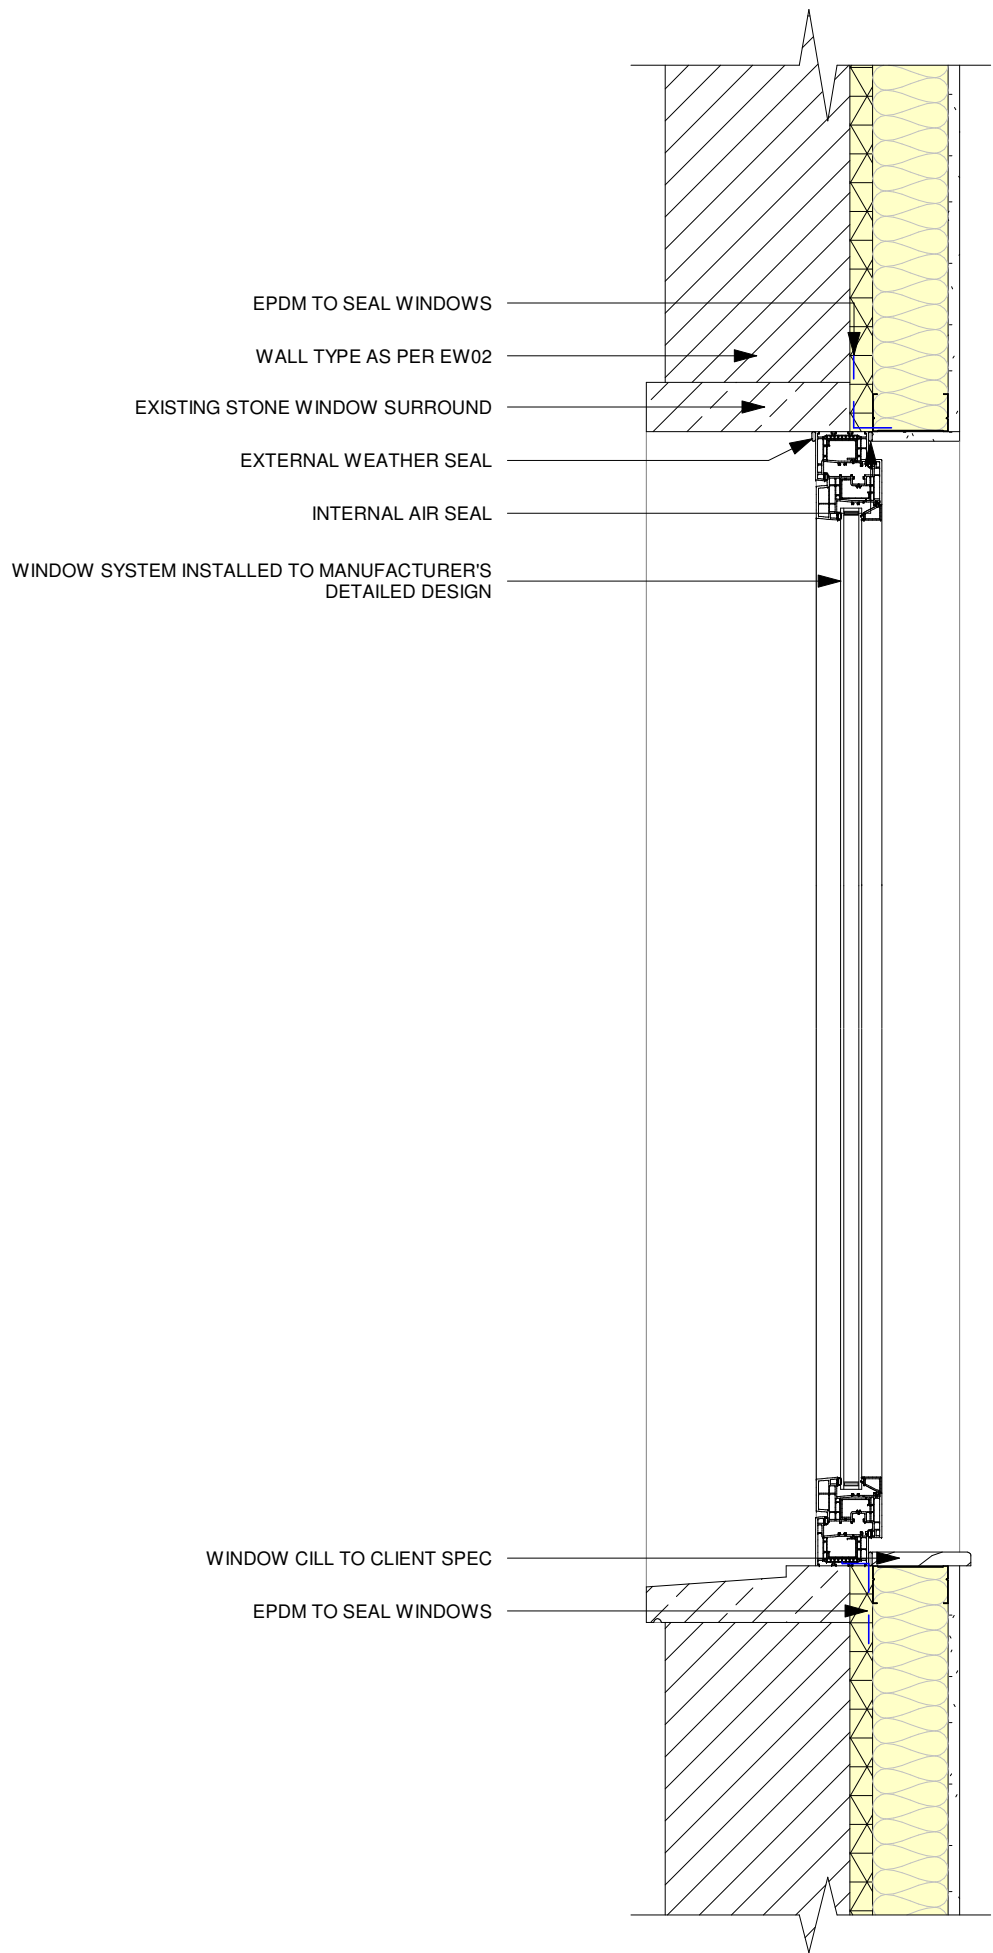

EXISTING WALL TO WINDOW REVEAL HEAD AND SILL SECTION DETAIL

SUPERSTRUCTURE DETAIL 01


Scale: 1 : 10

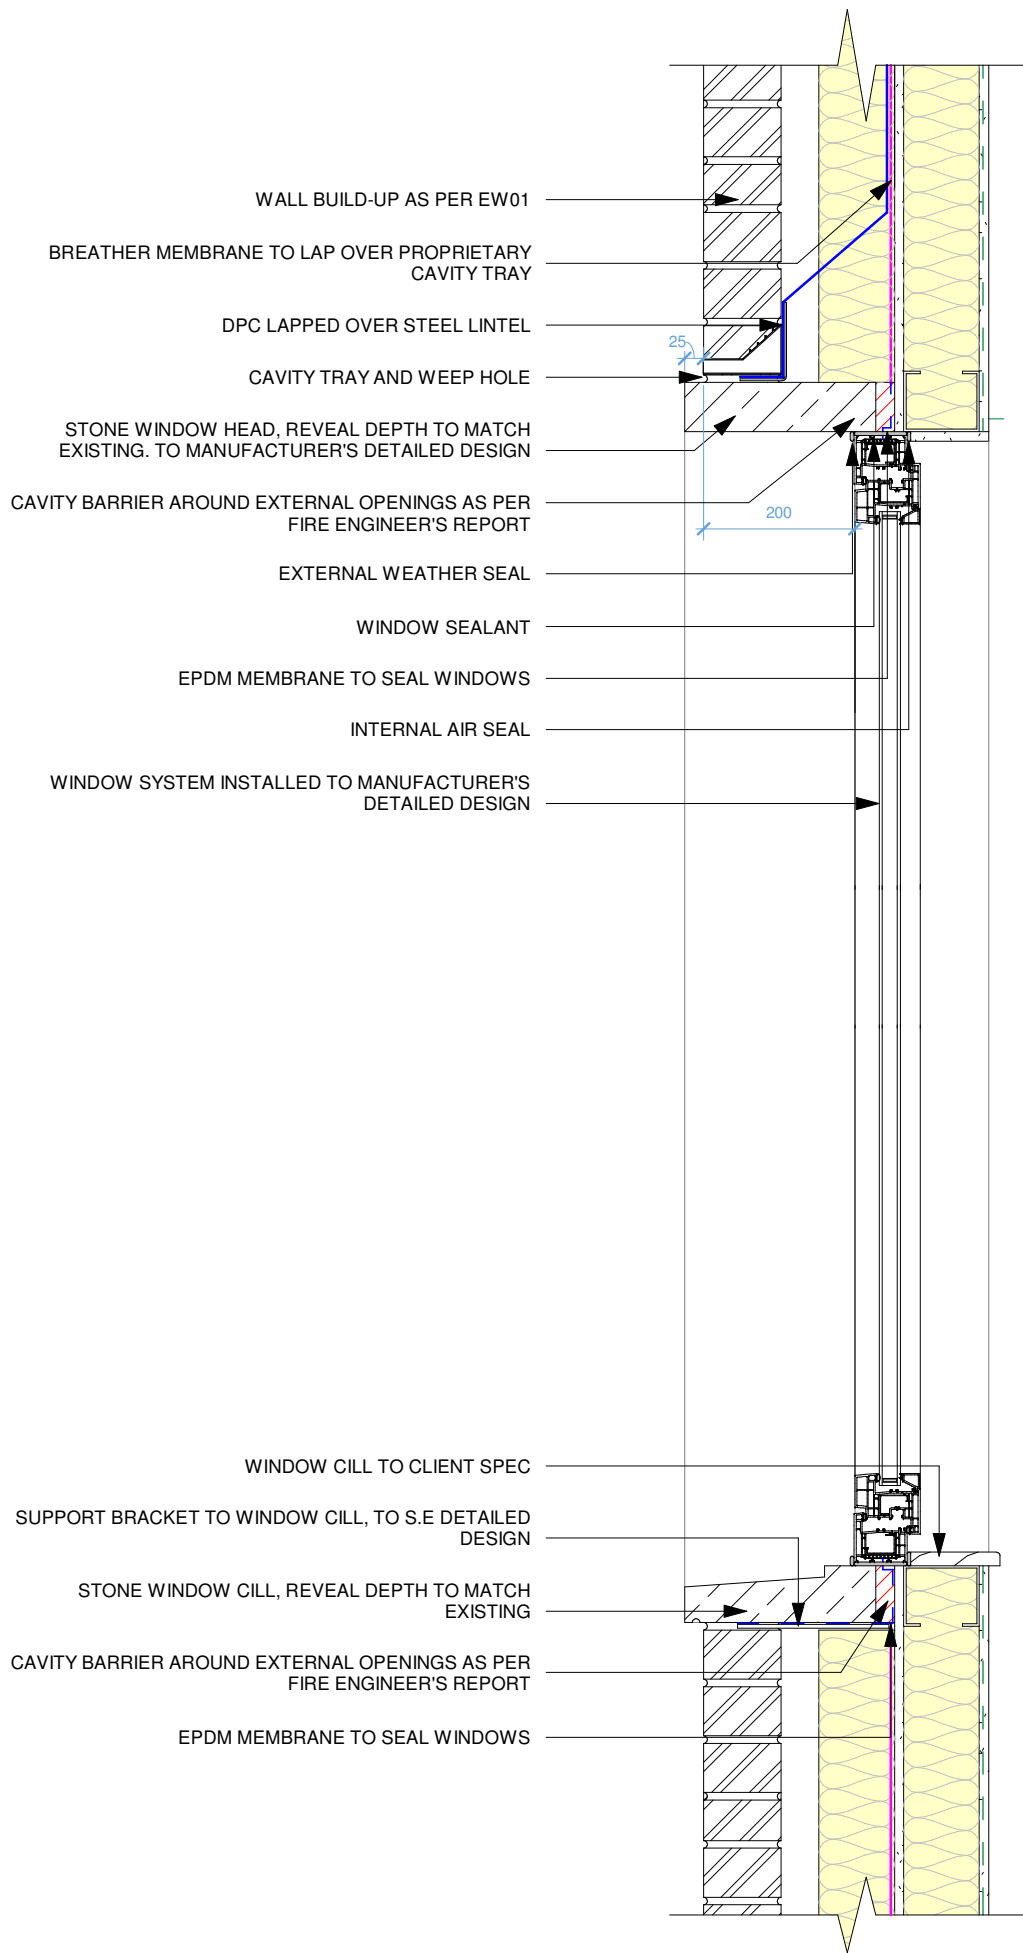

NEW WALL - WINDOW REVEAL HEAD AND SILL SECTION DETAIL

SUPERSTRUCTURE DETAIL 02


Scale: 1 : 10

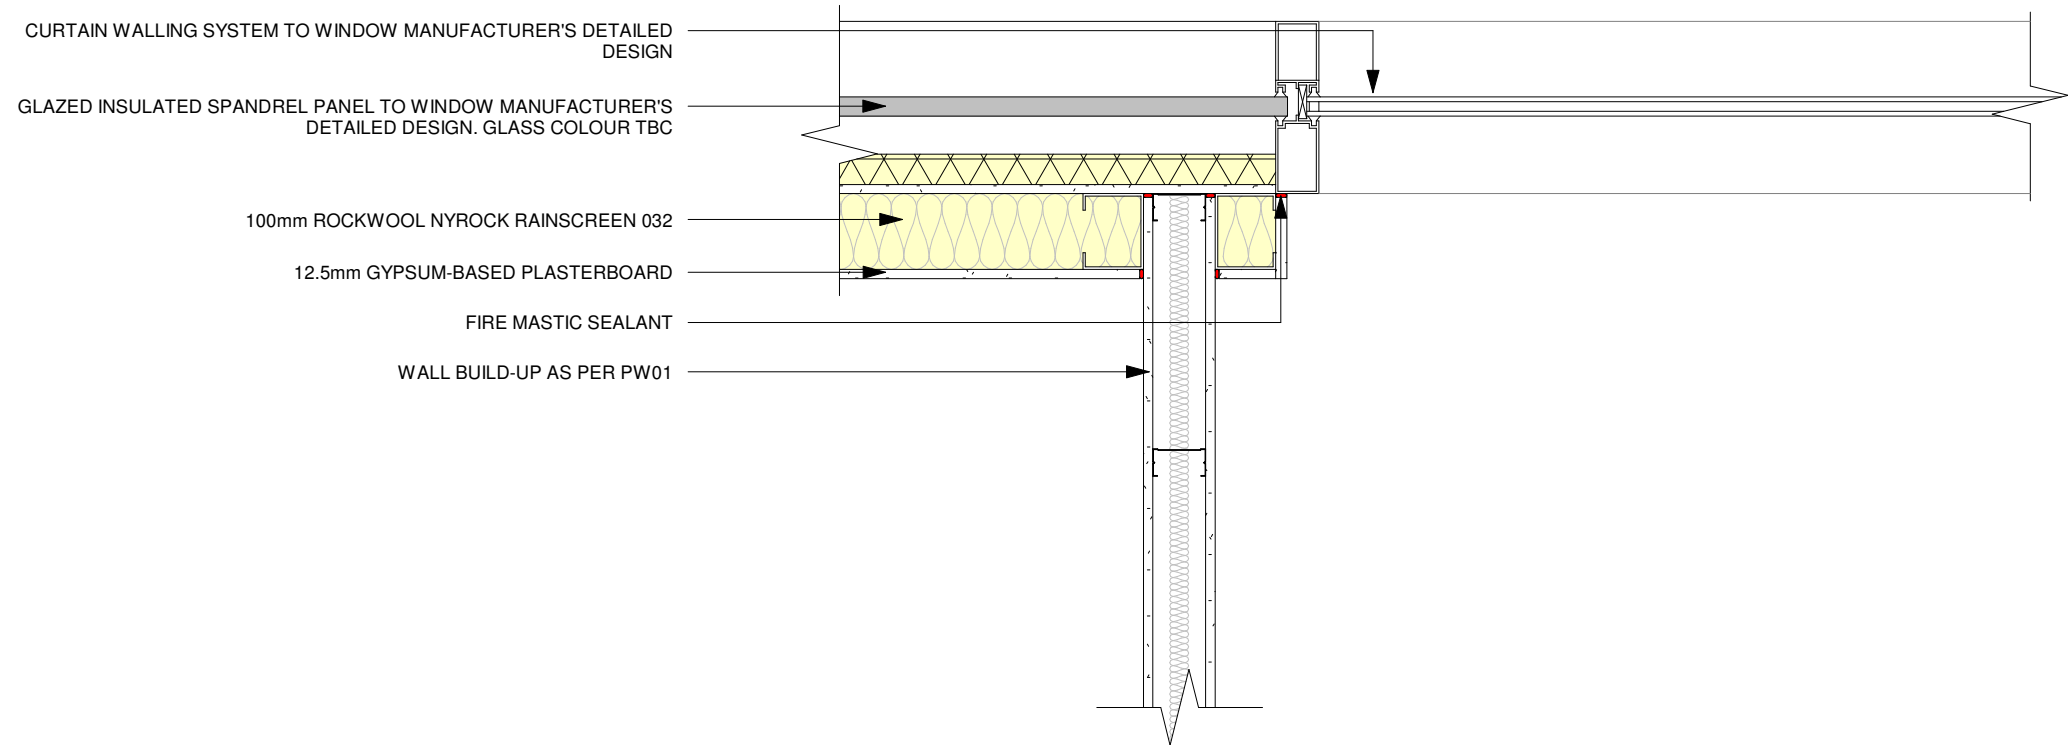

PARTITION WALL TO CURTAIN WALLING SYSTEM

SUPERSTRUCTURE DETAIL 05


Scale: 1 : 10

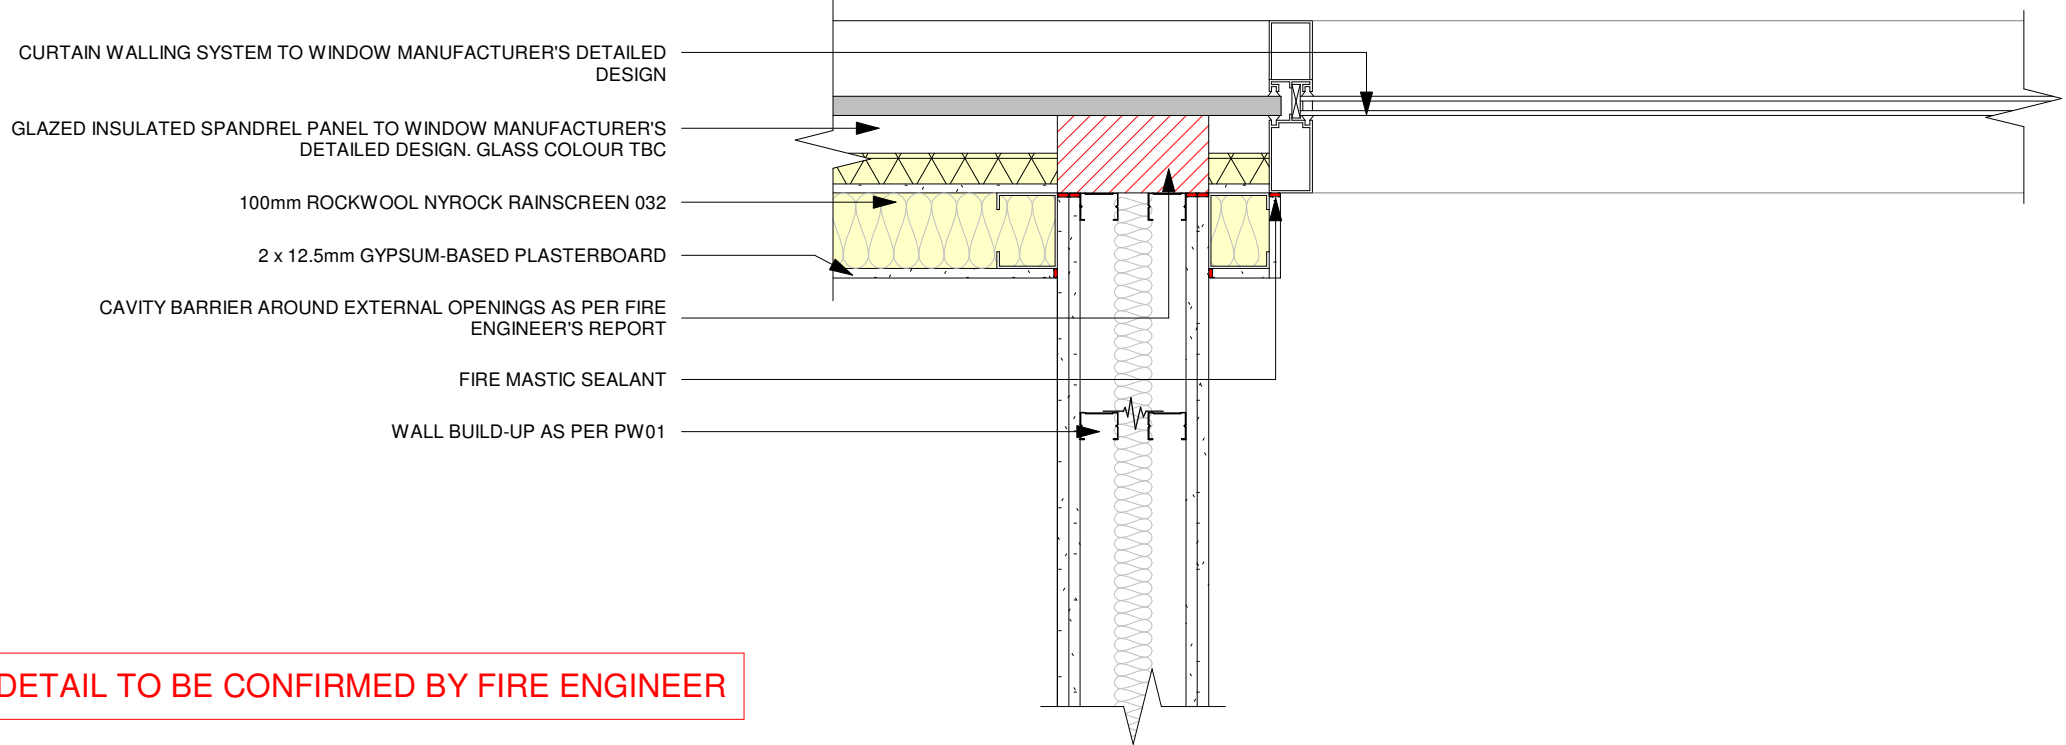

PARTY WALL TO CURTAIN WALLING SYSTEM

SUPERSTRUCTURE DETAIL 06


Scale: 1 : 10

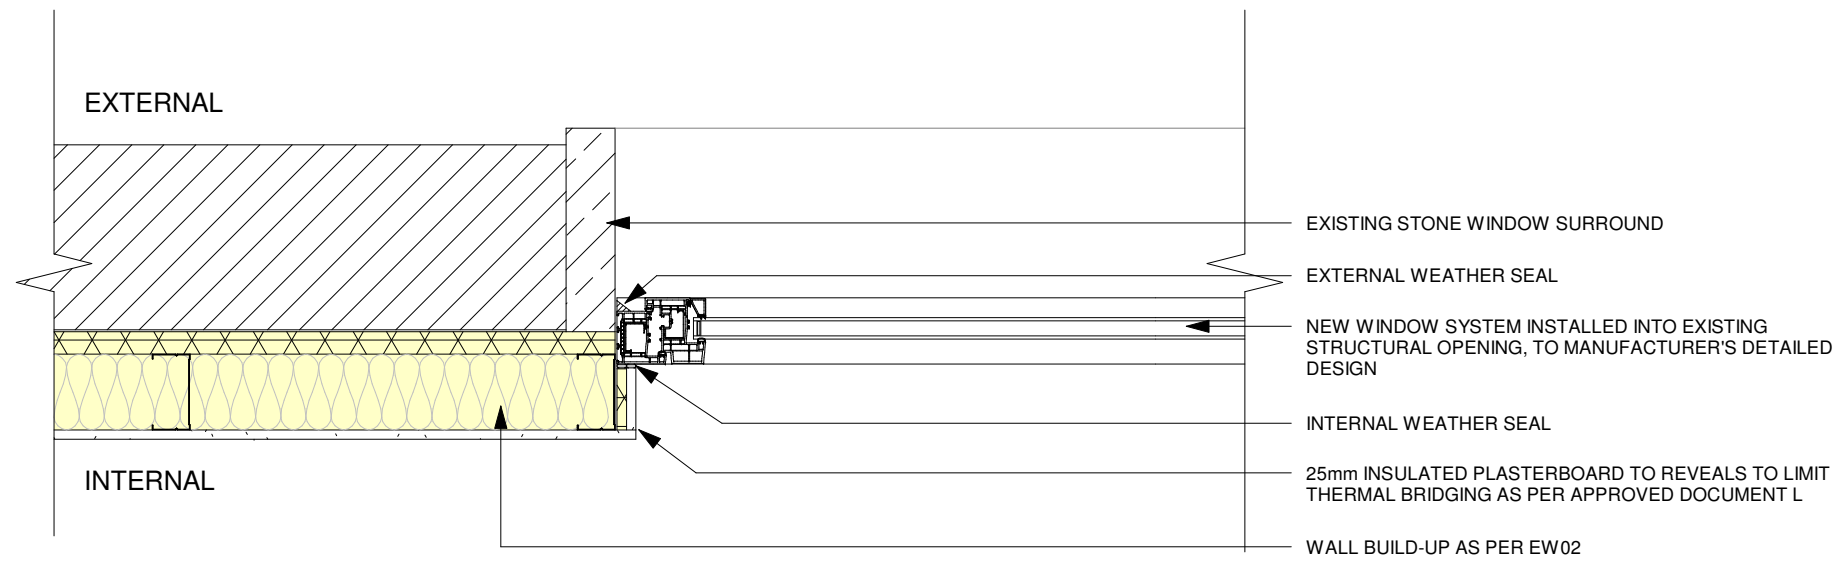

EXISTING WALL - WINDOW REVEAL JAMB PLAN DETAIL

SUPERSTRUCTURE DETAIL 03

Scale: 1 : 10

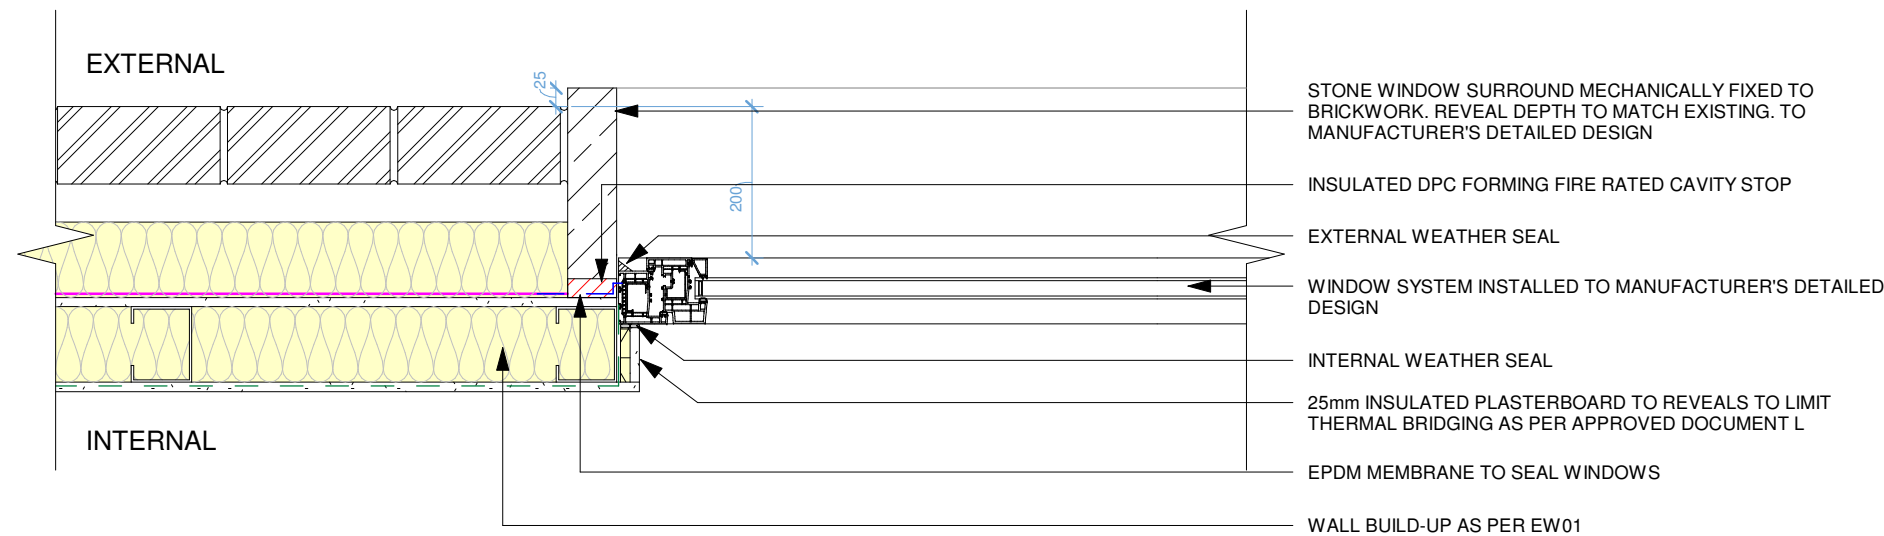

NEW WALL - WINDOW REVEAL JAMB PLAN DETAIL

SUPERSTRUCTURE DETAIL 04

Scale: 1 : 10

© The copyright in this drawing is vested in CodaStudios and no license or assignment of any kind has been, or is, granted to any third party whether by provision of copies or originals or otherwise unless agreed in writing.

DO NOT SCALE EXCEPT FOR THE PURPOSES OF PLANNING

The contractor shall check and verify all dimensions on site and report any discrepancies in writing to CodaStudios before proceeding work.

FOR ELECTRONIC DATA ISSUE

Electronic Data / drawings are issued as "read only" and should not be interrogated for measurement. All dimensions and levels should read, only from those values stated on the drawing. Coda Studios Ltd is not responsible for discrepancies caused by the overlay of other parties BIM/IFC models. These are overlaid purely as reference.

Revision	Date	Drawn	Checked
----------	------	-------	---------

INFORMATION RELEASED FOR COMMENT. AWAITING STRUCTURAL AND FIRE COORDINATION

CODA
Architecture

CODA Studios Ltd, 82 Countess Road, Sheffield, S1 4TE
T: 0114 279 6003 E: information@codastudios.co.uk

Client

Satis Group

Project

3-5 St John Street, Deansgate

Drawn	Checked	Date	Scale @ A1
TPH	JH	23/05/25	As indicated

Title

SUPERSTRUCTURE DETAILS - SHEET 01

Suitability Code	Purpose for issue
S3	COMMENT

Drawing No

3336 - CDA - 00 - XX - DR - A - 1700

Project	Originator	Volume	Level	Type	Role	Number	Revision
---------	------------	--------	-------	------	------	--------	----------