



PLANNING DRAWING – EXISTING SIGNAGE



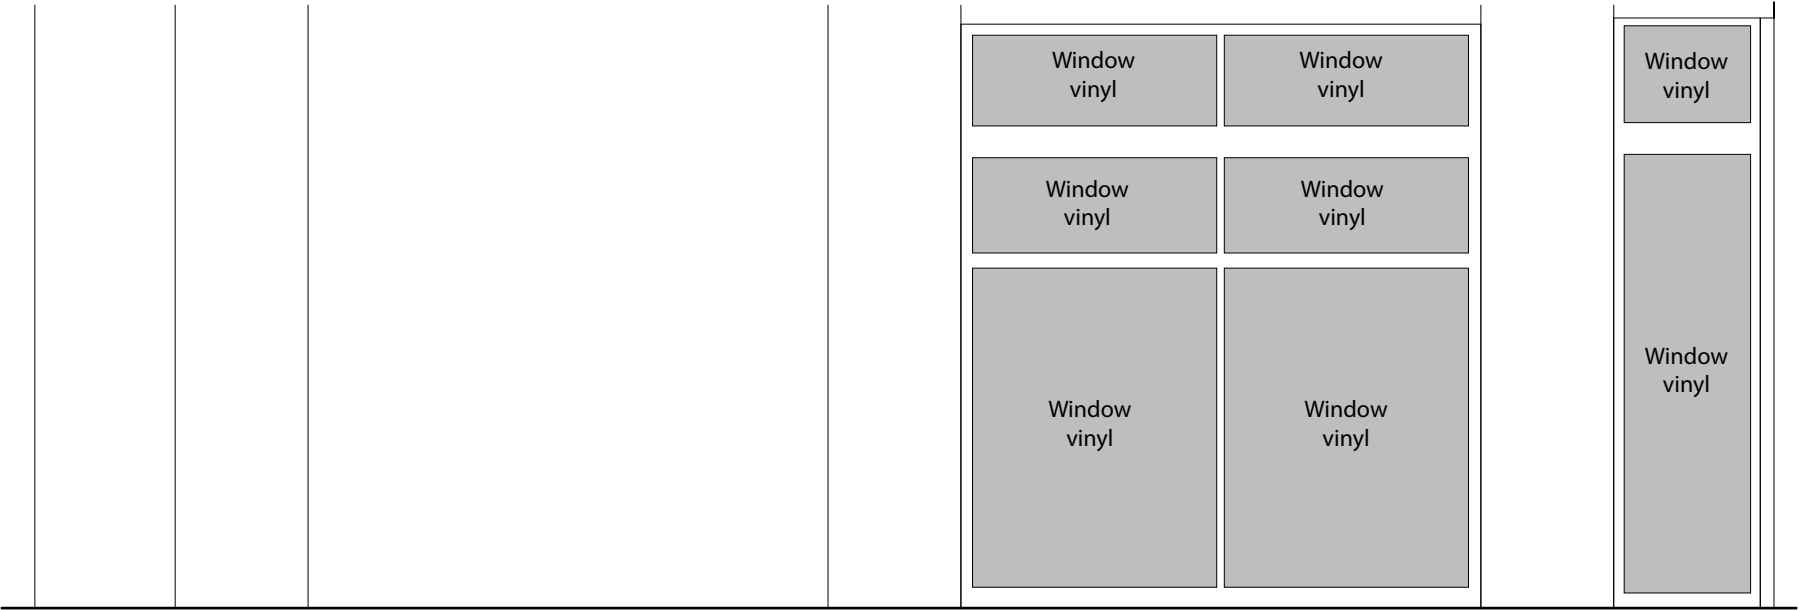

SOUTH WEST ELEVATION – Scale 1:50 @ A3

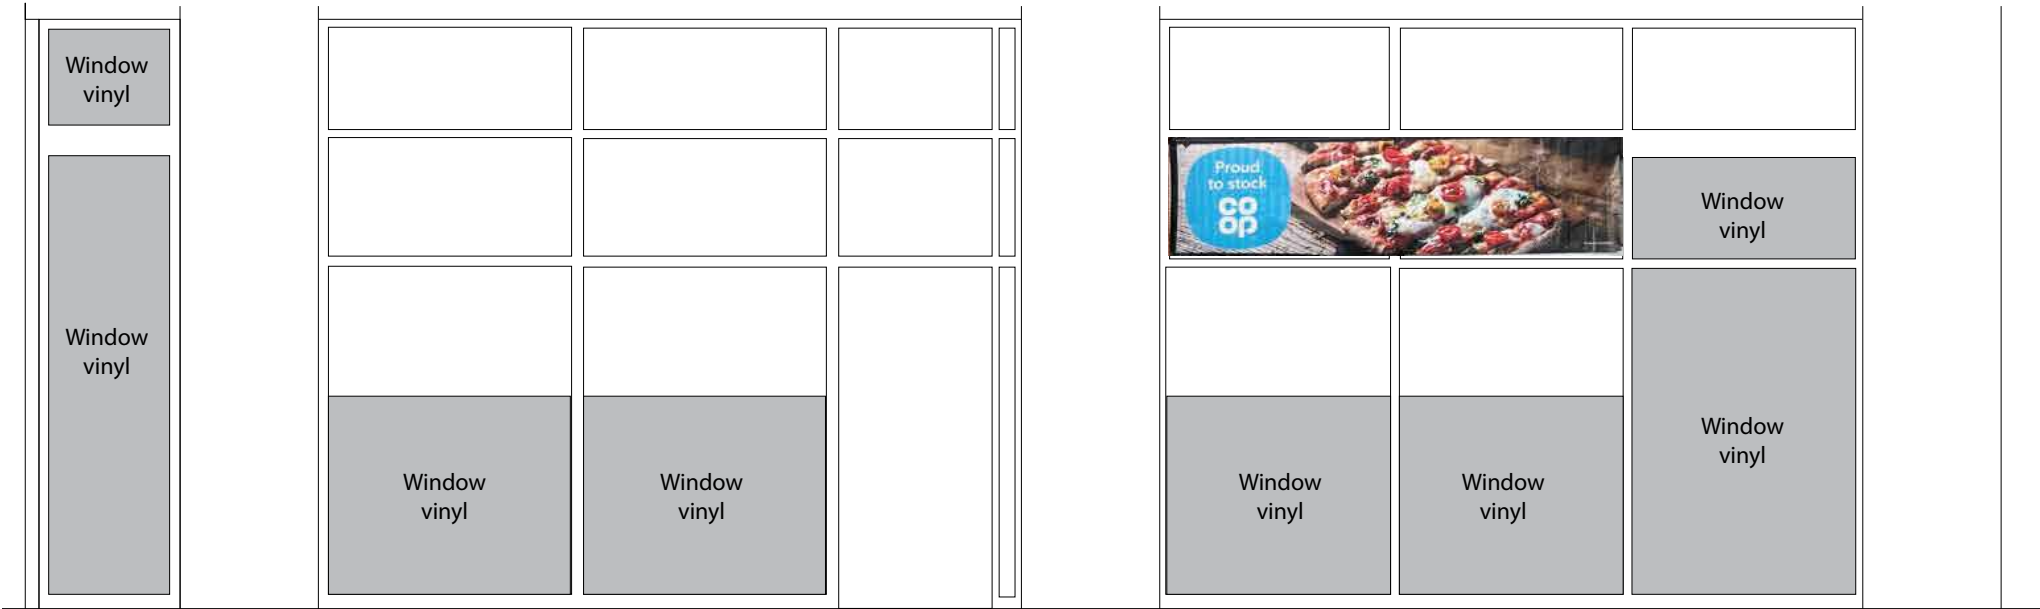


SOUTH EAST ELEVATION – Scale 1:50 @ A3

PLANNING DRAWING – PROPOSED SIGNAGE





SOUTH WEST ELEVATION – Scale 1:50 @ A3

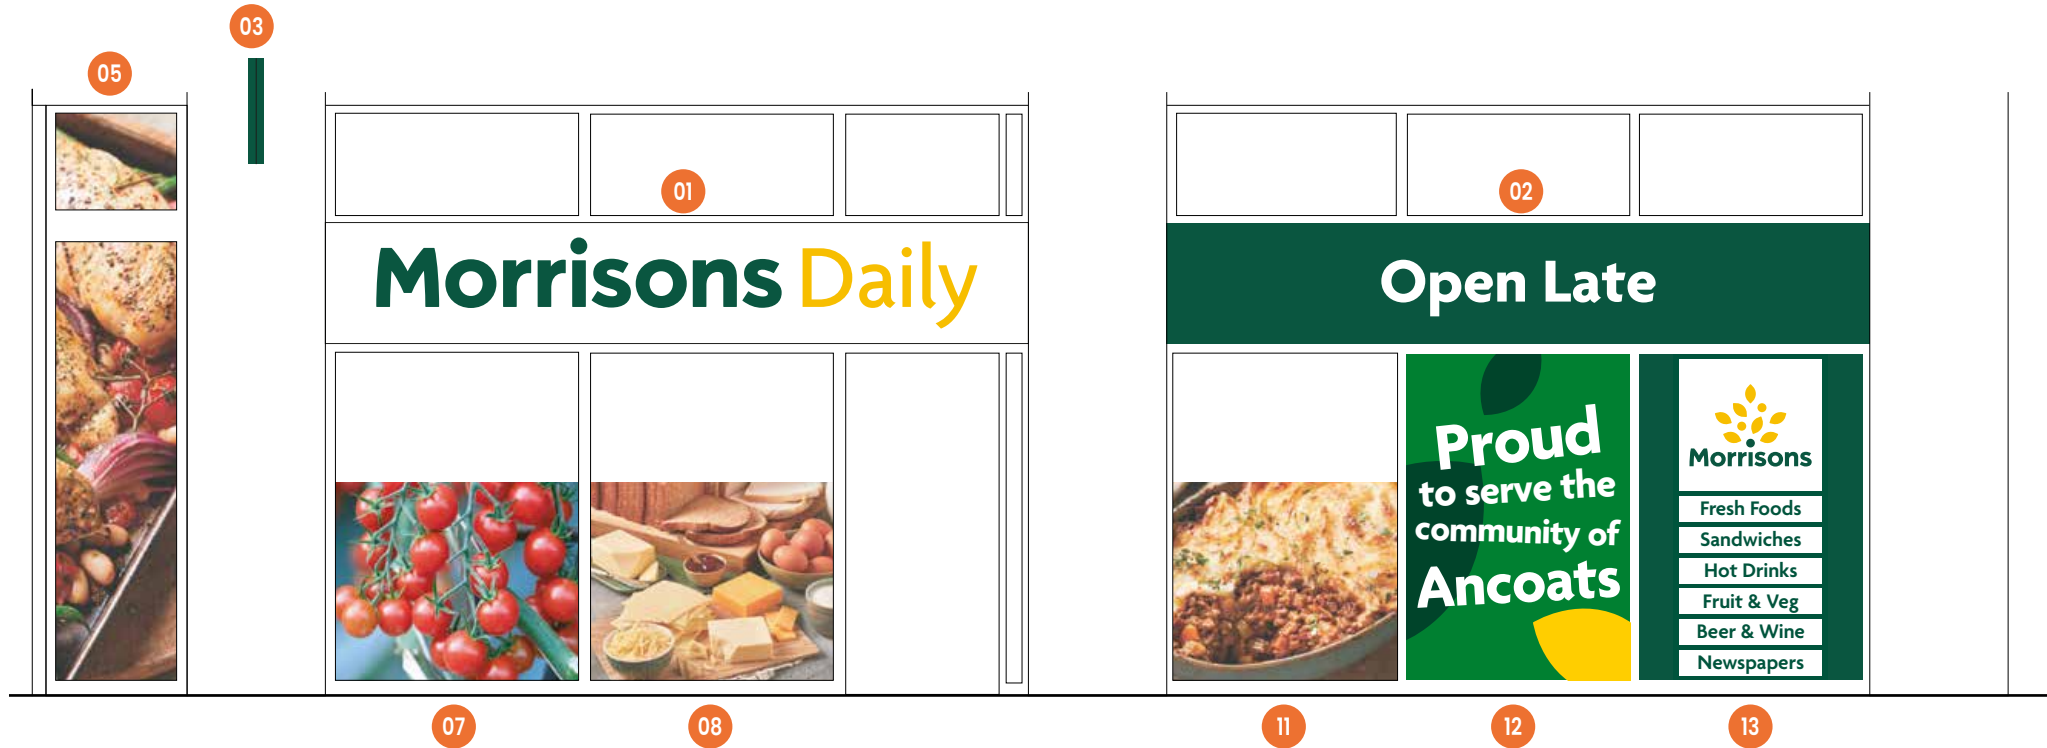

SOUTH EAST ELEVATION – Scale 1:50 @ A3

PLANNING DRAWING – PROPOSED SIGNAGE

ITEM 01 (Qty 1) **DAILY 01A – N/S**
Formed Aluminium Fascia c/w Backtray

- Featuring:**
- 80mm Folded Returns and Backtray
 - Sprayed White
 - Built Up Internally Illuminated “Morrisons Daily” Letters Fixed Direct To Fascia

Scale 1:20




2320 mm Ground Clearance
Max 250 Candelas per square meter (cd/m2)

ITEM 02 (Qty 1) **DAILY 01A – N/S**
Formed Aluminium Fascia c/w Backtray

- Featuring:**
- 80mm Folded Returns and Backtray
 - Sprayed RAL 6005
 - Fret Cut Internally Illuminated “Open Late”

Scale 1:20

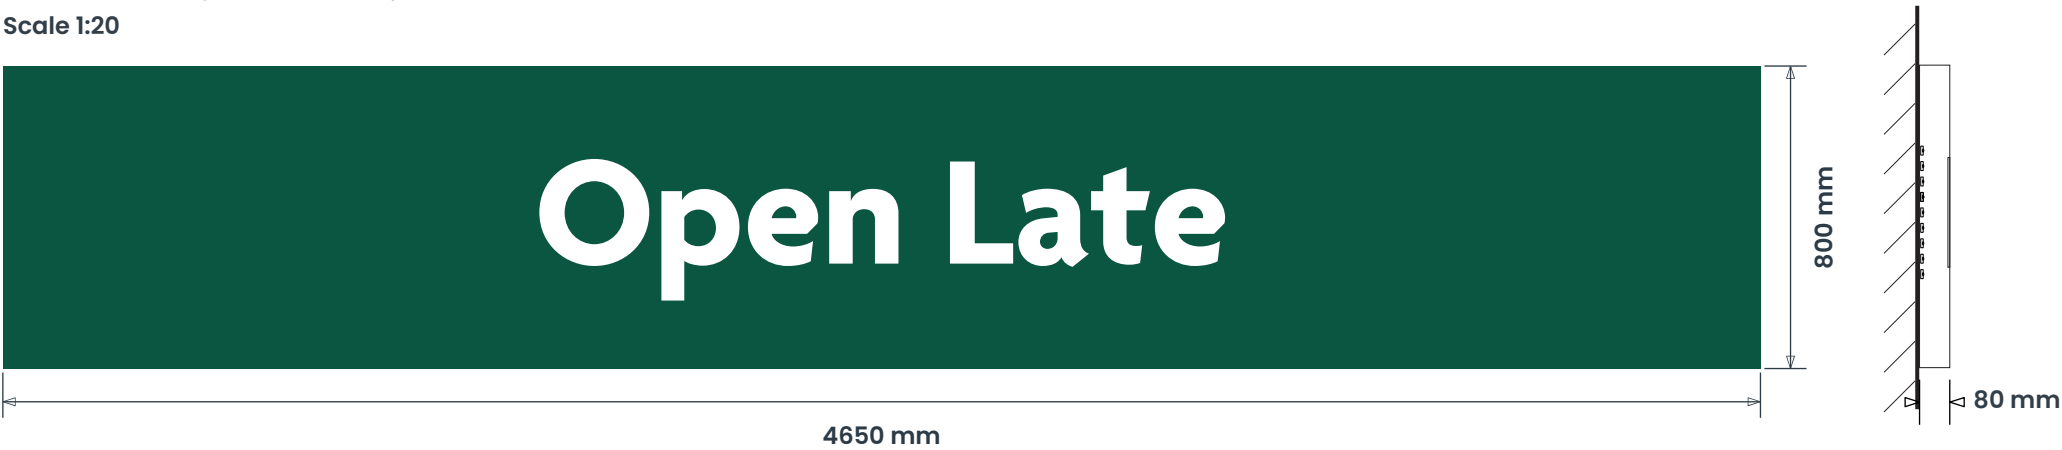

2320 mm Ground Clearance
Max 250 Candelas per square meter (cd/m2)



SIGN COLOUR

- Pantone 343c
RAL 6005
- Pantone 7408c
- RAL 3020
- HMG 827-
25030P-6144
- White


BRAND TYPEFACES

Primary :
Morrisons Agenda
– Bold

ITEM 03 (Qty 1)
Double Sided Internally Illuminated Projecting Sign

- Featuring:**
- 50mm Steel Box Section Frame With Cladded Back To Back Alu Panels
 - Fret-cut and Backed up Tree logo
 - Sprayed RAL 6005
 - LED Illumination

Scale 1:20

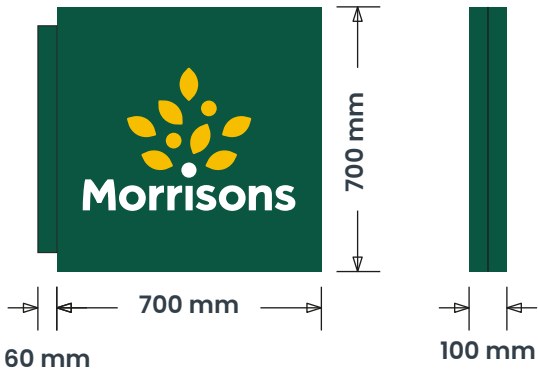

3510 mm Ground Clearance
Max 250 Candelas per square meter (cd/m2)

PLANNING DRAWING – PROPOSED SIGNAGE


ITEM 04(Qty 1) **DAILY 05 – N/S**

Face Applied Digitally Printed Vinyl

Featuring:

- Digitally Printed Vinyl With Laminate Face Applied To Glazing

Scale 1:50

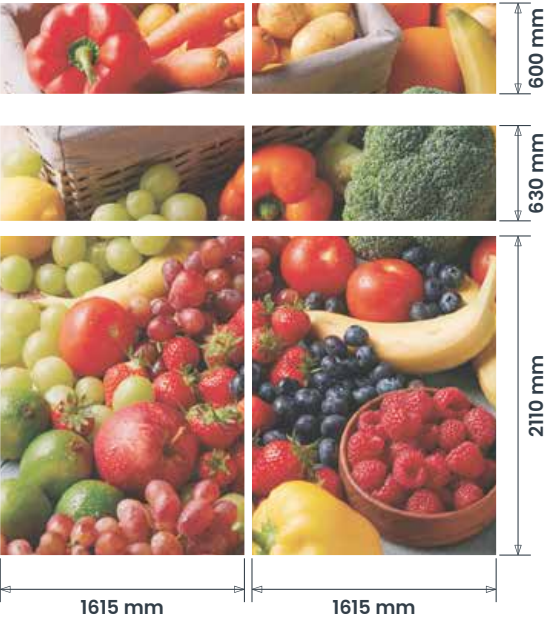

130 mm Ground Clearance

ITEM 05(Qty 1) **DAILY 05 – N/S**

Face Applied Digitally Printed Vinyl

Featuring:

- Digitally Printed Vinyl With Laminate Face Applied To Glazing

Scale 1:50



100 mm Ground Clearance


ITEM 07 (Qty 1) **DAILY 05 – N/S**

Face Applied Digitally Printed Vinyl

Featuring:

- Digitally Printed Vinyl With Laminate Face Applied To Glazing

Scale 1:50

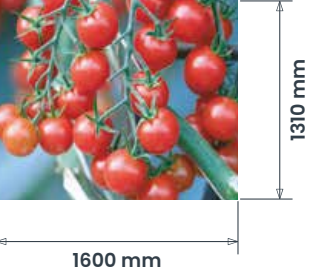

100 mm Ground Clearance


ITEM 11 (Qty 1) **DAILY 05 – N/S**

Face Applied Digitally Printed Vinyl

Featuring:

- Digitally Printed Vinyl With Laminate Face Applied To Glazing

Scale 1:50

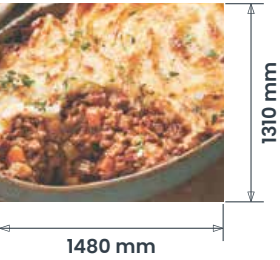

100 mm Ground Clearance


ITEM 08 (Qty 1) **DAILY 05 – N/S**

Face Applied Digitally Printed Vinyl

Featuring:

- Digitally Printed Vinyl With Laminate Face Applied To Glazing

Scale 1:50

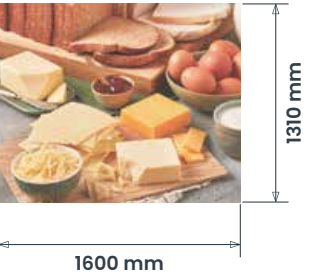

100 mm Ground Clearance

SIGN COLOUR

Pantone 343c
RAL 6005

Pantone 7408c


RAL 3020

HMG 827-
25030P-6144

White


BRAND TYPEFACES

Primary :
Morrisons Agenda
– Bold

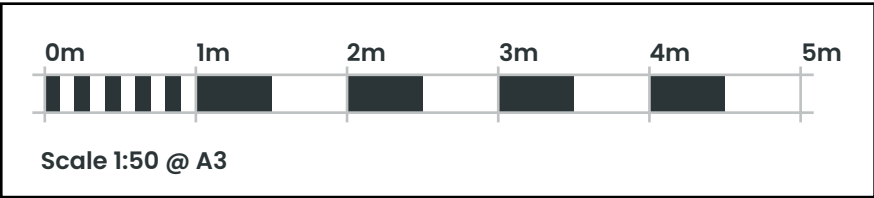

PLANNING DRAWING – PROPOSED SIGNAGE

ITEM 12 (Qty 1) **DAILY 05 – N/S**
Face Applied Digitally Printed Vinyl
Featuring:
• Digitally Printed Vinyl With Laminate
Face Applied To Glazing
Scale 1:20

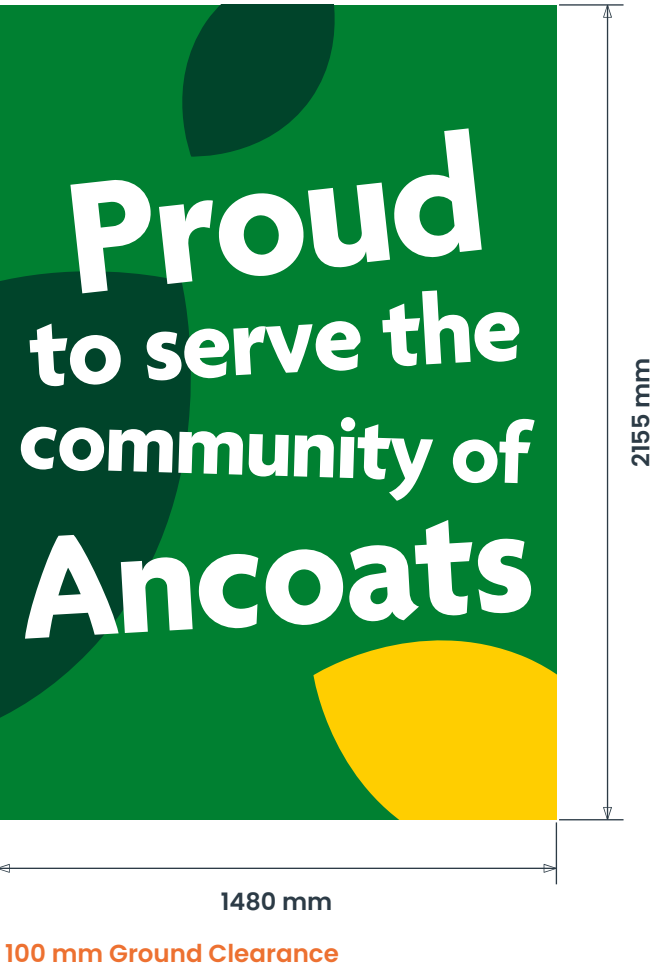

ITEM 13 (Qty 1) **DAILY 05 – N/S**
Face Applied Digitally Printed Vinyl
Featuring:
• Digitally Printed Vinyl With Laminate
Face Applied To Glazing
Scale 1:20



ITEM 14 (Qty 1) **DAILY 04 – N/S**
Dibond Panel
Featuring:
• Digitally Printed Dibond Panel
Scale 1:20



SIGN COLOUR

- Pantone 343c
RAL 6005
- Pantone 7408c
- RAL 3020
- HMG 827-
25030P-6144
- White

BRAND TYPEFACES

Primary :
Morrisons Agenda
– Bold



