


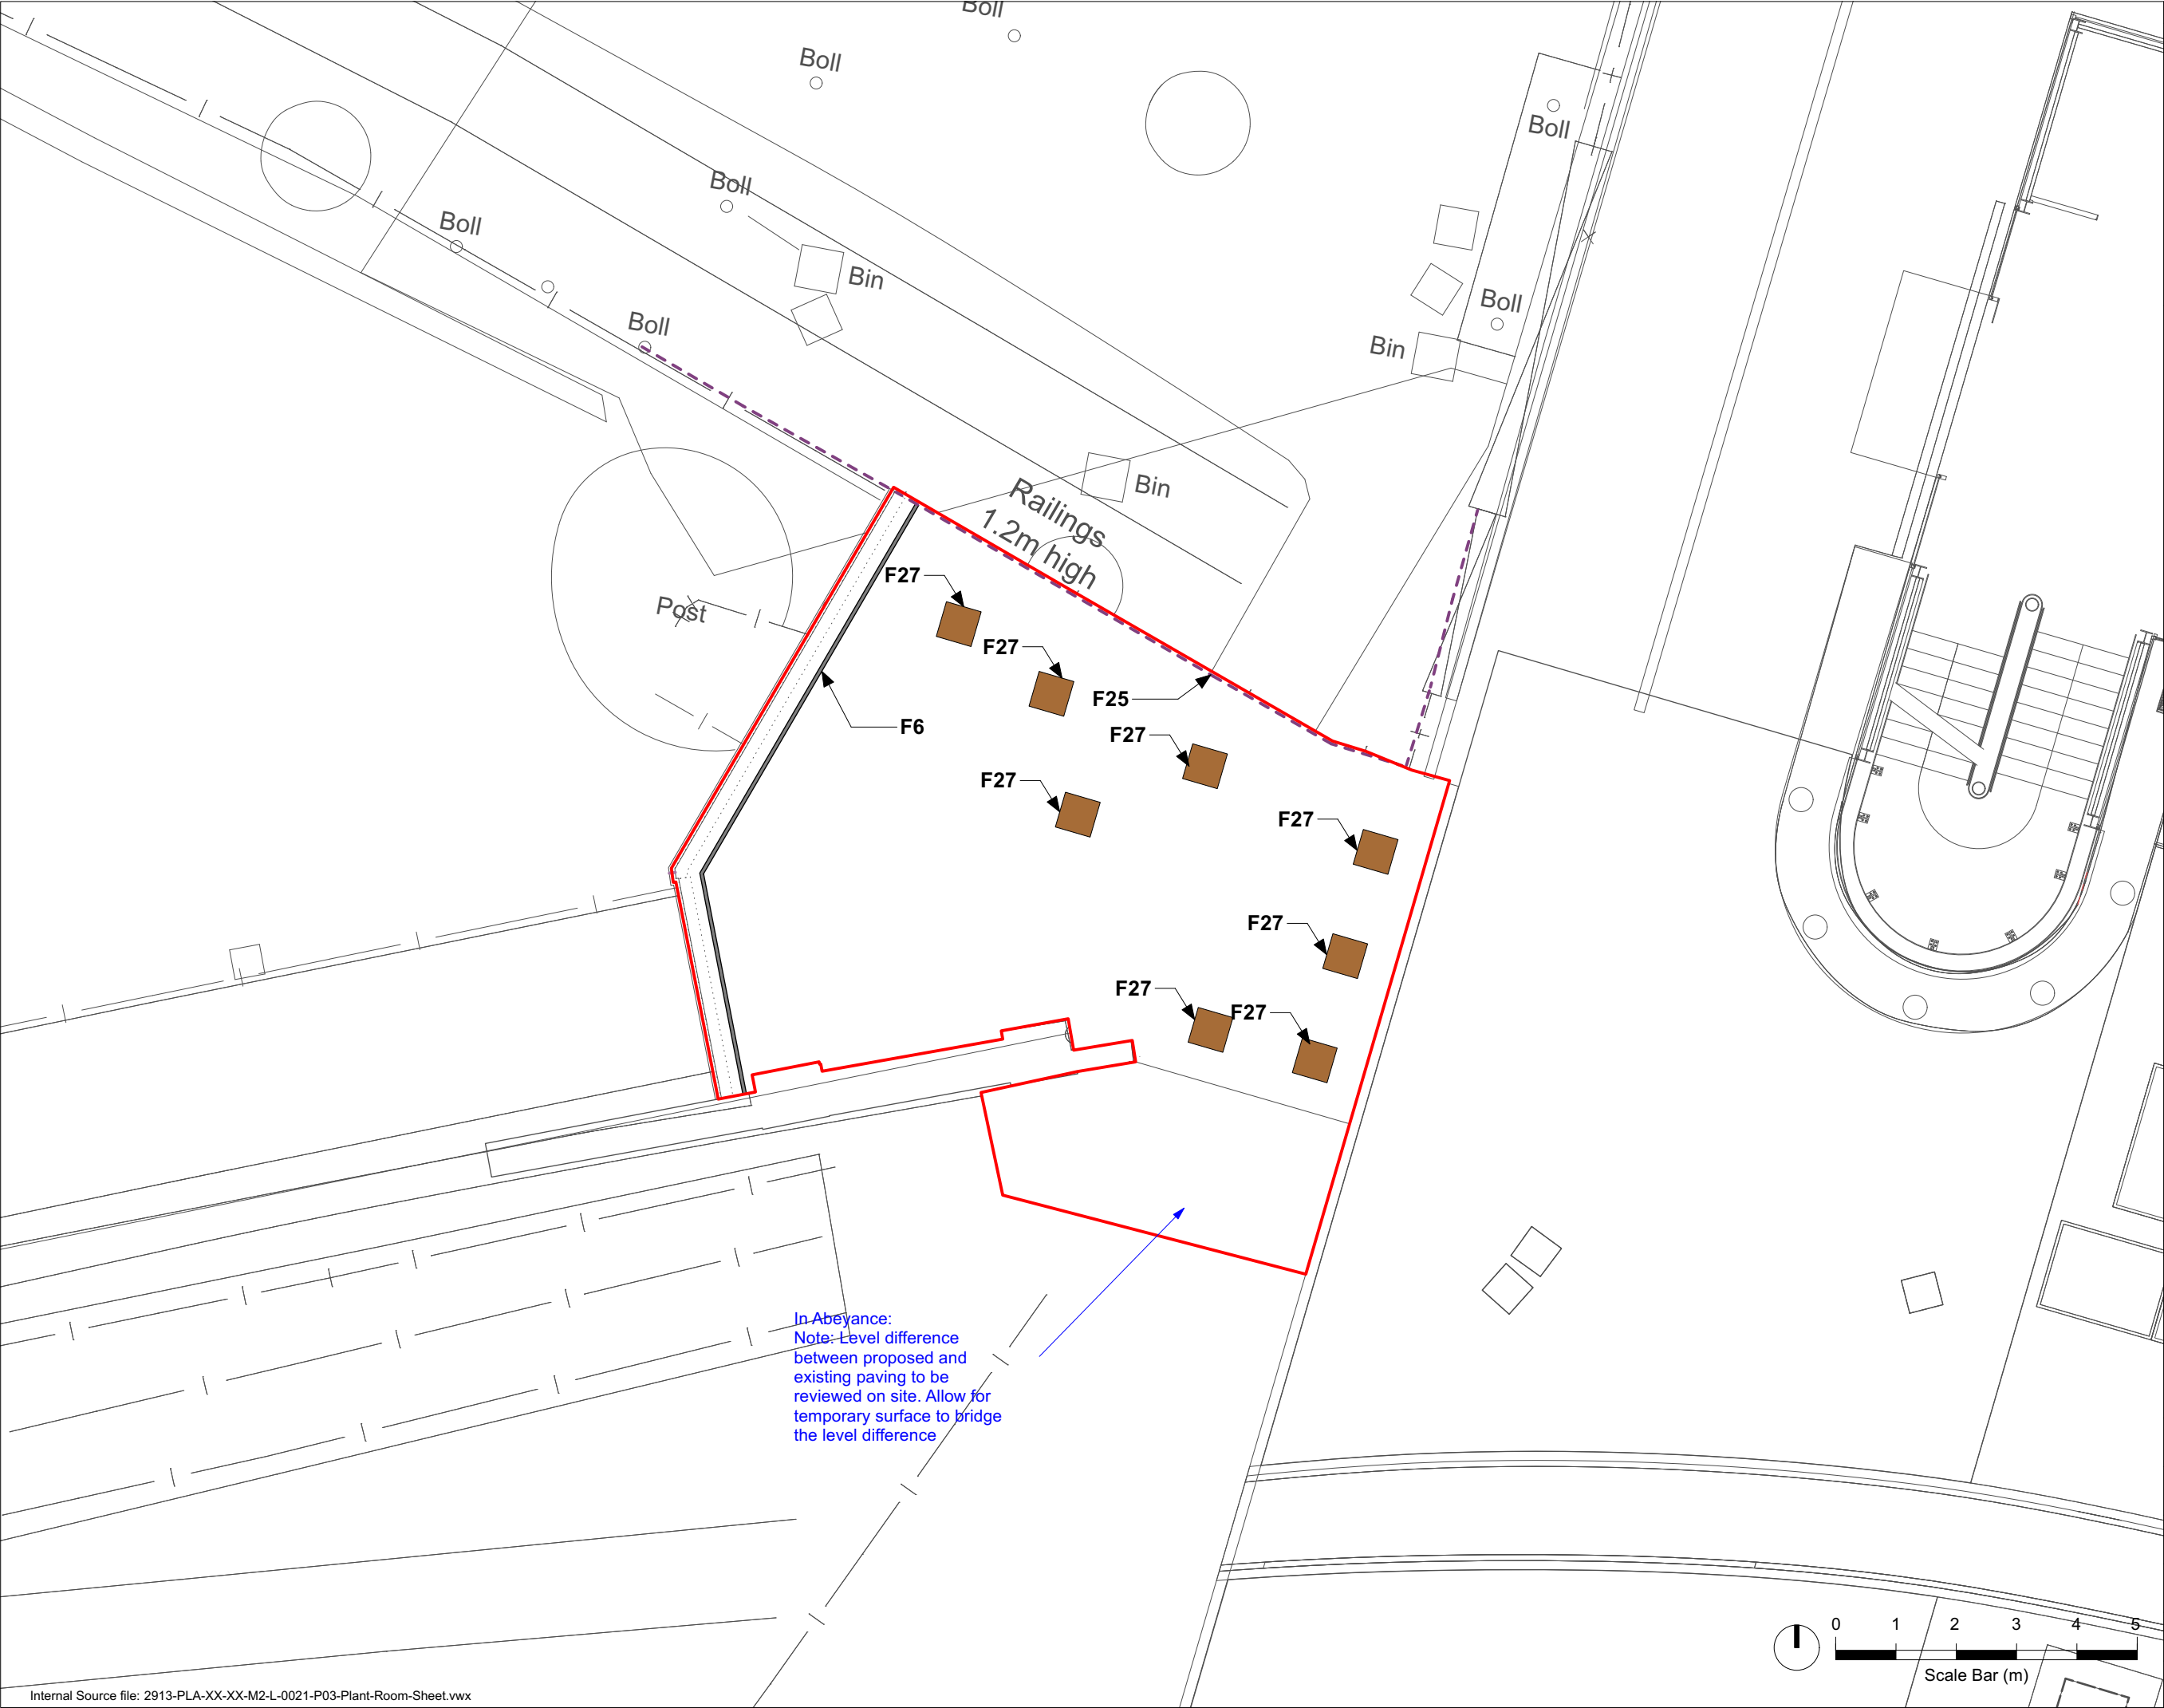

C

This drawing is copyright protected and may not be reproduced in whole or part without written authority from the owner.

NOTES:

1. Do not scale from this drawing.

2. Always work to noted dimensions.

3. All dimensions are in millimetres unless otherwise stated.

4. All setting out, levels and dimensions to be agreed on site.

5. The dimensions of all materials must be checked on site before being laid out.

6. This drawing must be read with the relevant specification clauses and detail drawings.

7. Order of construction and setting out to be agreed on site.

KEY

Extent of works boundary

F25 - Existing Metal Balustrade

To be retained

Refer to NBS Clause Q41/112

F6- Bespoke Balustrade

Refer to drawing 2913-PLA-XX-XX-DR-L-1051

Refer to NBS Clause Q41/111

F27- Seating Cubes

Refer to drawing 2913-PLA-XX-XX-DR-L-7051

Refer to NBS Clause Q50/228

C01	07/10/25	Construction Issue	AM	AM
P01	29/07/2025	RIBA 4 Issue	JD	AM

Revision	Date	Description	Drawn	Apprvd.

PLANIT

Manchester | London | Liverpool | Leeds | Standish

Manchester

2 Back Grafton Street,
Altrincham,
Cheshire,
WA14 1DY

W: plant-ie.com

E: info@plant-ie.com

T: 0161 928 9281

Client

Science Museum Group

Project

Science & Industry Museum

Drg Title

Plant Room General Arrangement Furniture

Created on

13/07/25

Created by

JD

Approved by

AM

Scale

1:100

Size

A3

Workstage

RIBA 5

Drg No.

2913-PLA-XX-XX-DR-L-4050

Suitability

S4

Revision

C01

© Plant I.E. Limited